




NOTE: Plan is for planning application submission and must not be used for construction

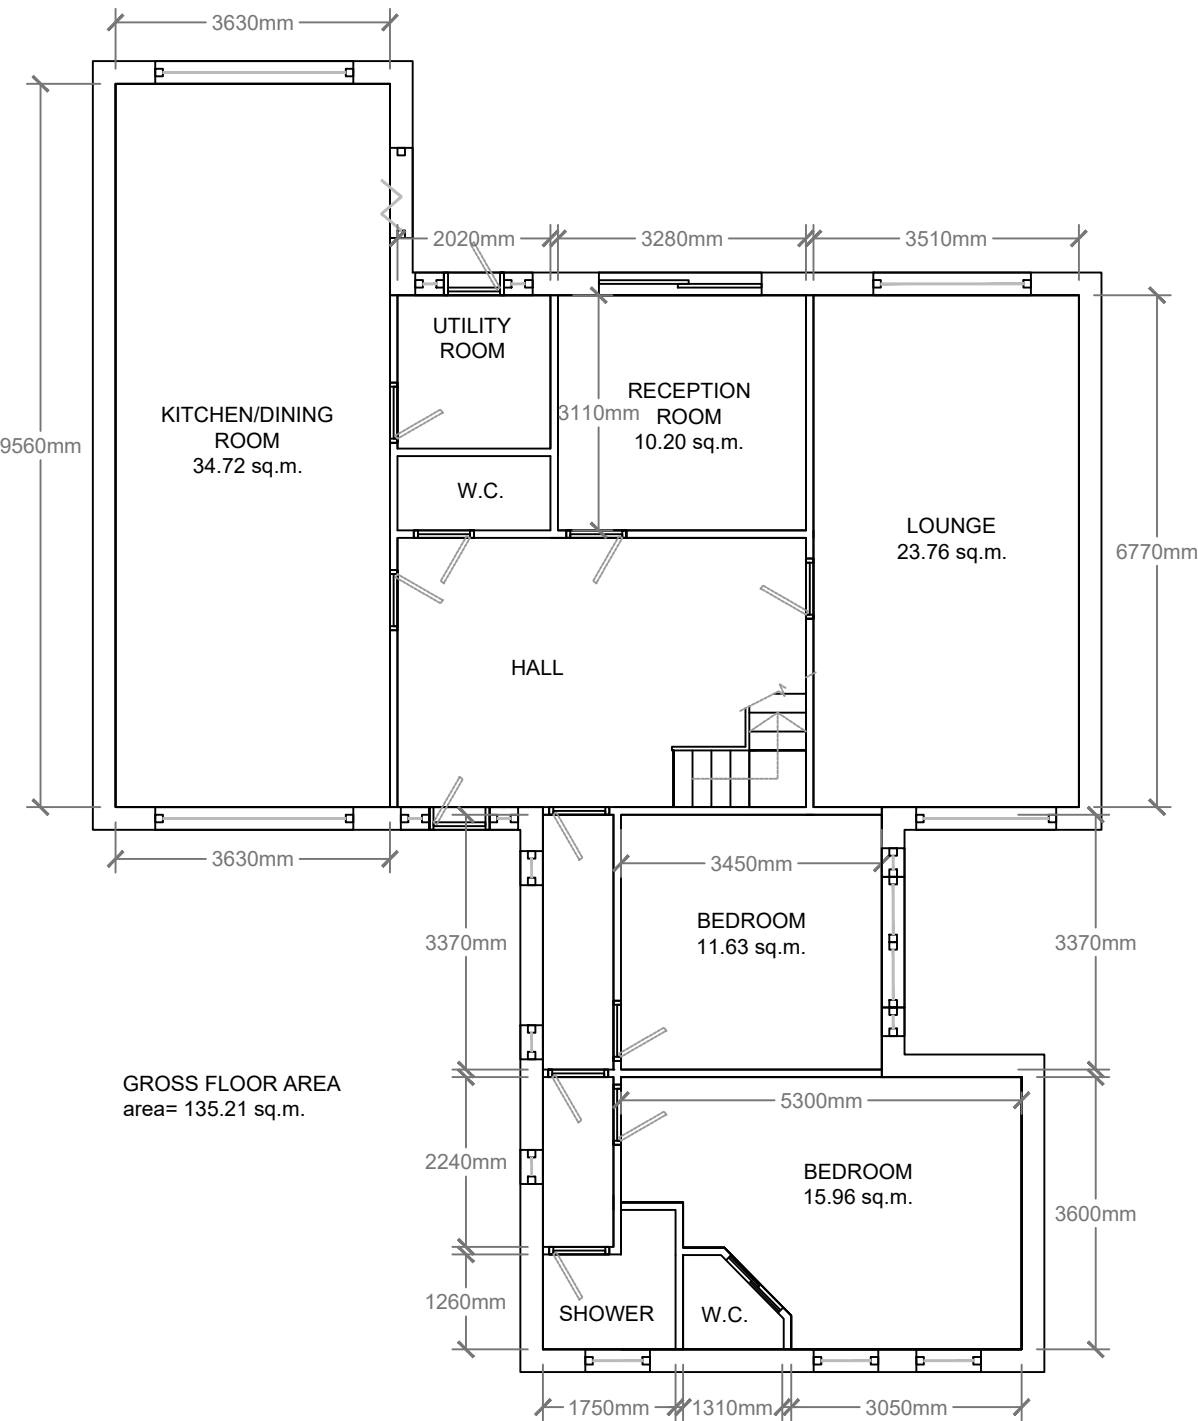

GROUND FLOOR PLAN

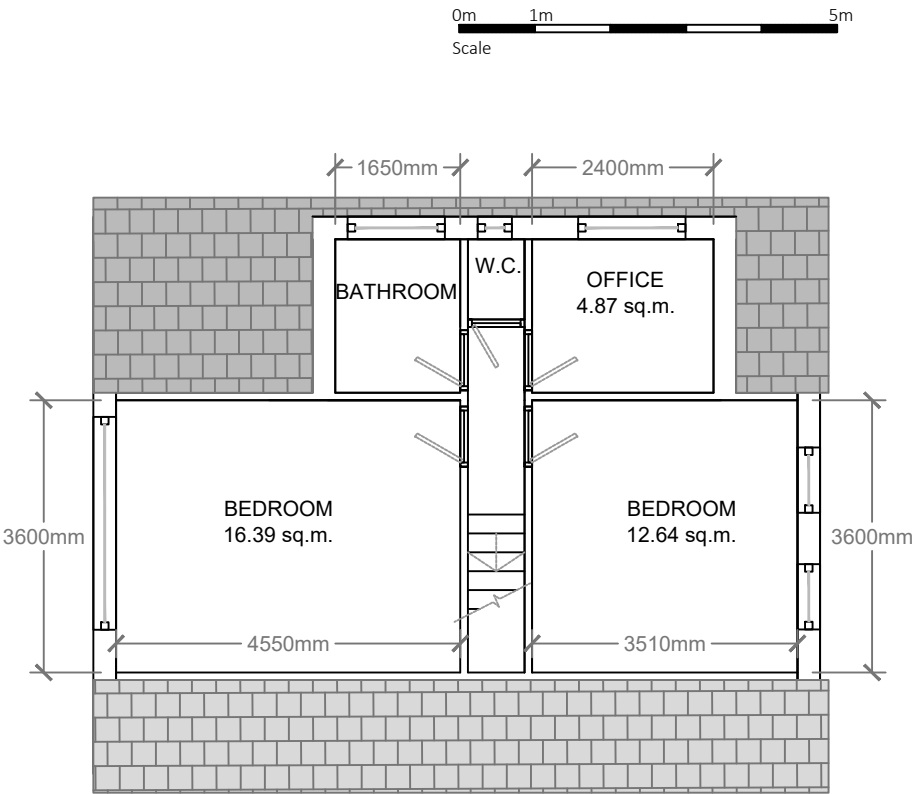

FIRST FLOOR PLAN

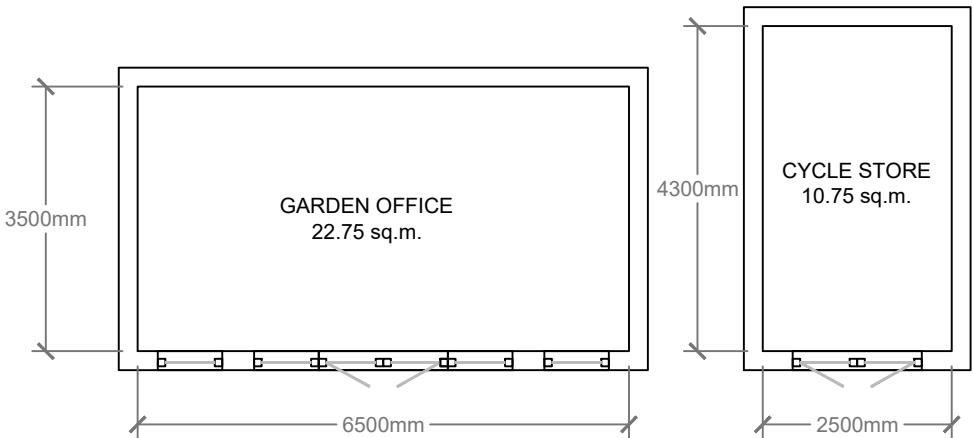

GARDEN OFFICE AND CYCLE STORE FLOOR PLANS

NOTE:
No internal or external structural changes are proposed

Proposed building - floor plans


Project: 79 Clares Green Road, Reading

Client: Benneton Care Homes Ltd

Number: TI-BCH001.004

Scale: 1:100 @ A3

Date: 26 sept 2024

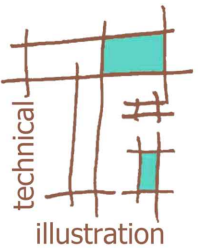

Technical Illustration
Contact: Gillian at gepakeman@gmail.com or telephone 07379019667