




NOTE: Plan is for planning application submission and must not be used for construction

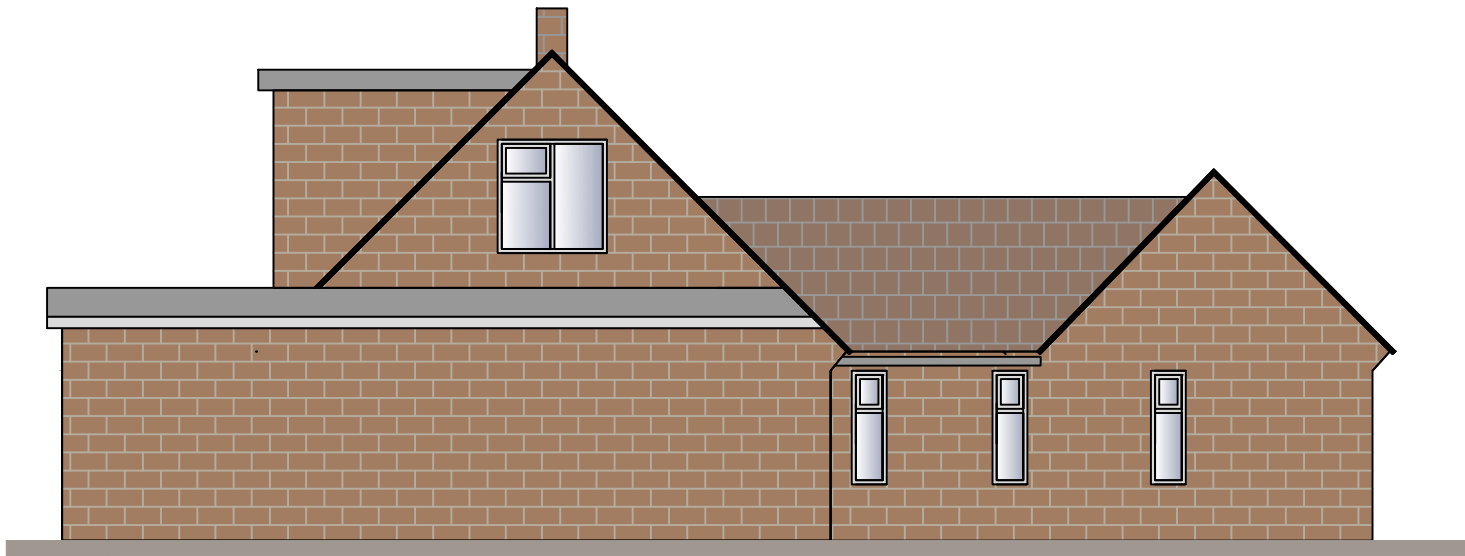


SIDE ELEVATION - NORTH

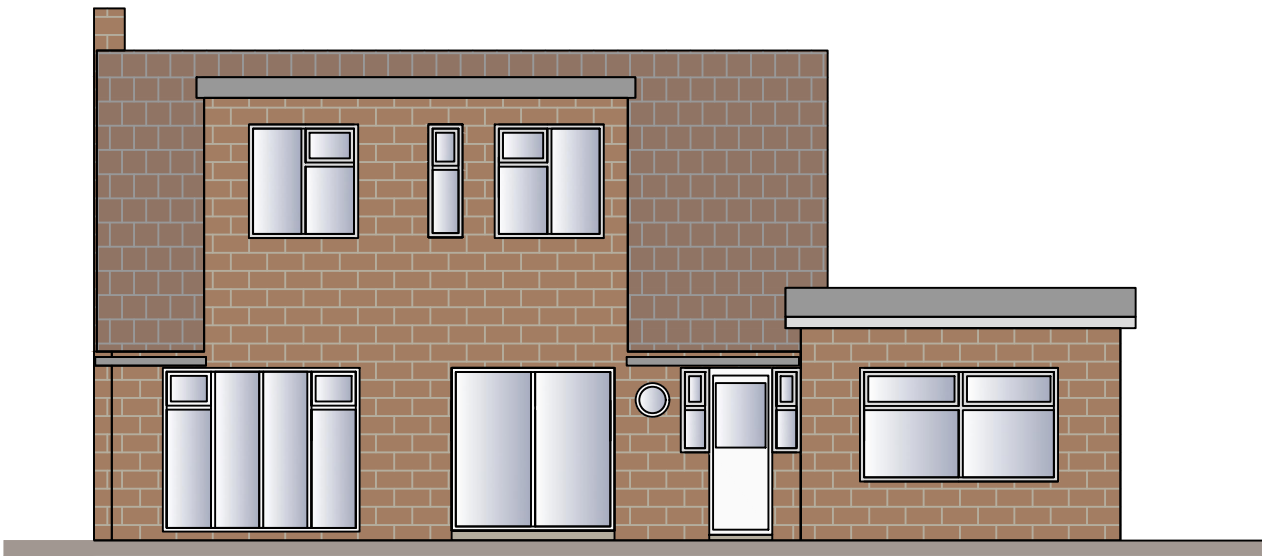

REAR ELEVATION - EAST

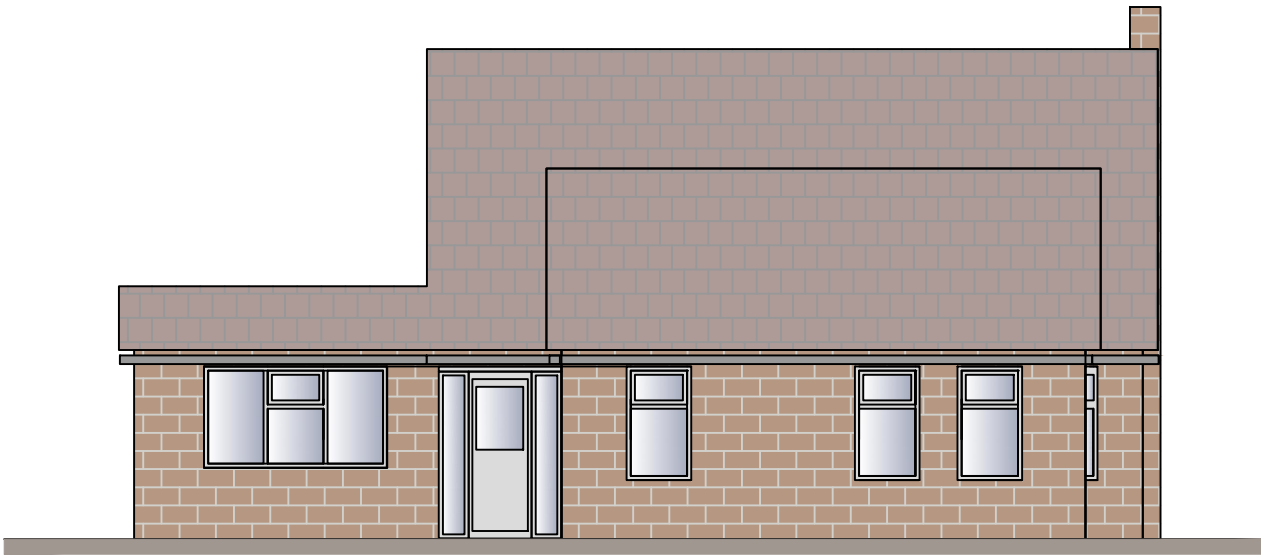

FRONT ELEVATION - WEST

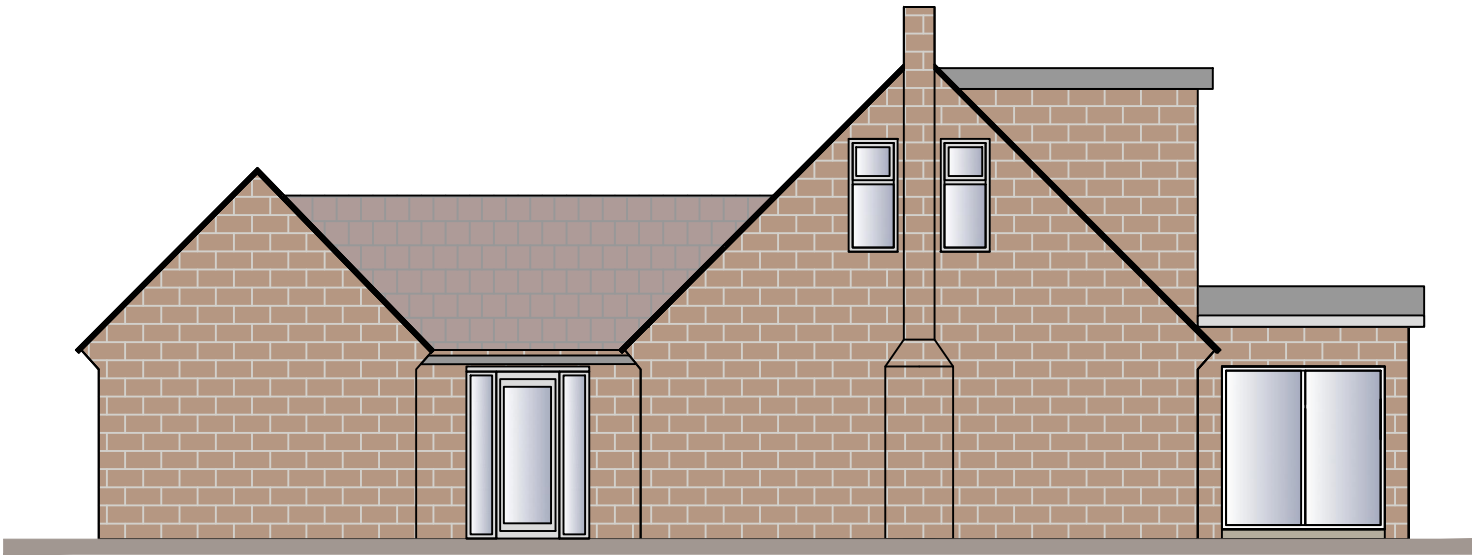


SIDE ELEVATION - SOUTH

NOTE:
No external structural changes
are proposed

Existing/Proposed Elevations

Project: 79 Clares Green Road, Reading
Client: Benneton Care Homes Ltd
Number: TI-BCH001.005
Scale: 1:100 @ A3
Date: 2 oct 2024

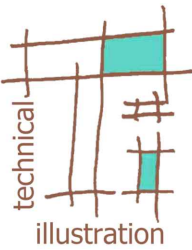

Technical Illustration
Contact: Gillian at gepakeman@gmail.com or telephone 07379019667