


NOTE: Plan is for planning application submission and must not be used for construction

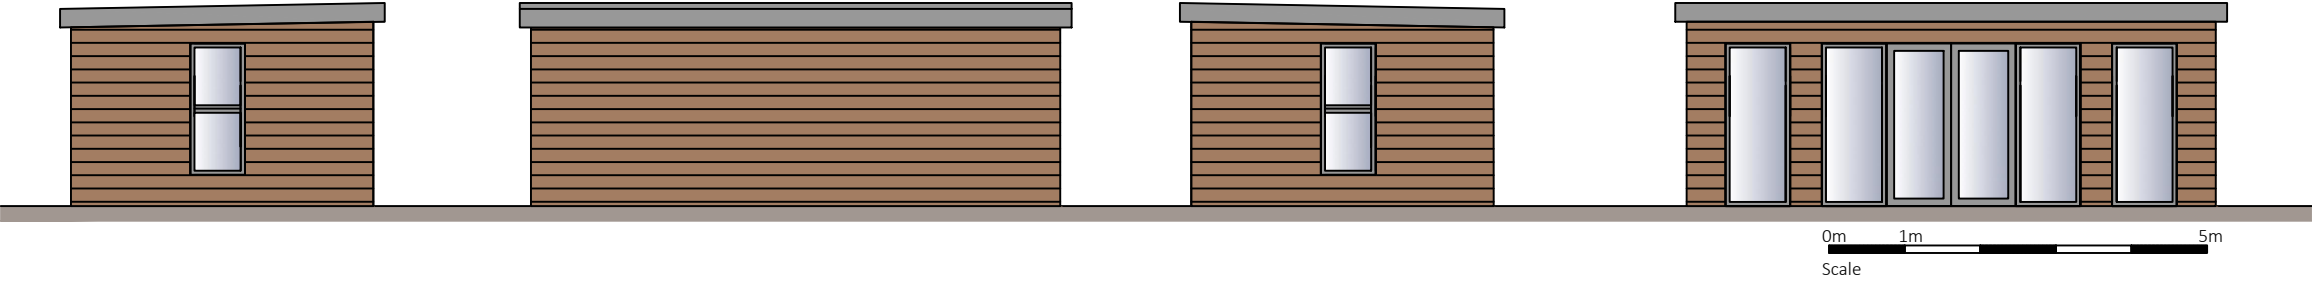

SIDE ELEVATION - NORTH
GARDEN OFFICE

REAR ELEVATION - EAST

SIDE ELEVATION - SOUTH

FRONT ELEVATION - WEST



SIDE ELEVATION - NORTH
CYCLE STORE

REAR ELEVATION - EAST

SIDE ELEVATION - SOUTH

FRONT ELEVATION - WEST

NOTE:
No external structural changes
are proposed

Existing/Proposed Outbuildings
Elevations

Project: 79 Clares Green
Road, Reading

Client: Benneton Care Homes
Ltd

Number: TI-BCH001.006

Scale: 1:100 @ A3

Date: 2 oct 2024



Technical Illustration
Contact: Gillian at gepakeman@gmail.com or telephone 07379019667