



EXISTING ELEVATIONS
Scale 1:100



REAR ELEVATION

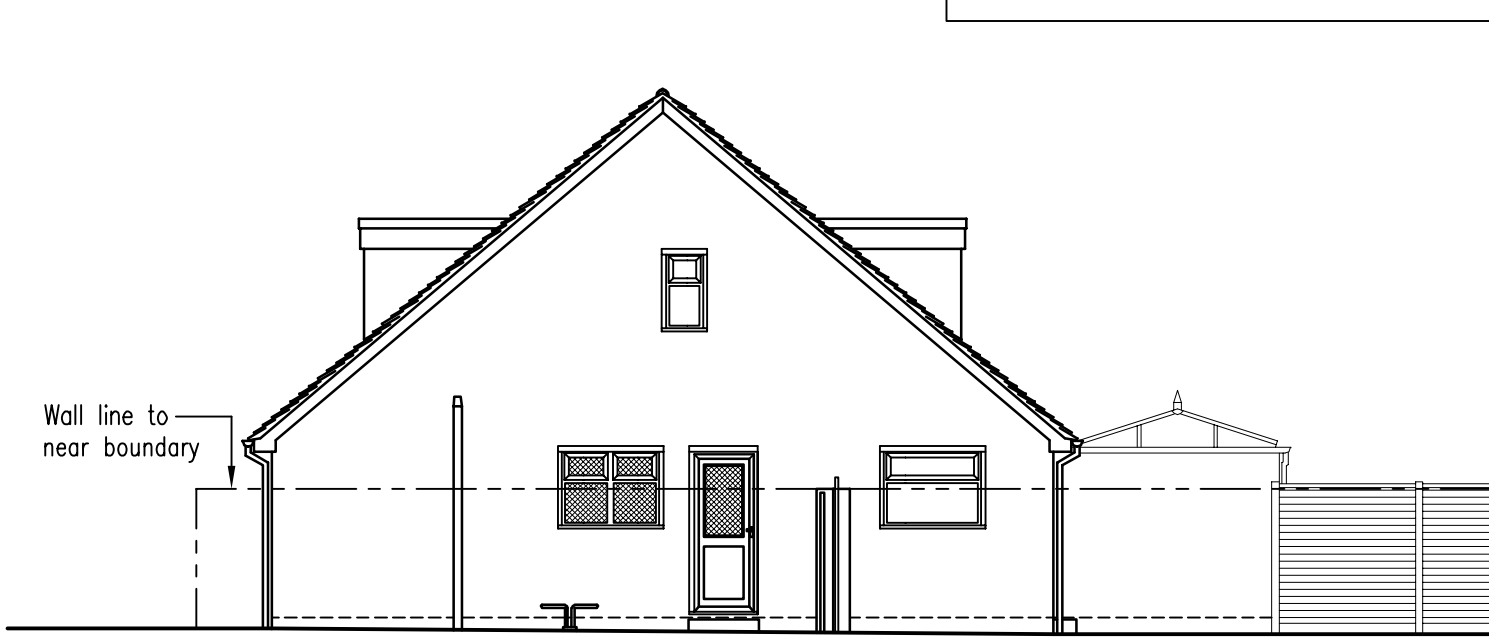

SIDE ELEVATION

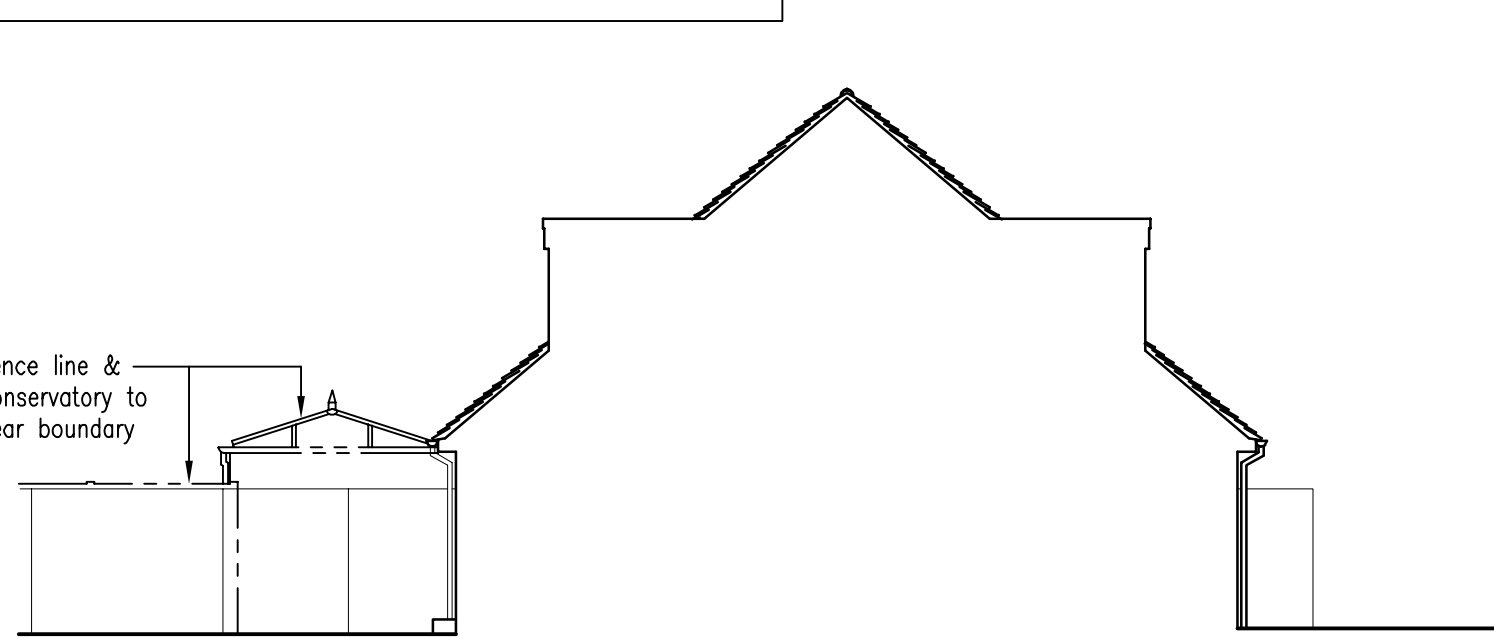

SIDE ELEVATION




FRONT ELEVATION


PROPOSED ELEVATIONS
Scale 1:100



REAR ELEVATION

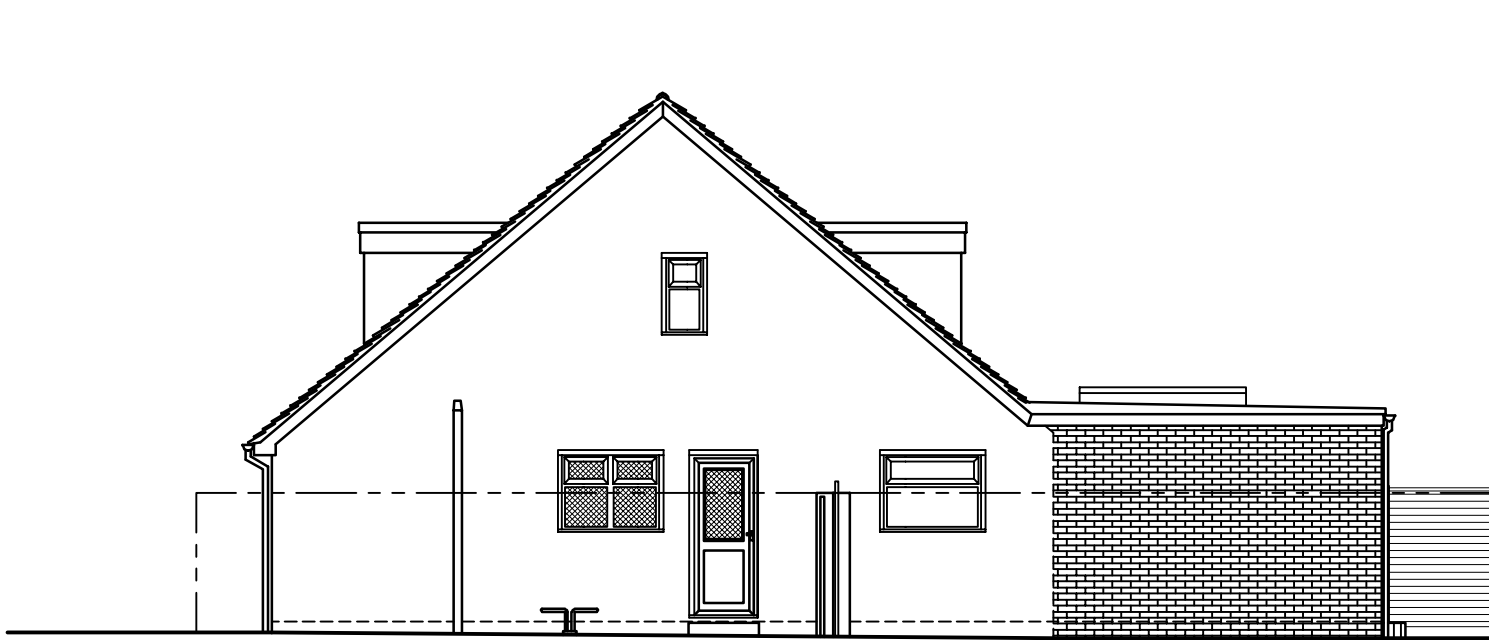

SIDE ELEVATION

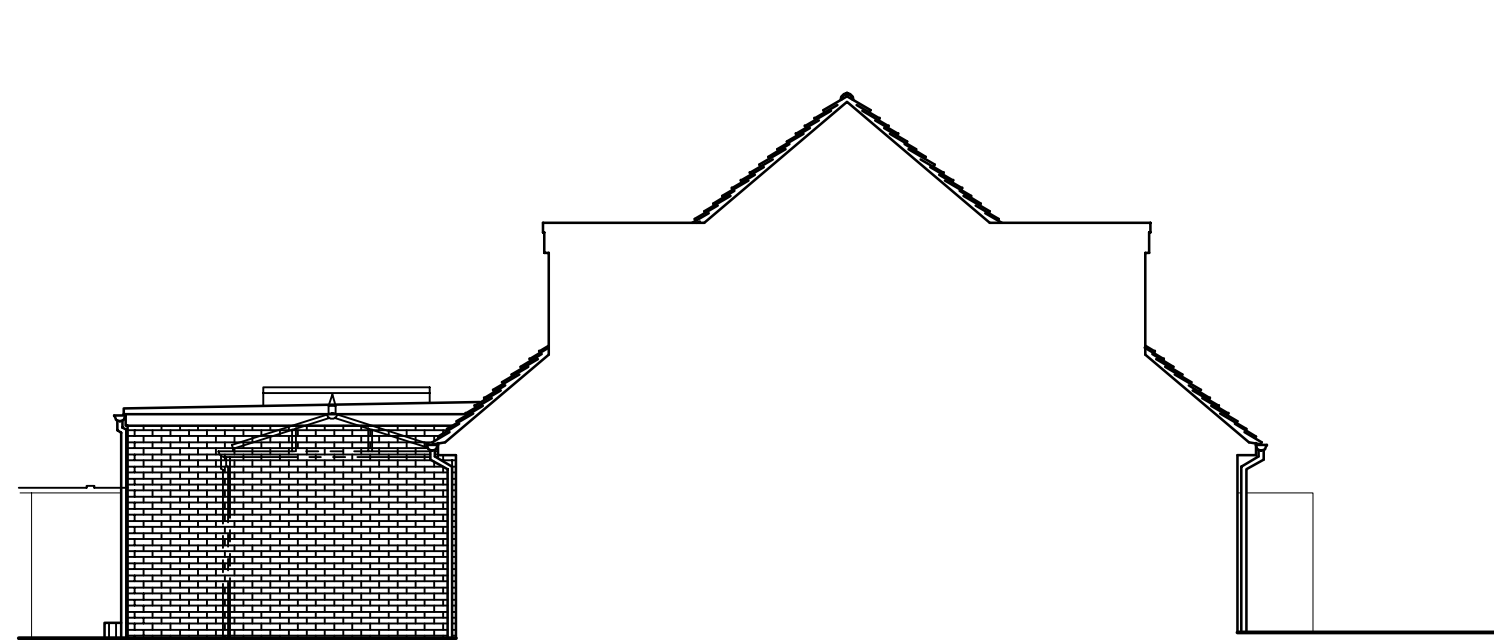


SIDE ELEVATION




FRONT ELEVATION

EXISTING PLANS
Scale 1:100

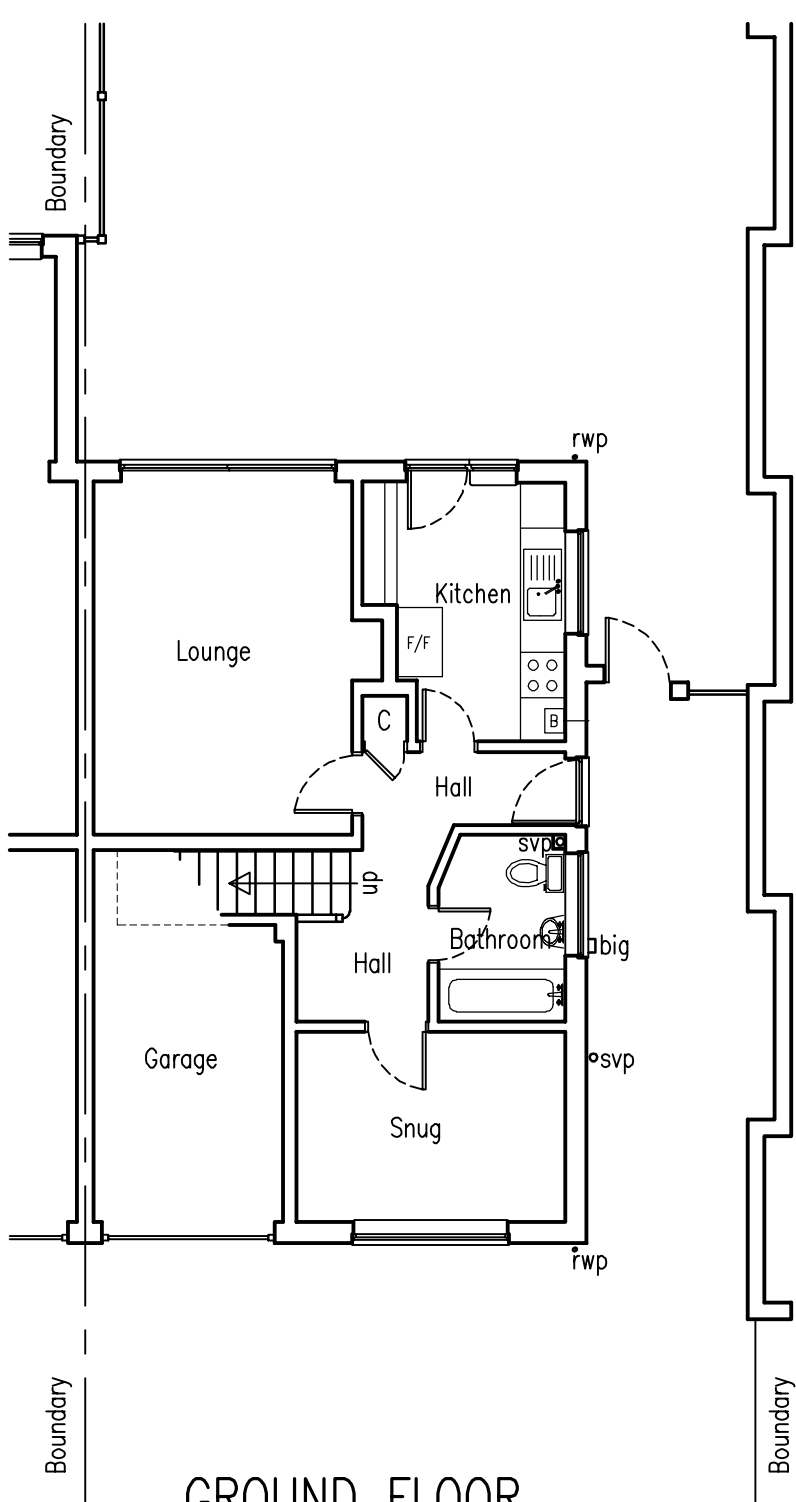


GROUND FLOOR

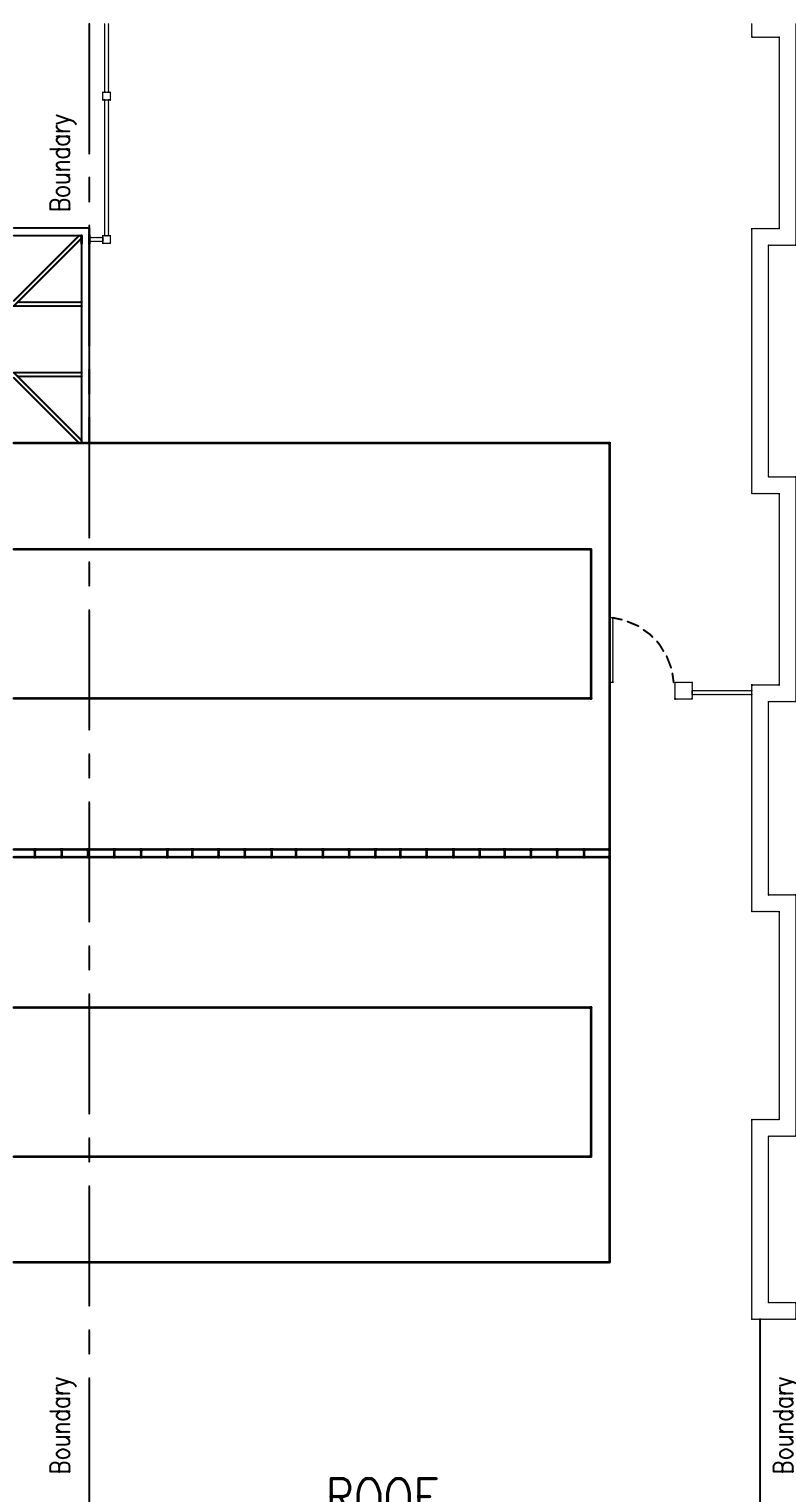

ROOF

SITE PLAN
Scale 1:200

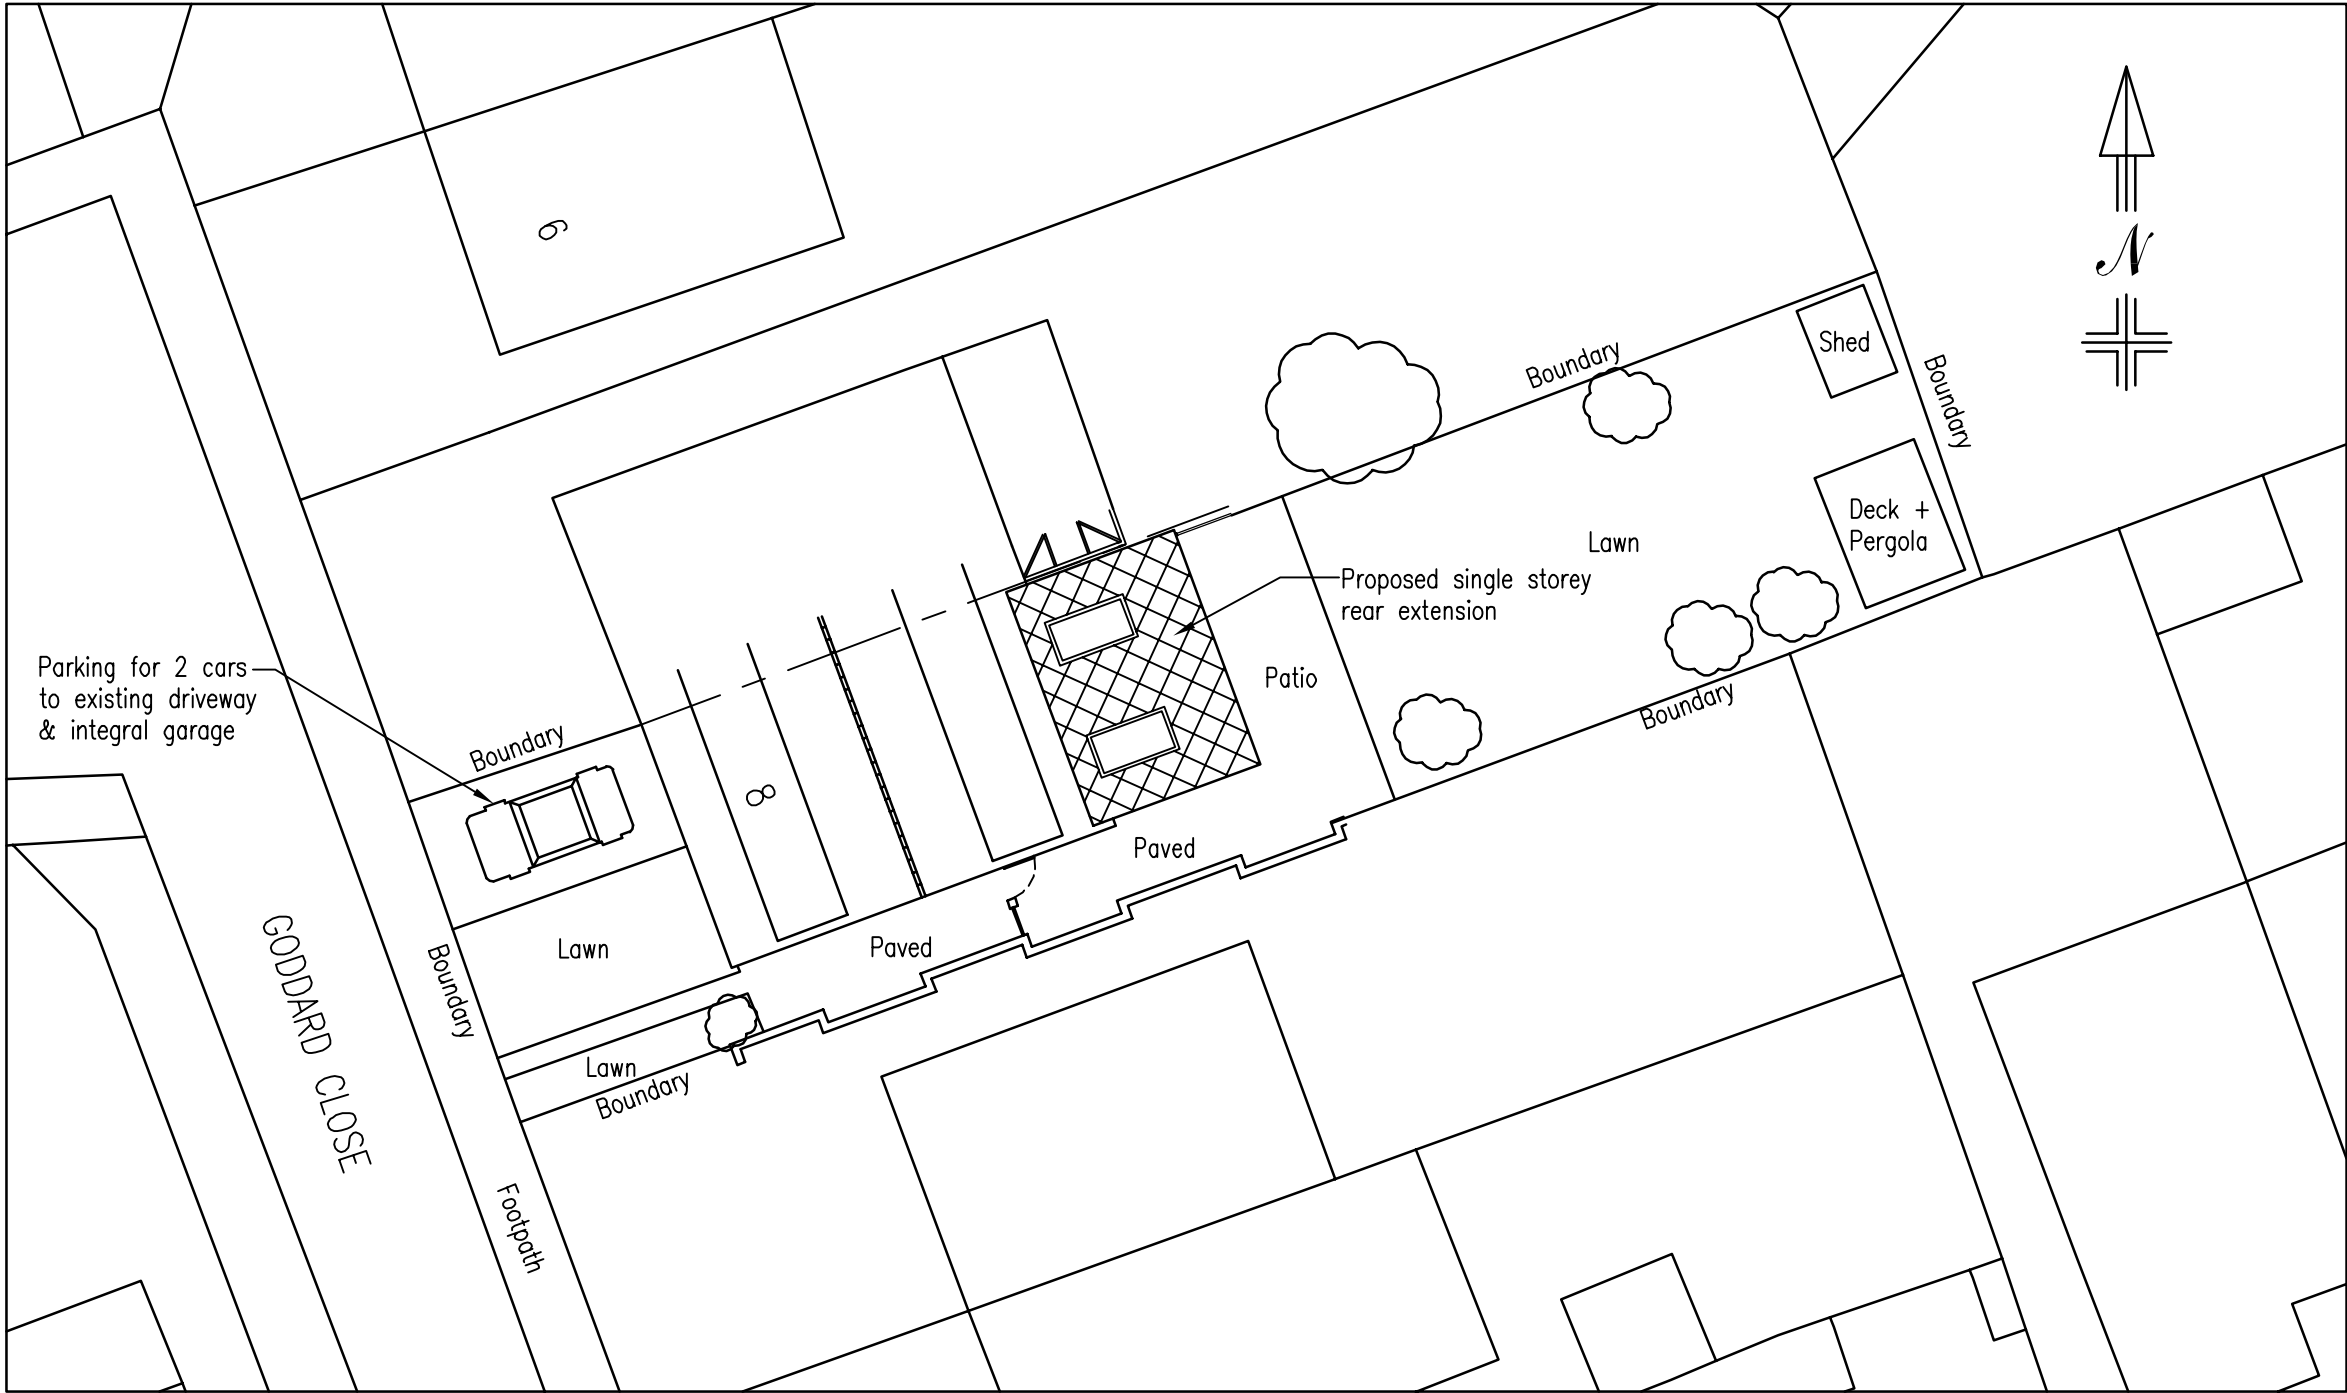

Crown Copyright and database rights 2024 OS Licence no. AC0000849896



Plan Ahead
Drawing Services

Tel: 07940 828650 E-Mail: plan.ahead@btinternet.com
Website: www.plan-ahead-drawing-services.co.uk

REVISIONS

REF	DATE	DESCRIPTION

REVISIONS

REF	DATE	DESCRIPTION

GENERAL NOTES

- DIMENSIONS ARE TO BE CHECKED ON SITE BEFORE WORK PROCEEDS
- ALL DIMENSIONS ARE IN MILLIMETRES UNLESS OTHERWISE STATED.
- THIS DRAWING IS NOT TO BE REPRODUCED WITHOUT THE PERMISSION OF PLAN AHEAD DRAWING SERVICES.

PROJECT

Single storey rear extension to:
8 GODDARD CLOSE
SHINFIELD
READING
RG2 9DR

DRAWING TITLE

ELEVATIONS & PLANS

DATE

05/09/24

SCALE

1:100 1:200

PAPER

A1

DRAWN BY

D. HUISH

DRAWING NUMBER

241010/01

REV.