



PROPOSED PLANS
Scale 1:50

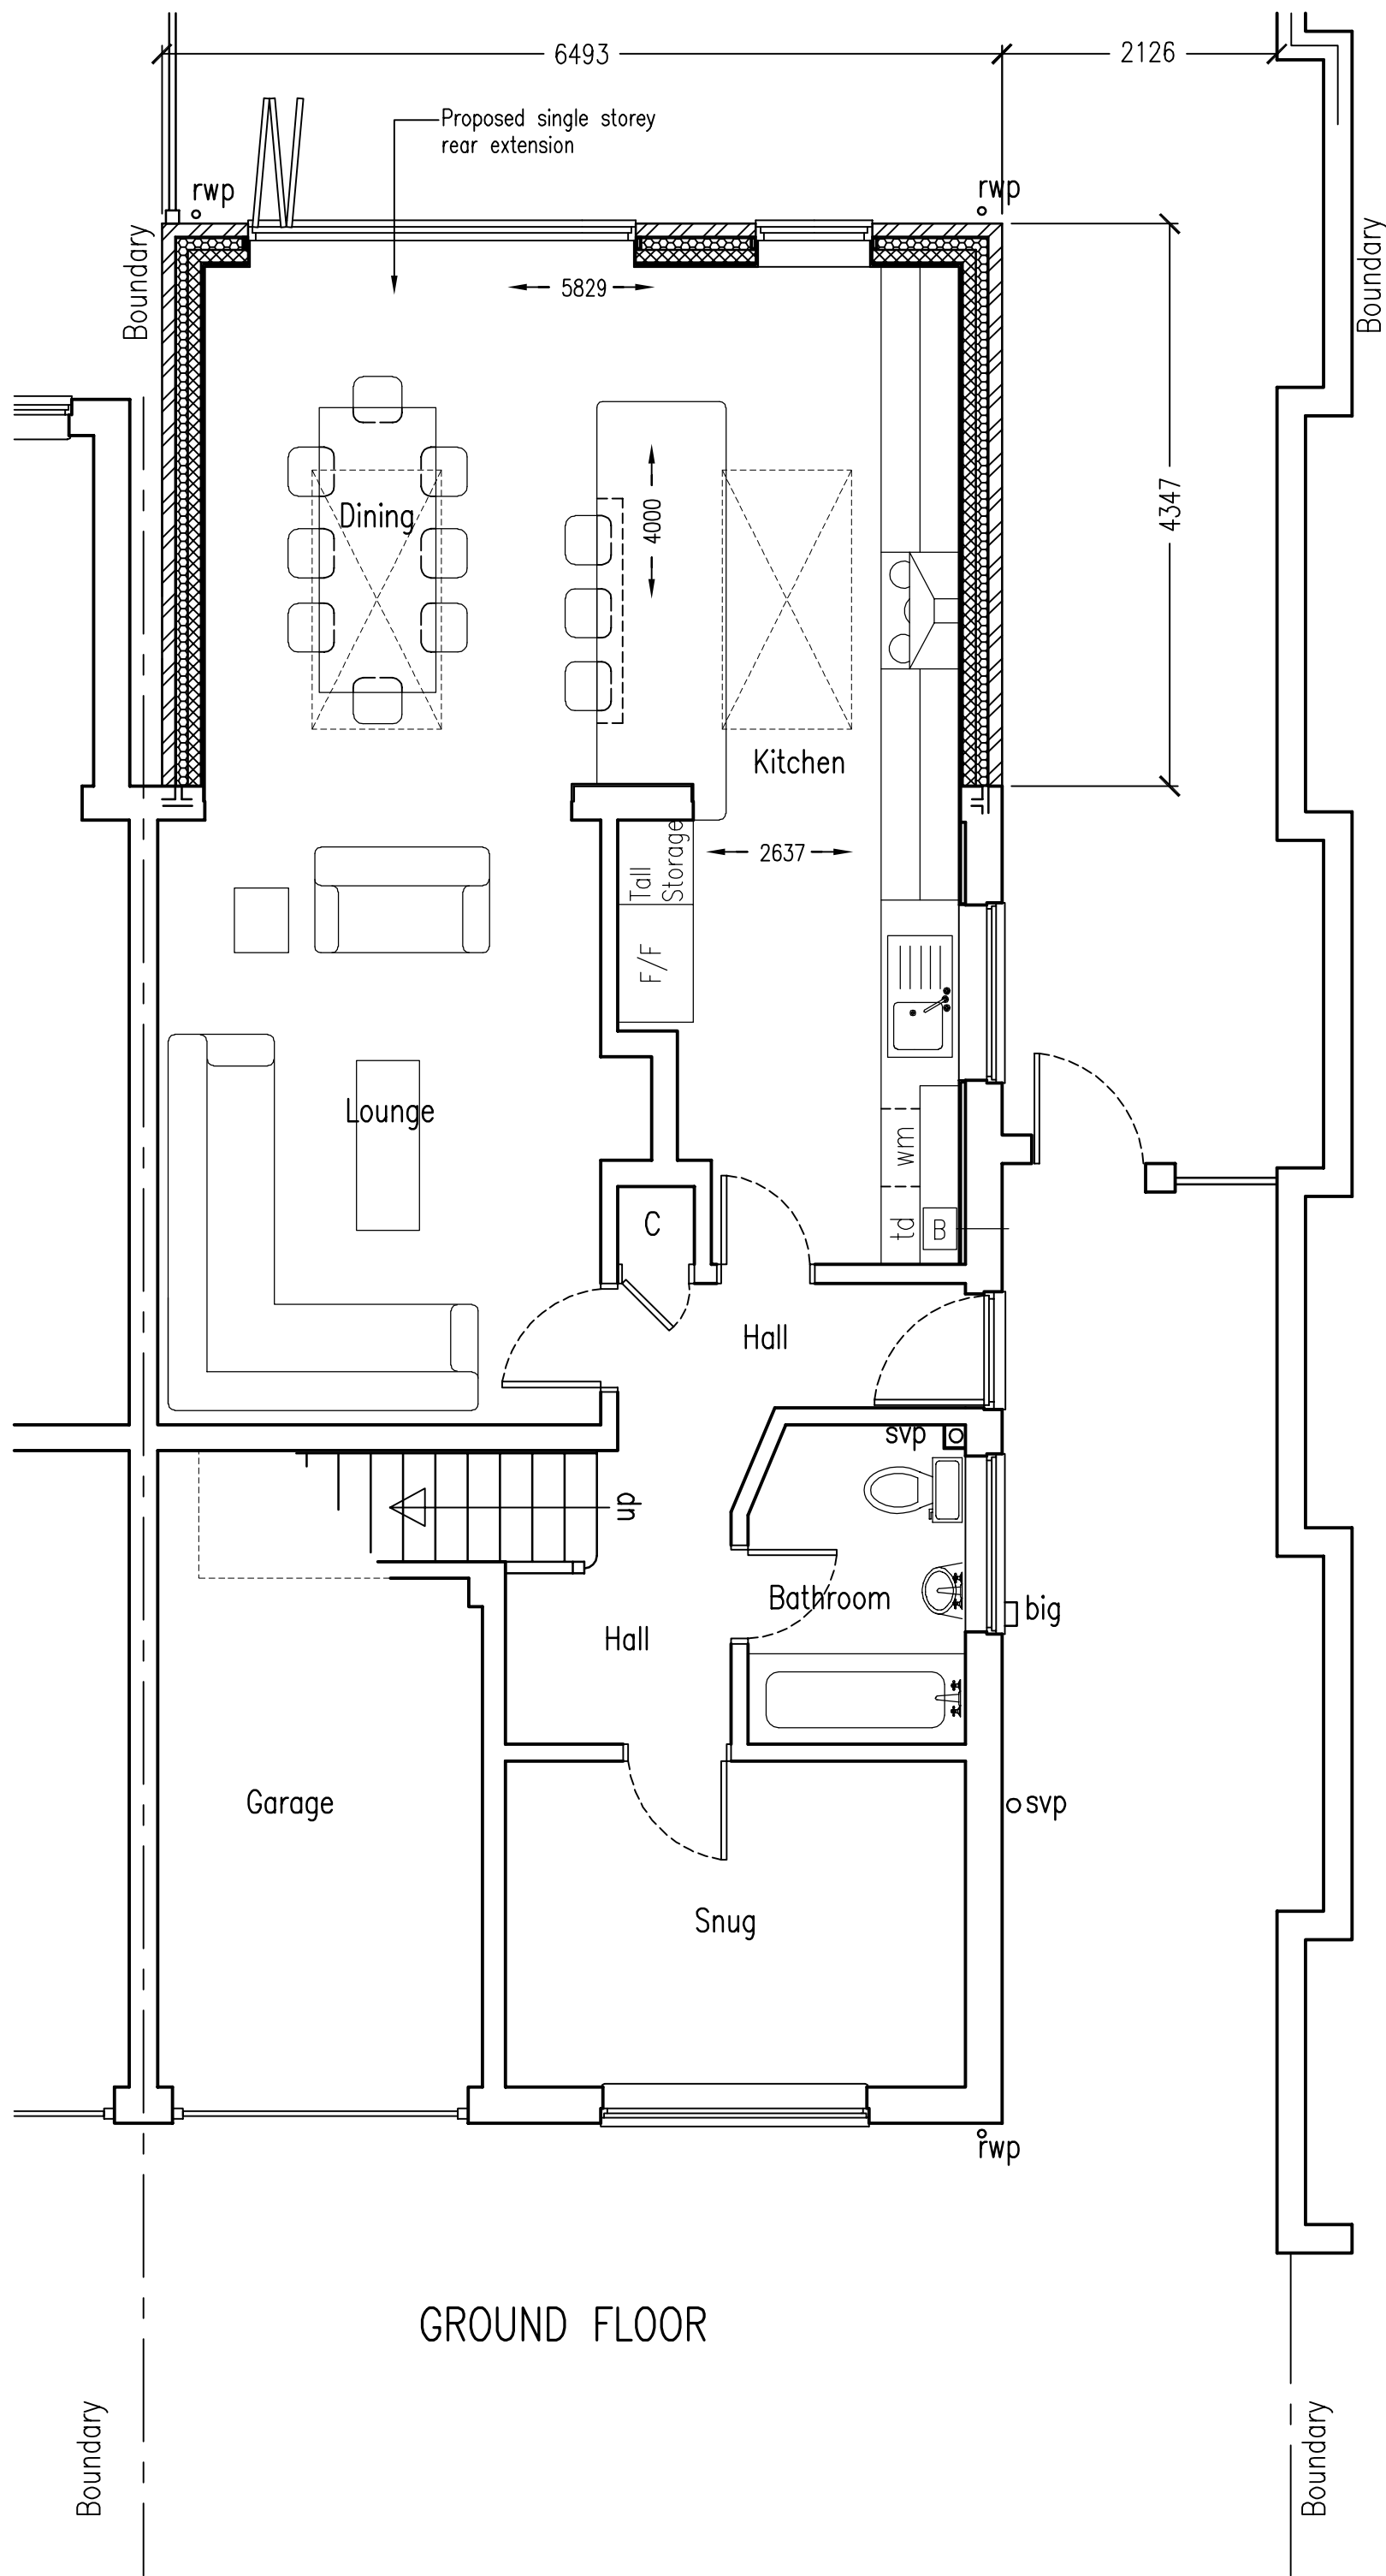

GROUND FLOOR

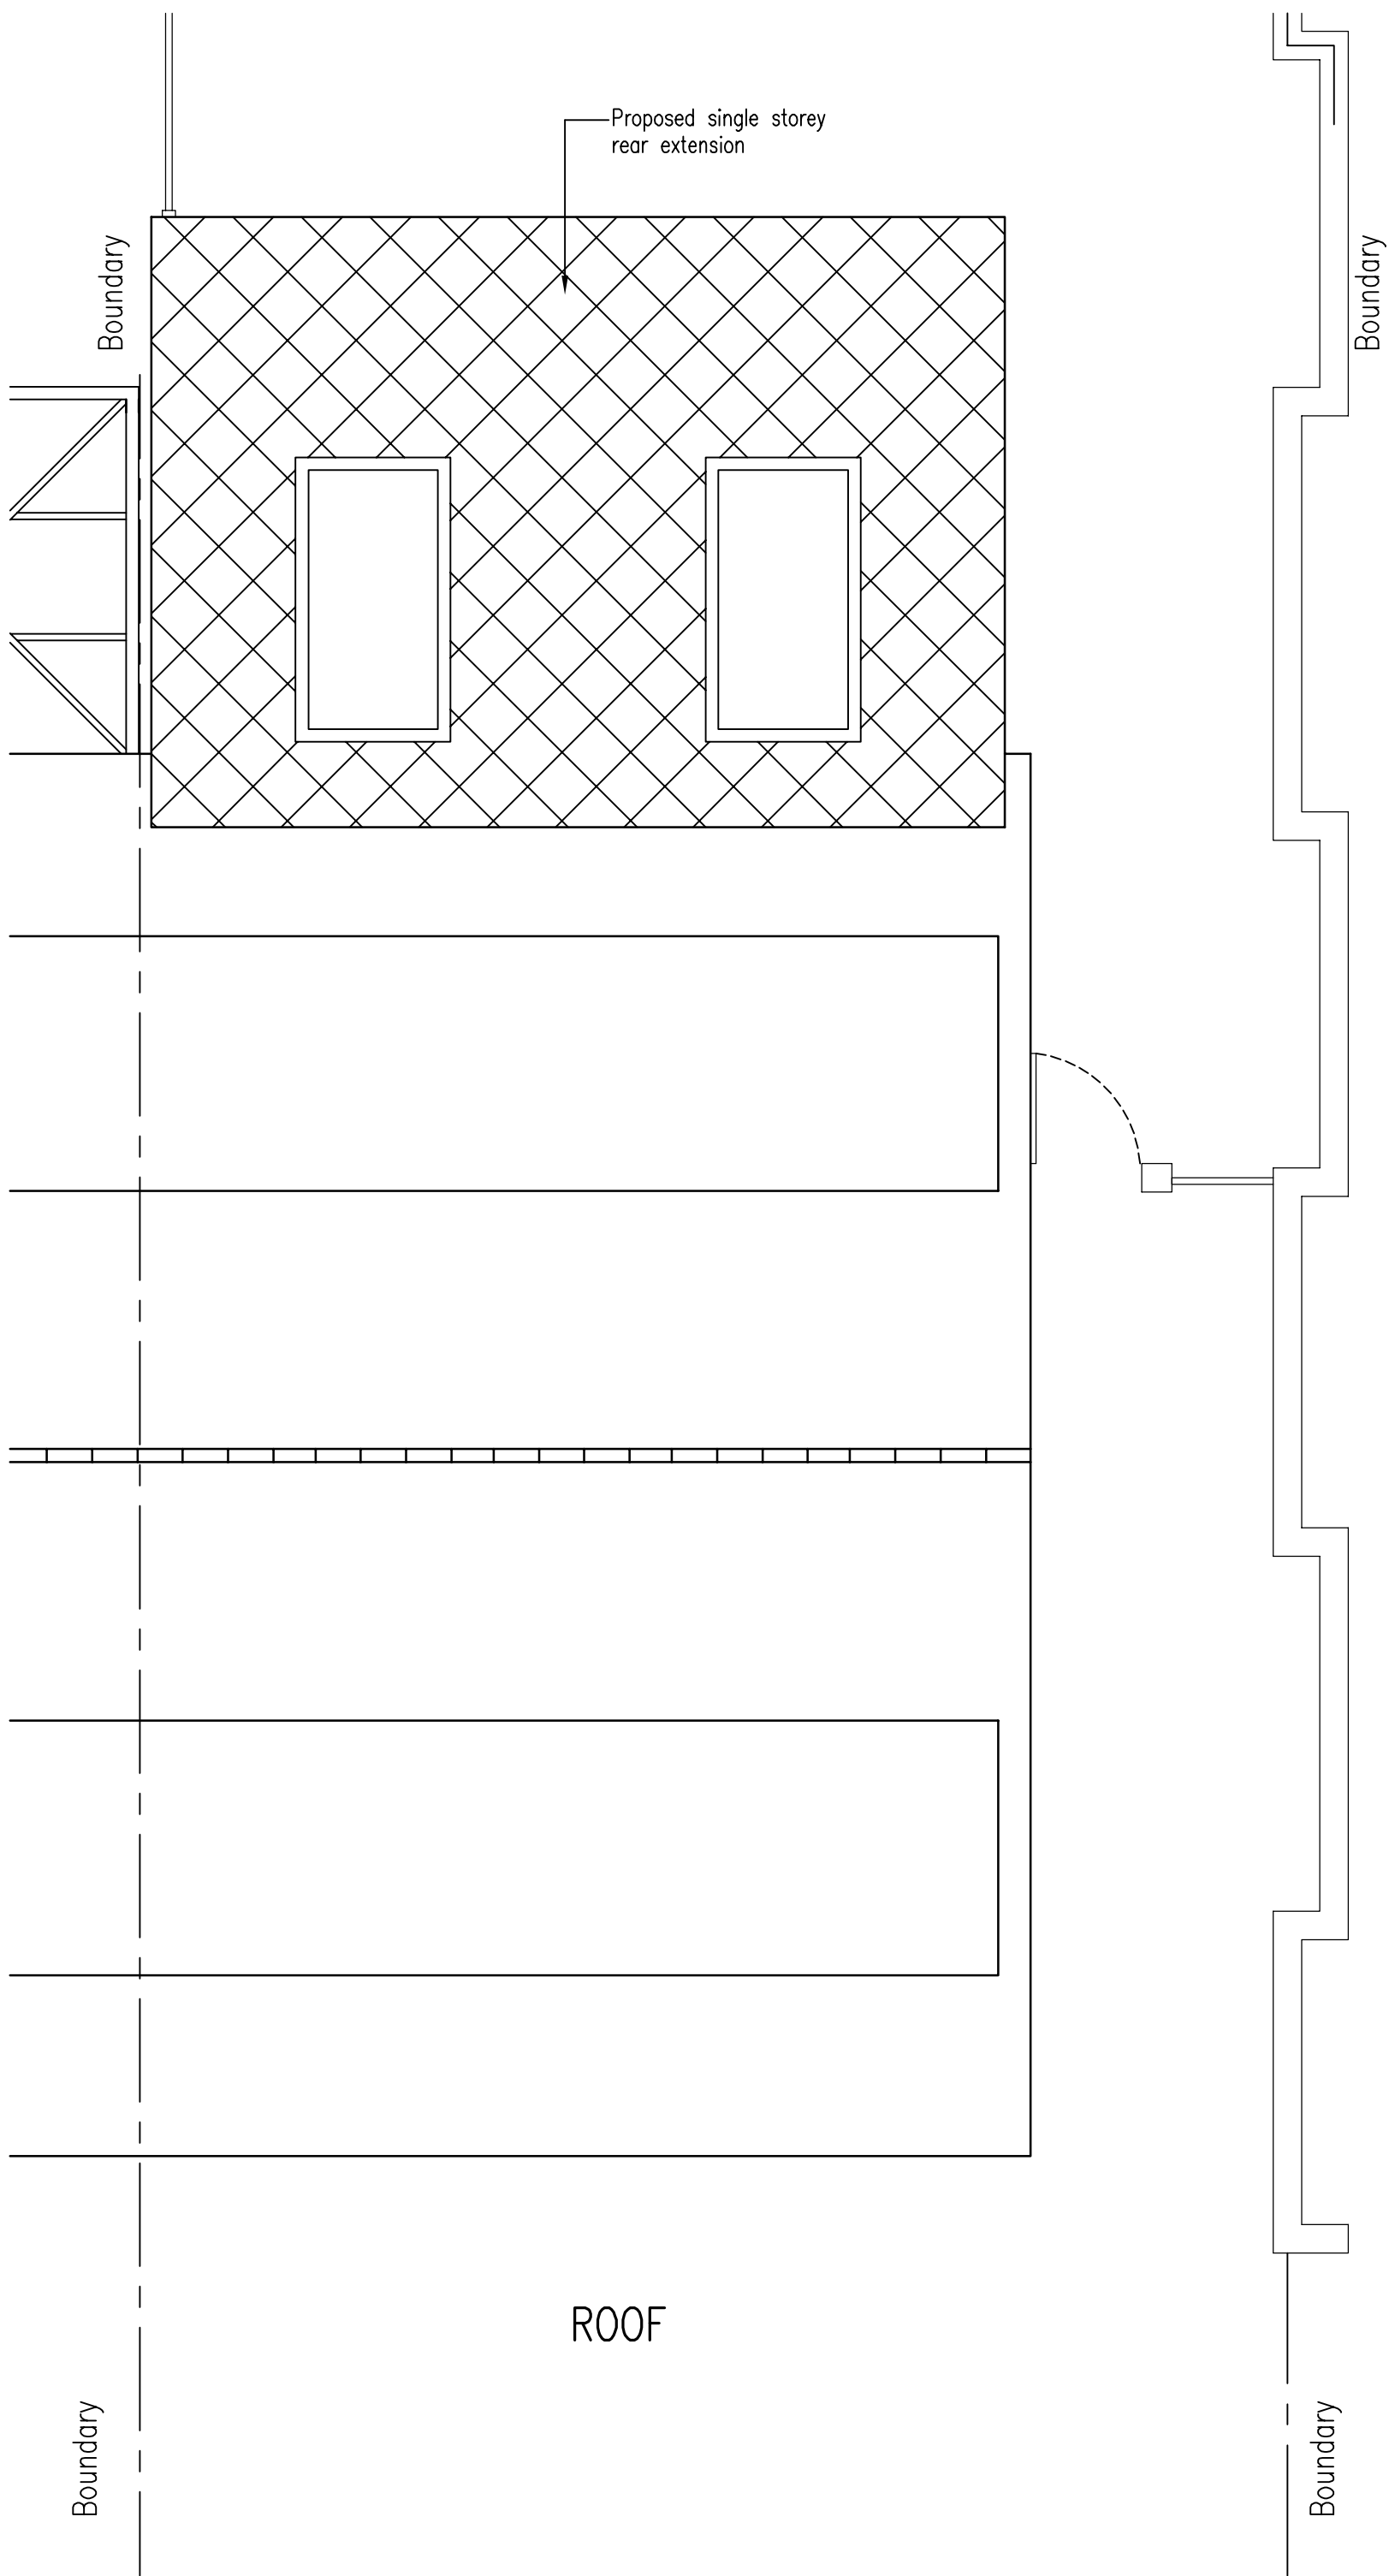

ROOF



Plan Ahead
Drawing Services

Tel: 07940 828650 E-Mail: plan.ahead@btinternet.com
Website: www.plan-ahead-drawing-services.co.uk

REVISIONS		
REF	DATE	DESCRIPTION

REVISIONS		
REF	DATE	DESCRIPTION

GENERAL NOTES

1. DIMENSIONS ARE TO BE CHECKED ON SITE BEFORE WORK PROCEEDS

2. ALL DIMENSIONS ARE IN MILLIMETRES UNLESS OTHERWISE STATED.

3. THIS DRAWING IS NOT TO BE REPRODUCED WITHOUT THE PERMISSION OF PLAN AHEAD DRAWING SERVICES.

PROJECT

Single storey rear extension to:
8 GODDARD CLOSE
SHINFIELD
READING
RG2 9DR

DRAWING TITLE

PROPOSED GROUND FLOOR & ROOF PLANS

DATE	SCALE	PAPER
05/09/24	1:50	A1
DRAWN BY	DRAWING NUMBER	REV.
D. HUISH	241010/02	