
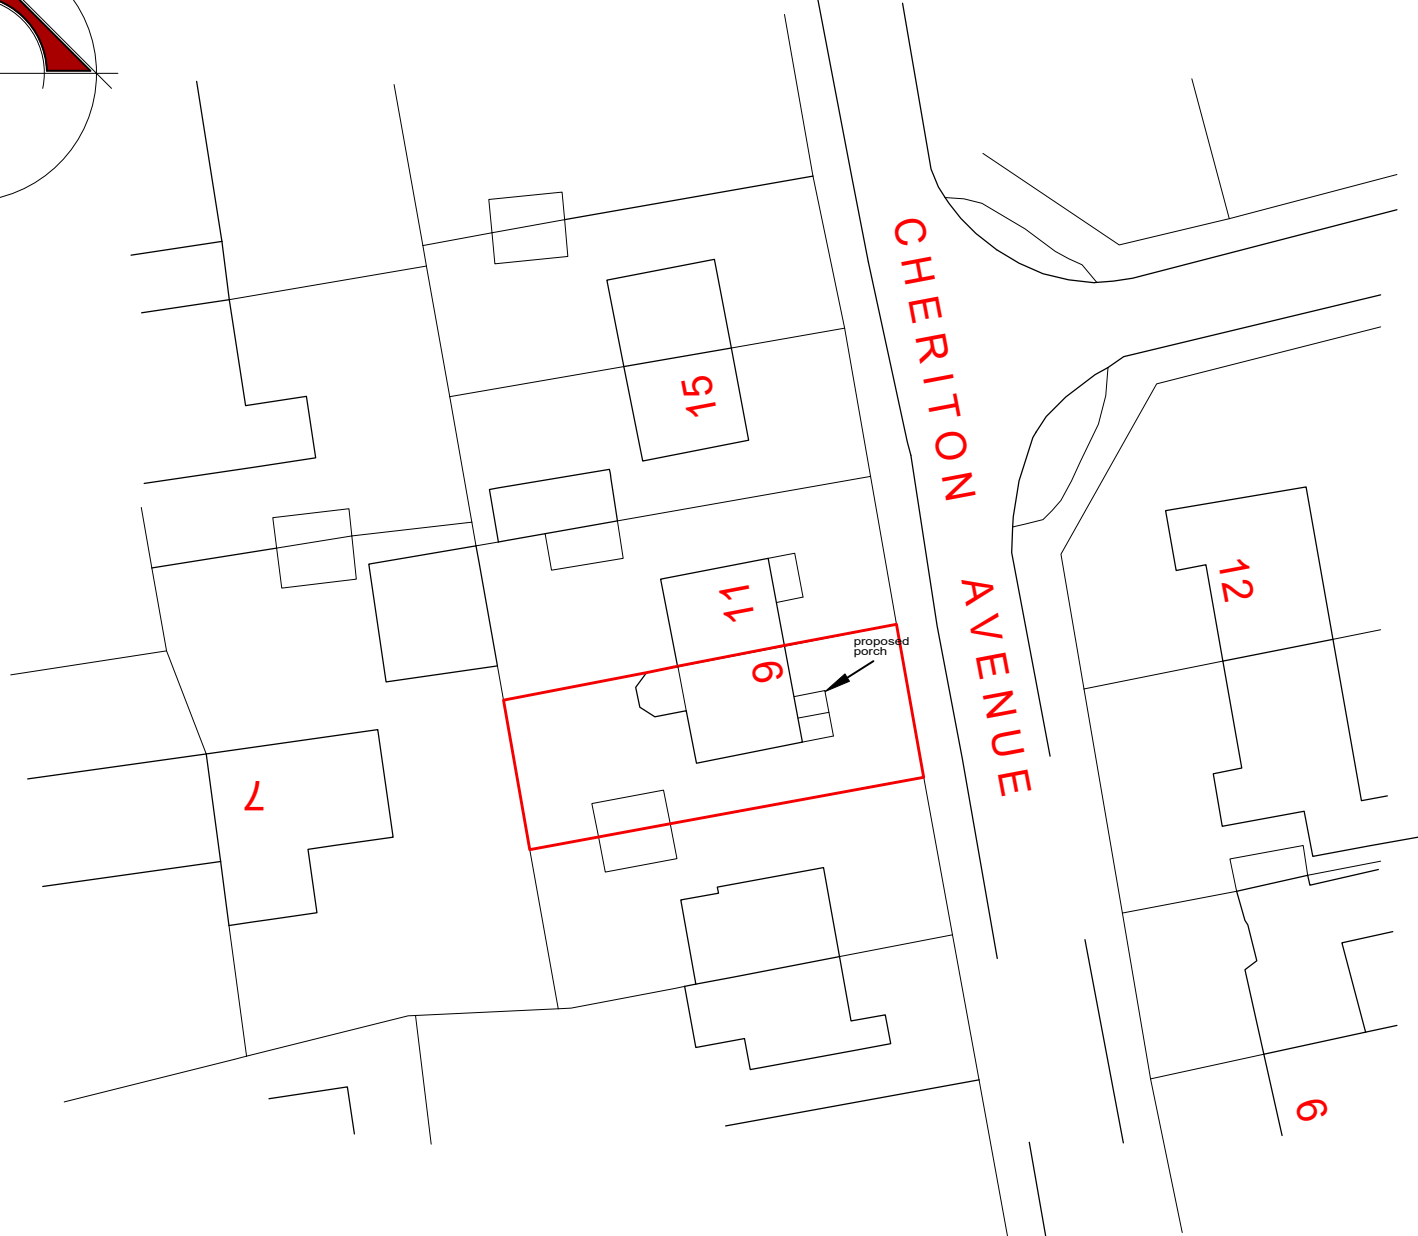


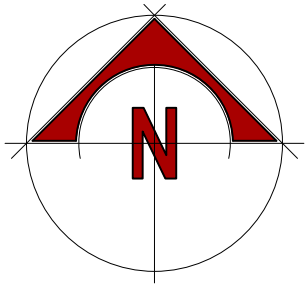

NOTES:
All dimensions must be checked on site and not scaled from this drawing.

A	-	-
	Date	Revisions

©copyright

Client

Z. CHOPRA

Job Title

**9 CHERITON AVENUE
TWYFORD
BERKS
RG10 9DB**

Drawing Title

SITE PLAN

Scale

1:500 @ A4

Date

Drawn by

Drg No.

0310/24/04

Rev.