




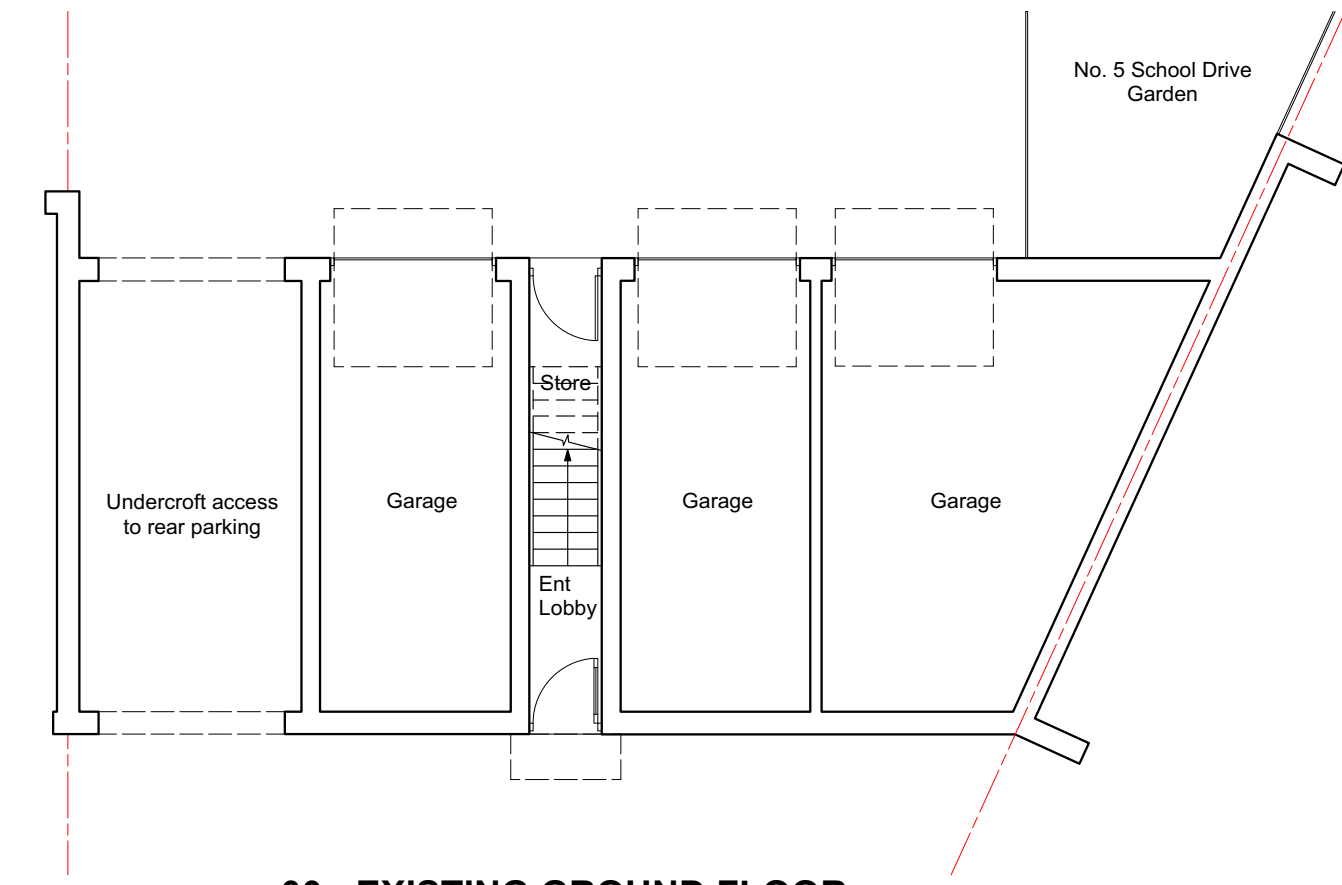

00 - EXISTING GROUND FLOOR

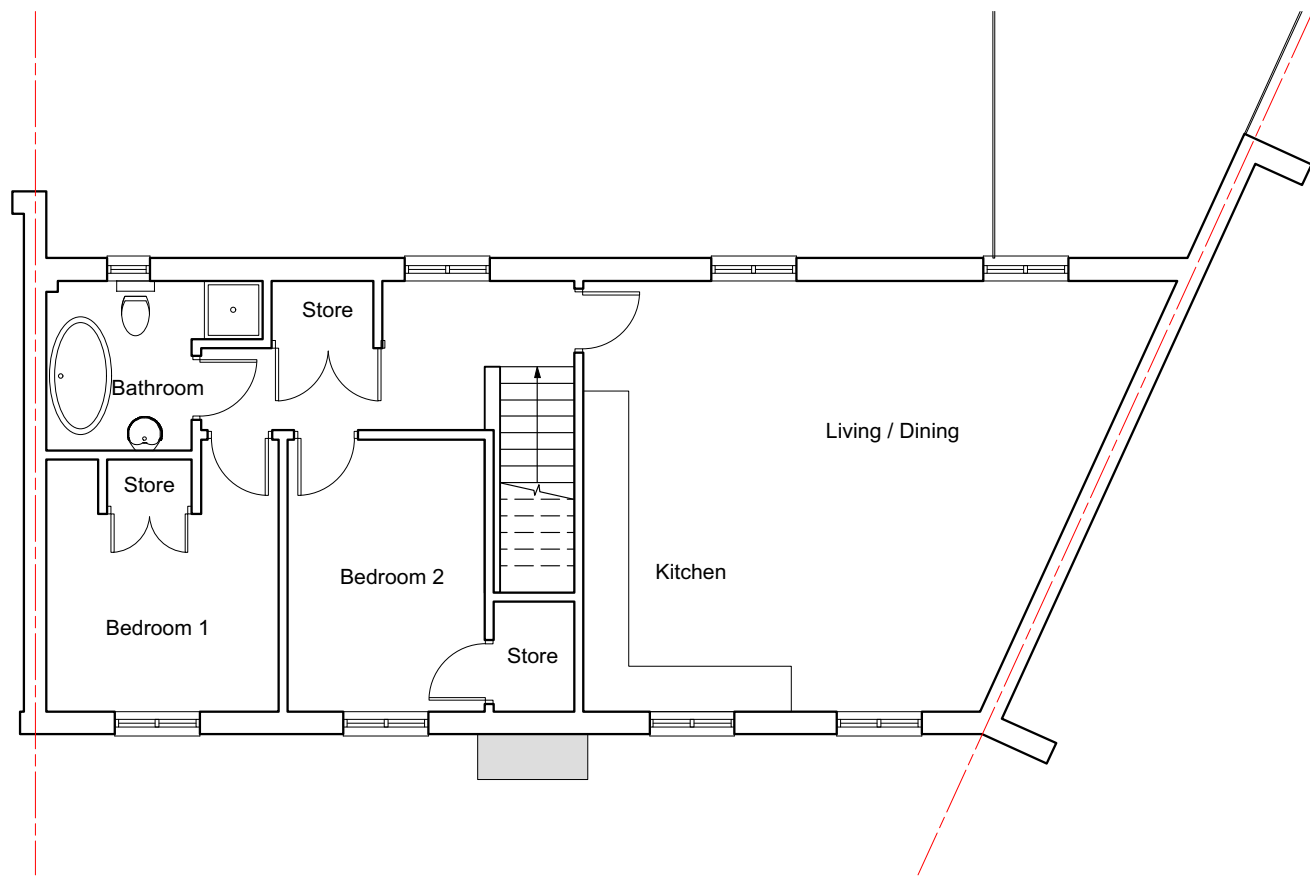

01 - EXISTING FIRST FLOOR

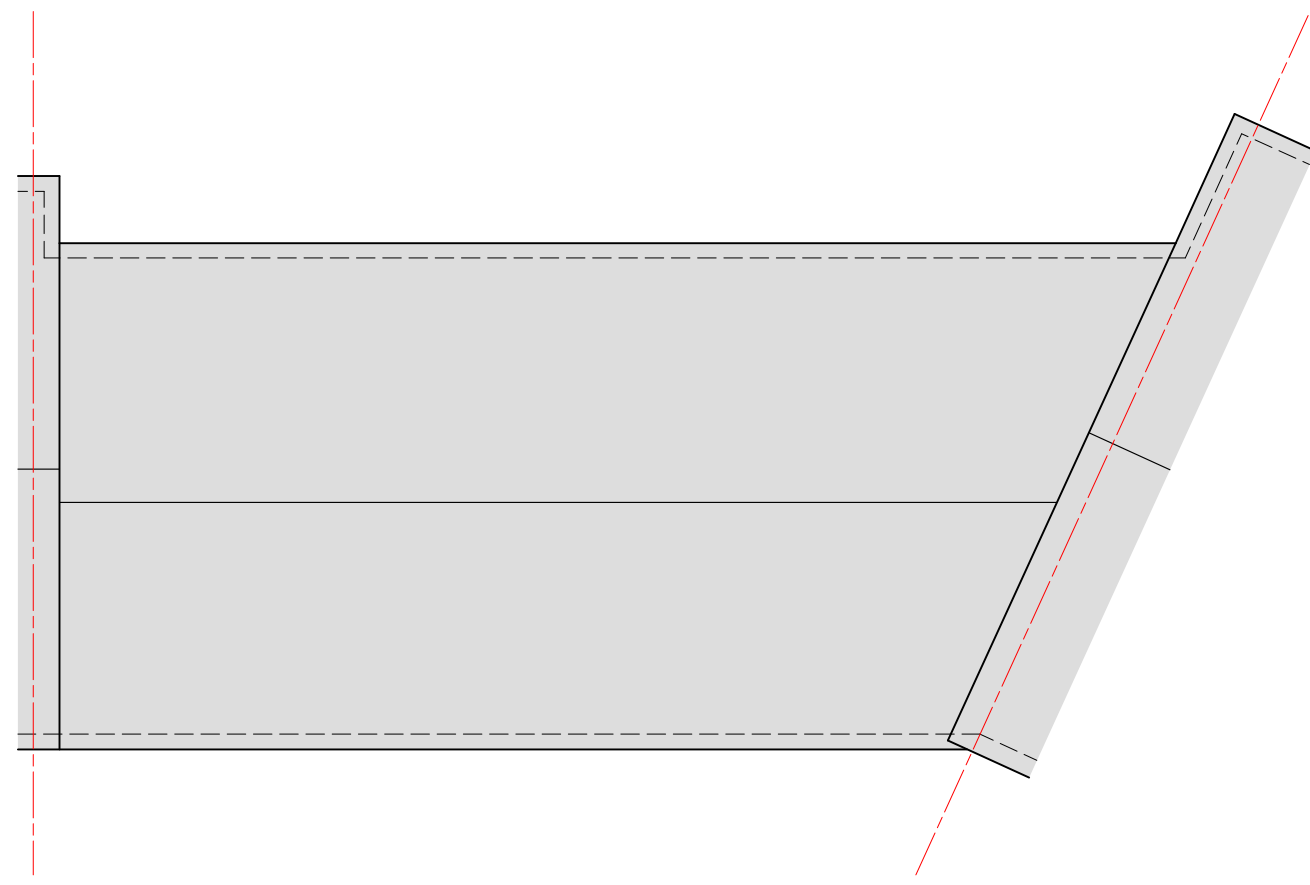


02 - EXISTING ROOF PLAN




A - EXISTING FRONT ELEVATION



B - EXISTING REAR ELEVATION

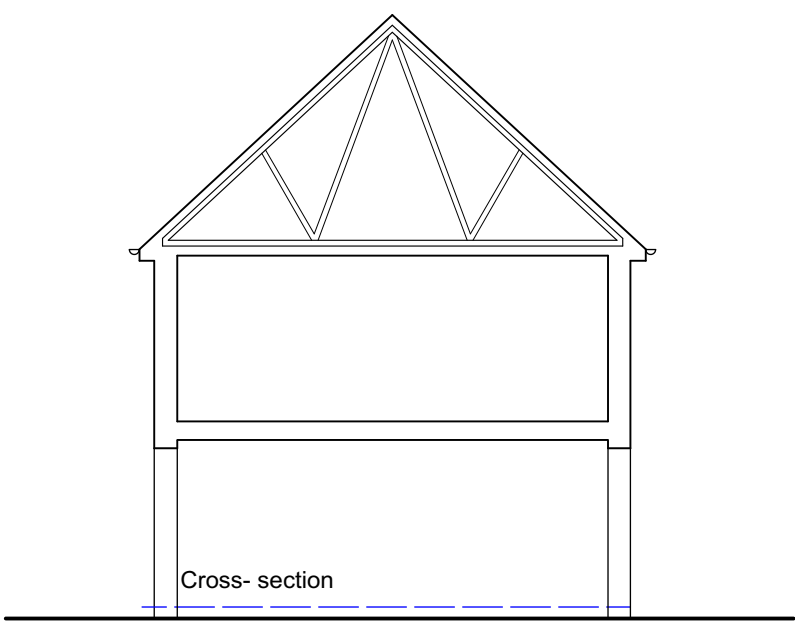


C - EXISTING SIDE ELEVATION 1

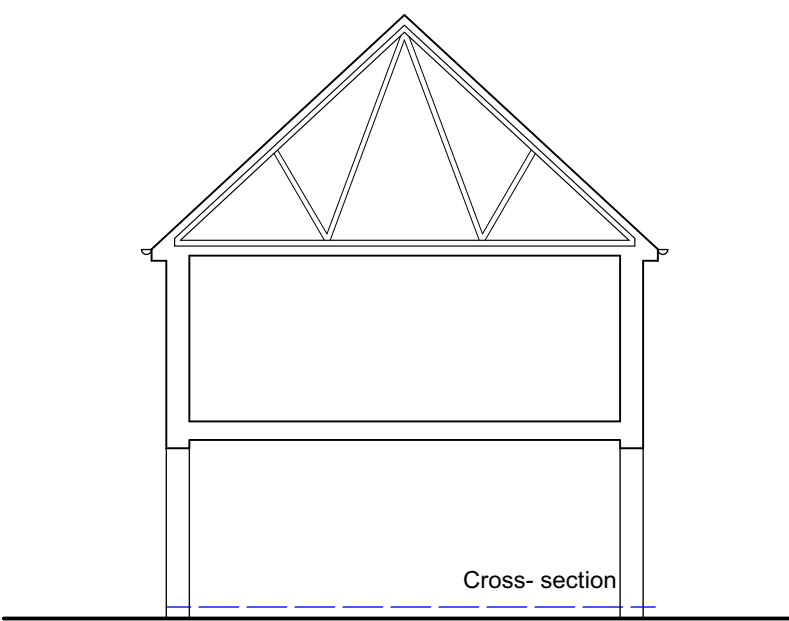

D - EXISTING SIDE ELEVATION 2



© Crown copyright and database rights 2026 OS (AC0000871051)
Map data is reproduced under licence.


 


LOCATION PLAN


The contents of this drawing is subject to the Copyright, Designs and Patents Act 1988.

Design Notes
Except where noted, boundaries have not been surveyed and the client should satisfy themselves of their exact location before relying on the contents of this drawing.

Construction Notes
Site dimensions are to be checked before work is started. Any discrepancy whatsoever between any information contained in this drawing and any other document must be brought to the attention of PegasusLife before the work is executed.

  

KEY PLAN;-

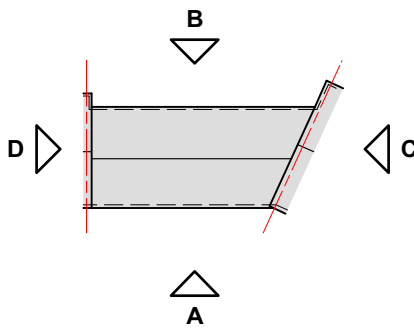

Rev	Date	Revision Notes
-	04.09.26	Issued for client approval
A	17.09.26	Amendments to suit and issued for client approval
B	23.09.26	Amendments to suit client comments and issued for planning approval

Project Title
5 School Drive, Woodley, Reading, RG5 3PZ
Proposed Loft Conversion, First Floor Alterations & External Garden Access

Drawing Title
Existing Plans & Elevations

Client Mrs Paula Wischusen	Project ID 0804
Drawn By AM	Scale 1:100 @ A1 & 1:1250 @ A1
Reviewed By KUR	Drawing No. E-X-001
Date Sept' 2026	Rev. B

