




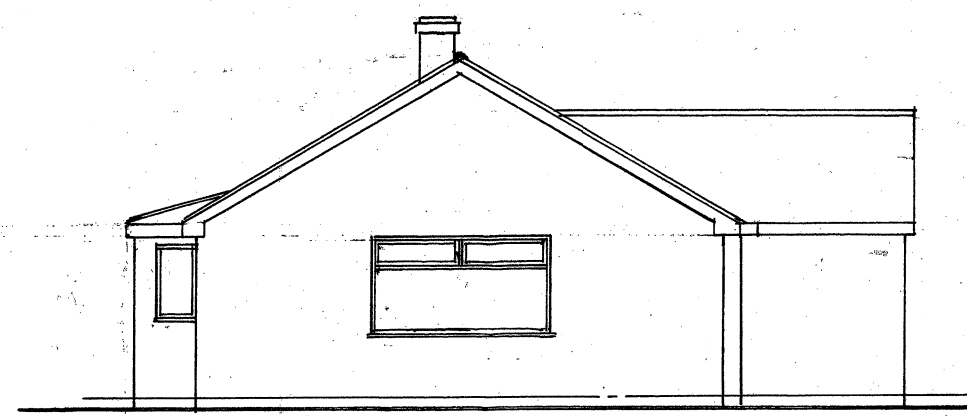


front

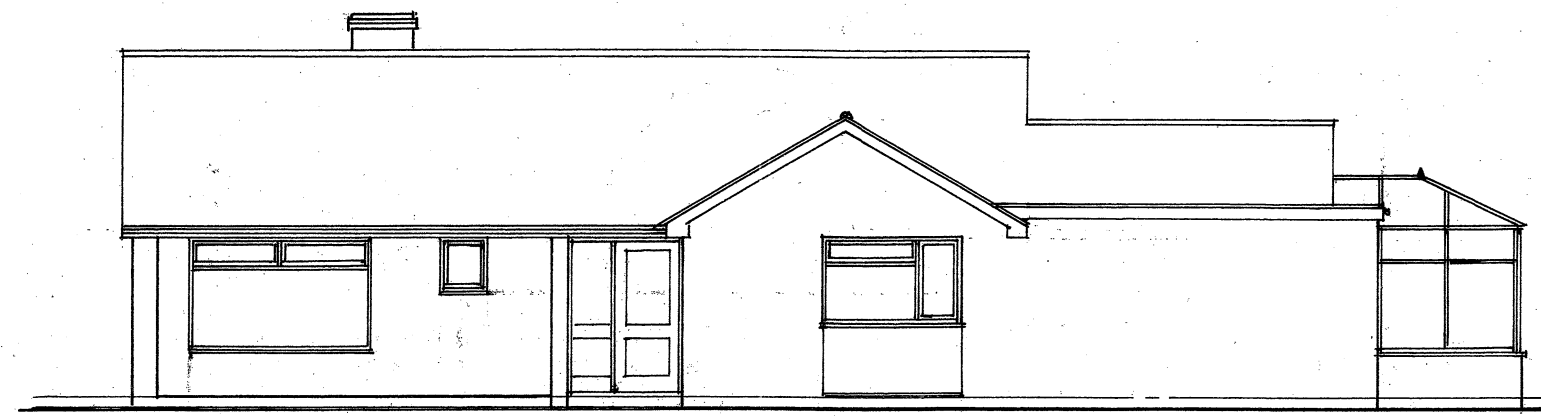

flank

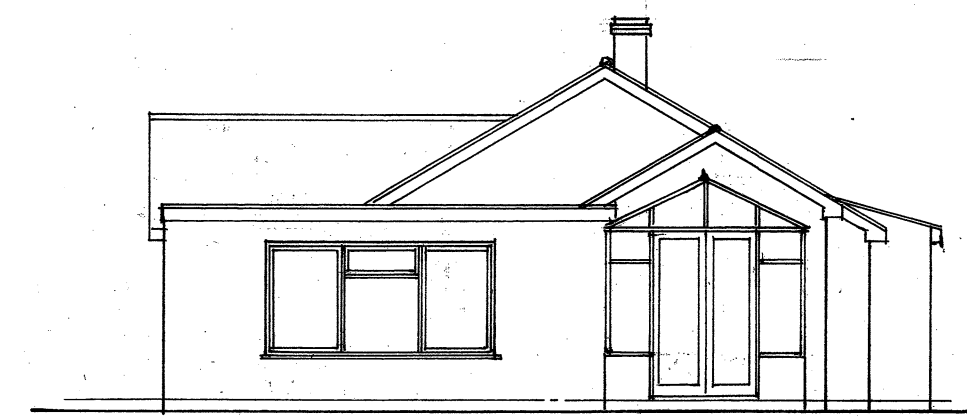


rear

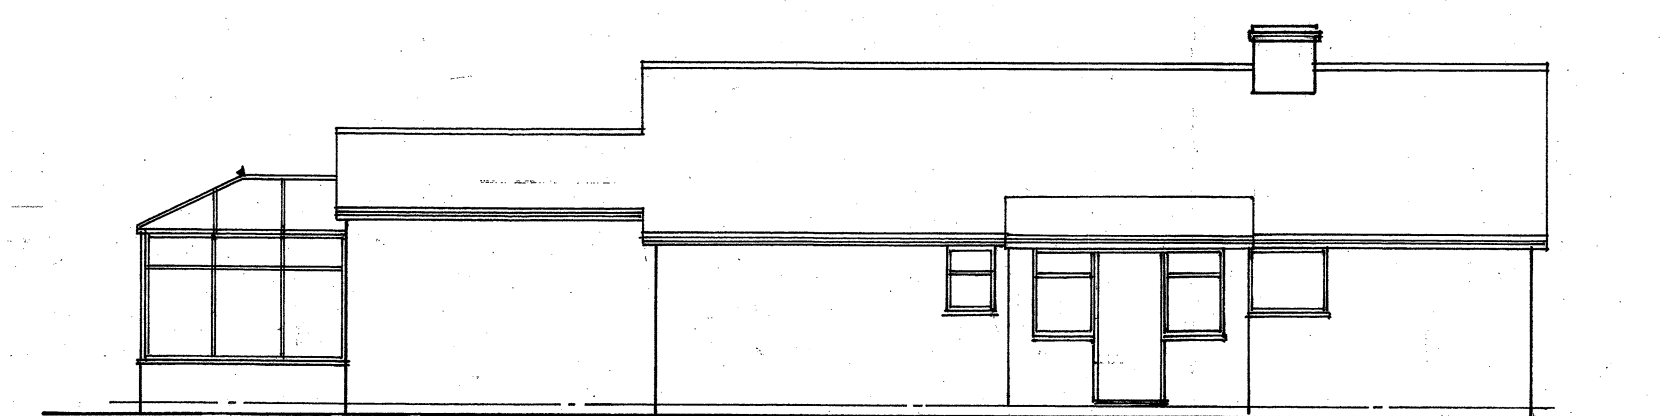


flank


ELEVATIONS 1:100

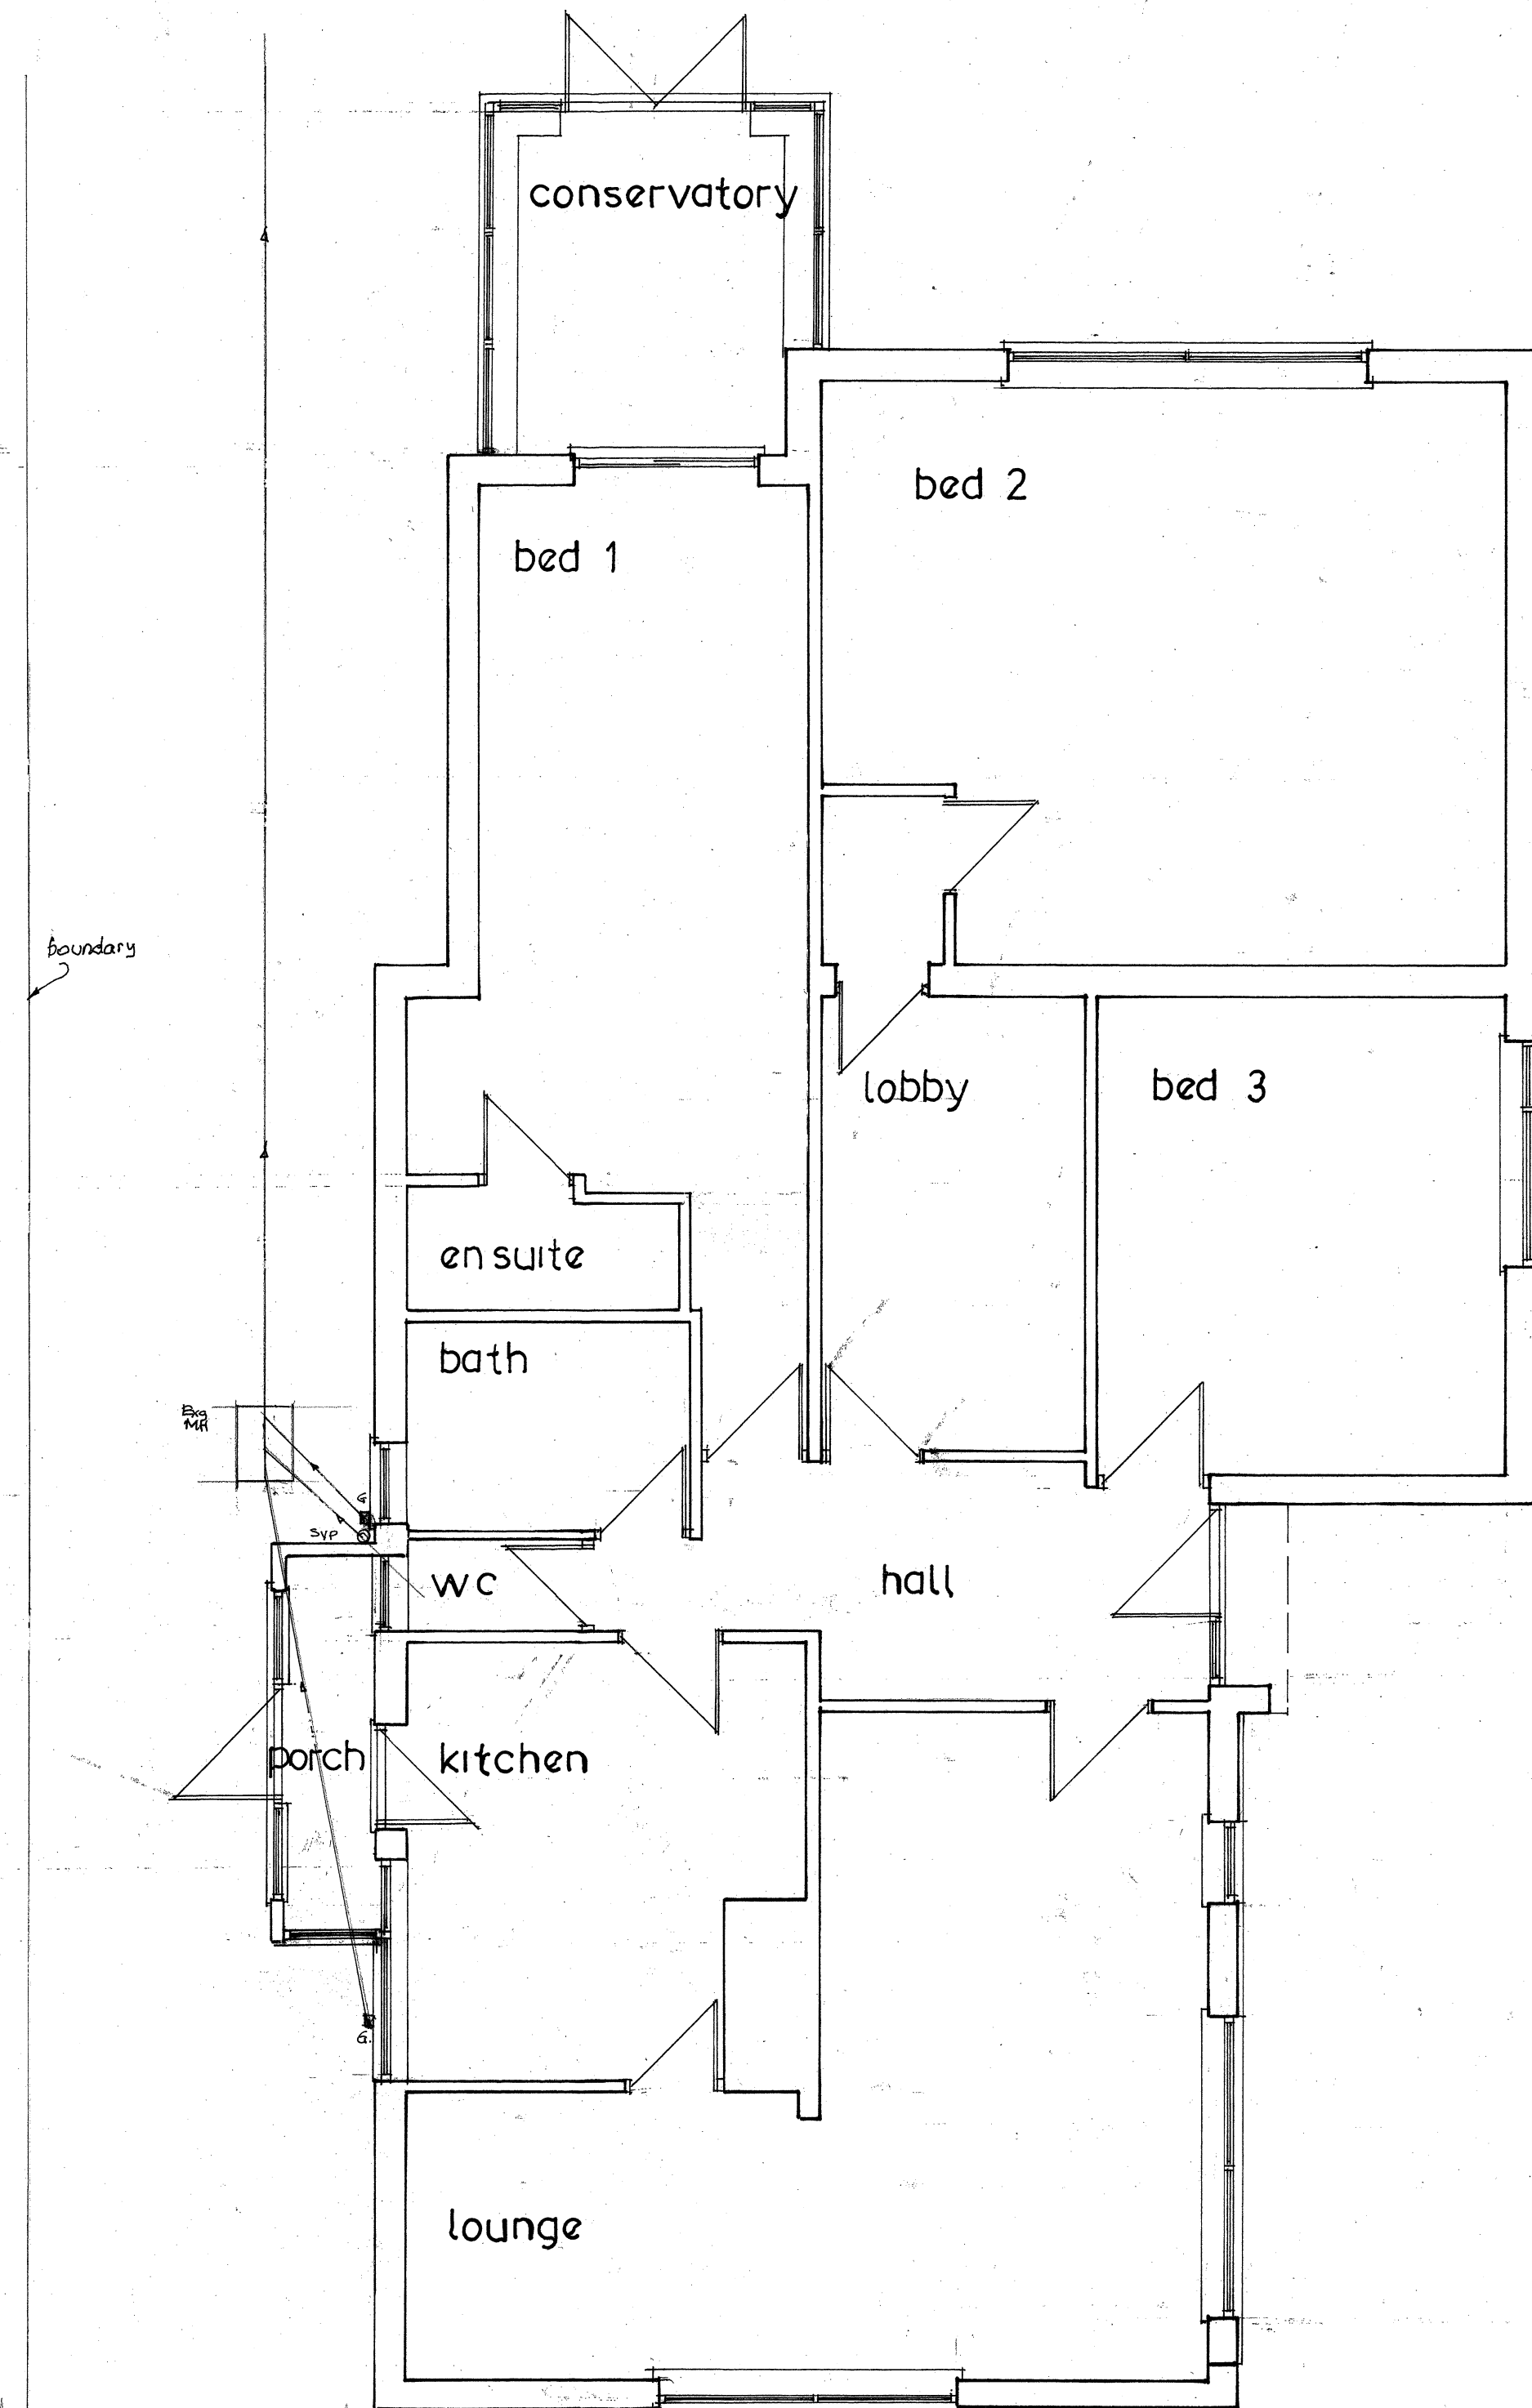

GROUND FLOOR PLAN 1:50

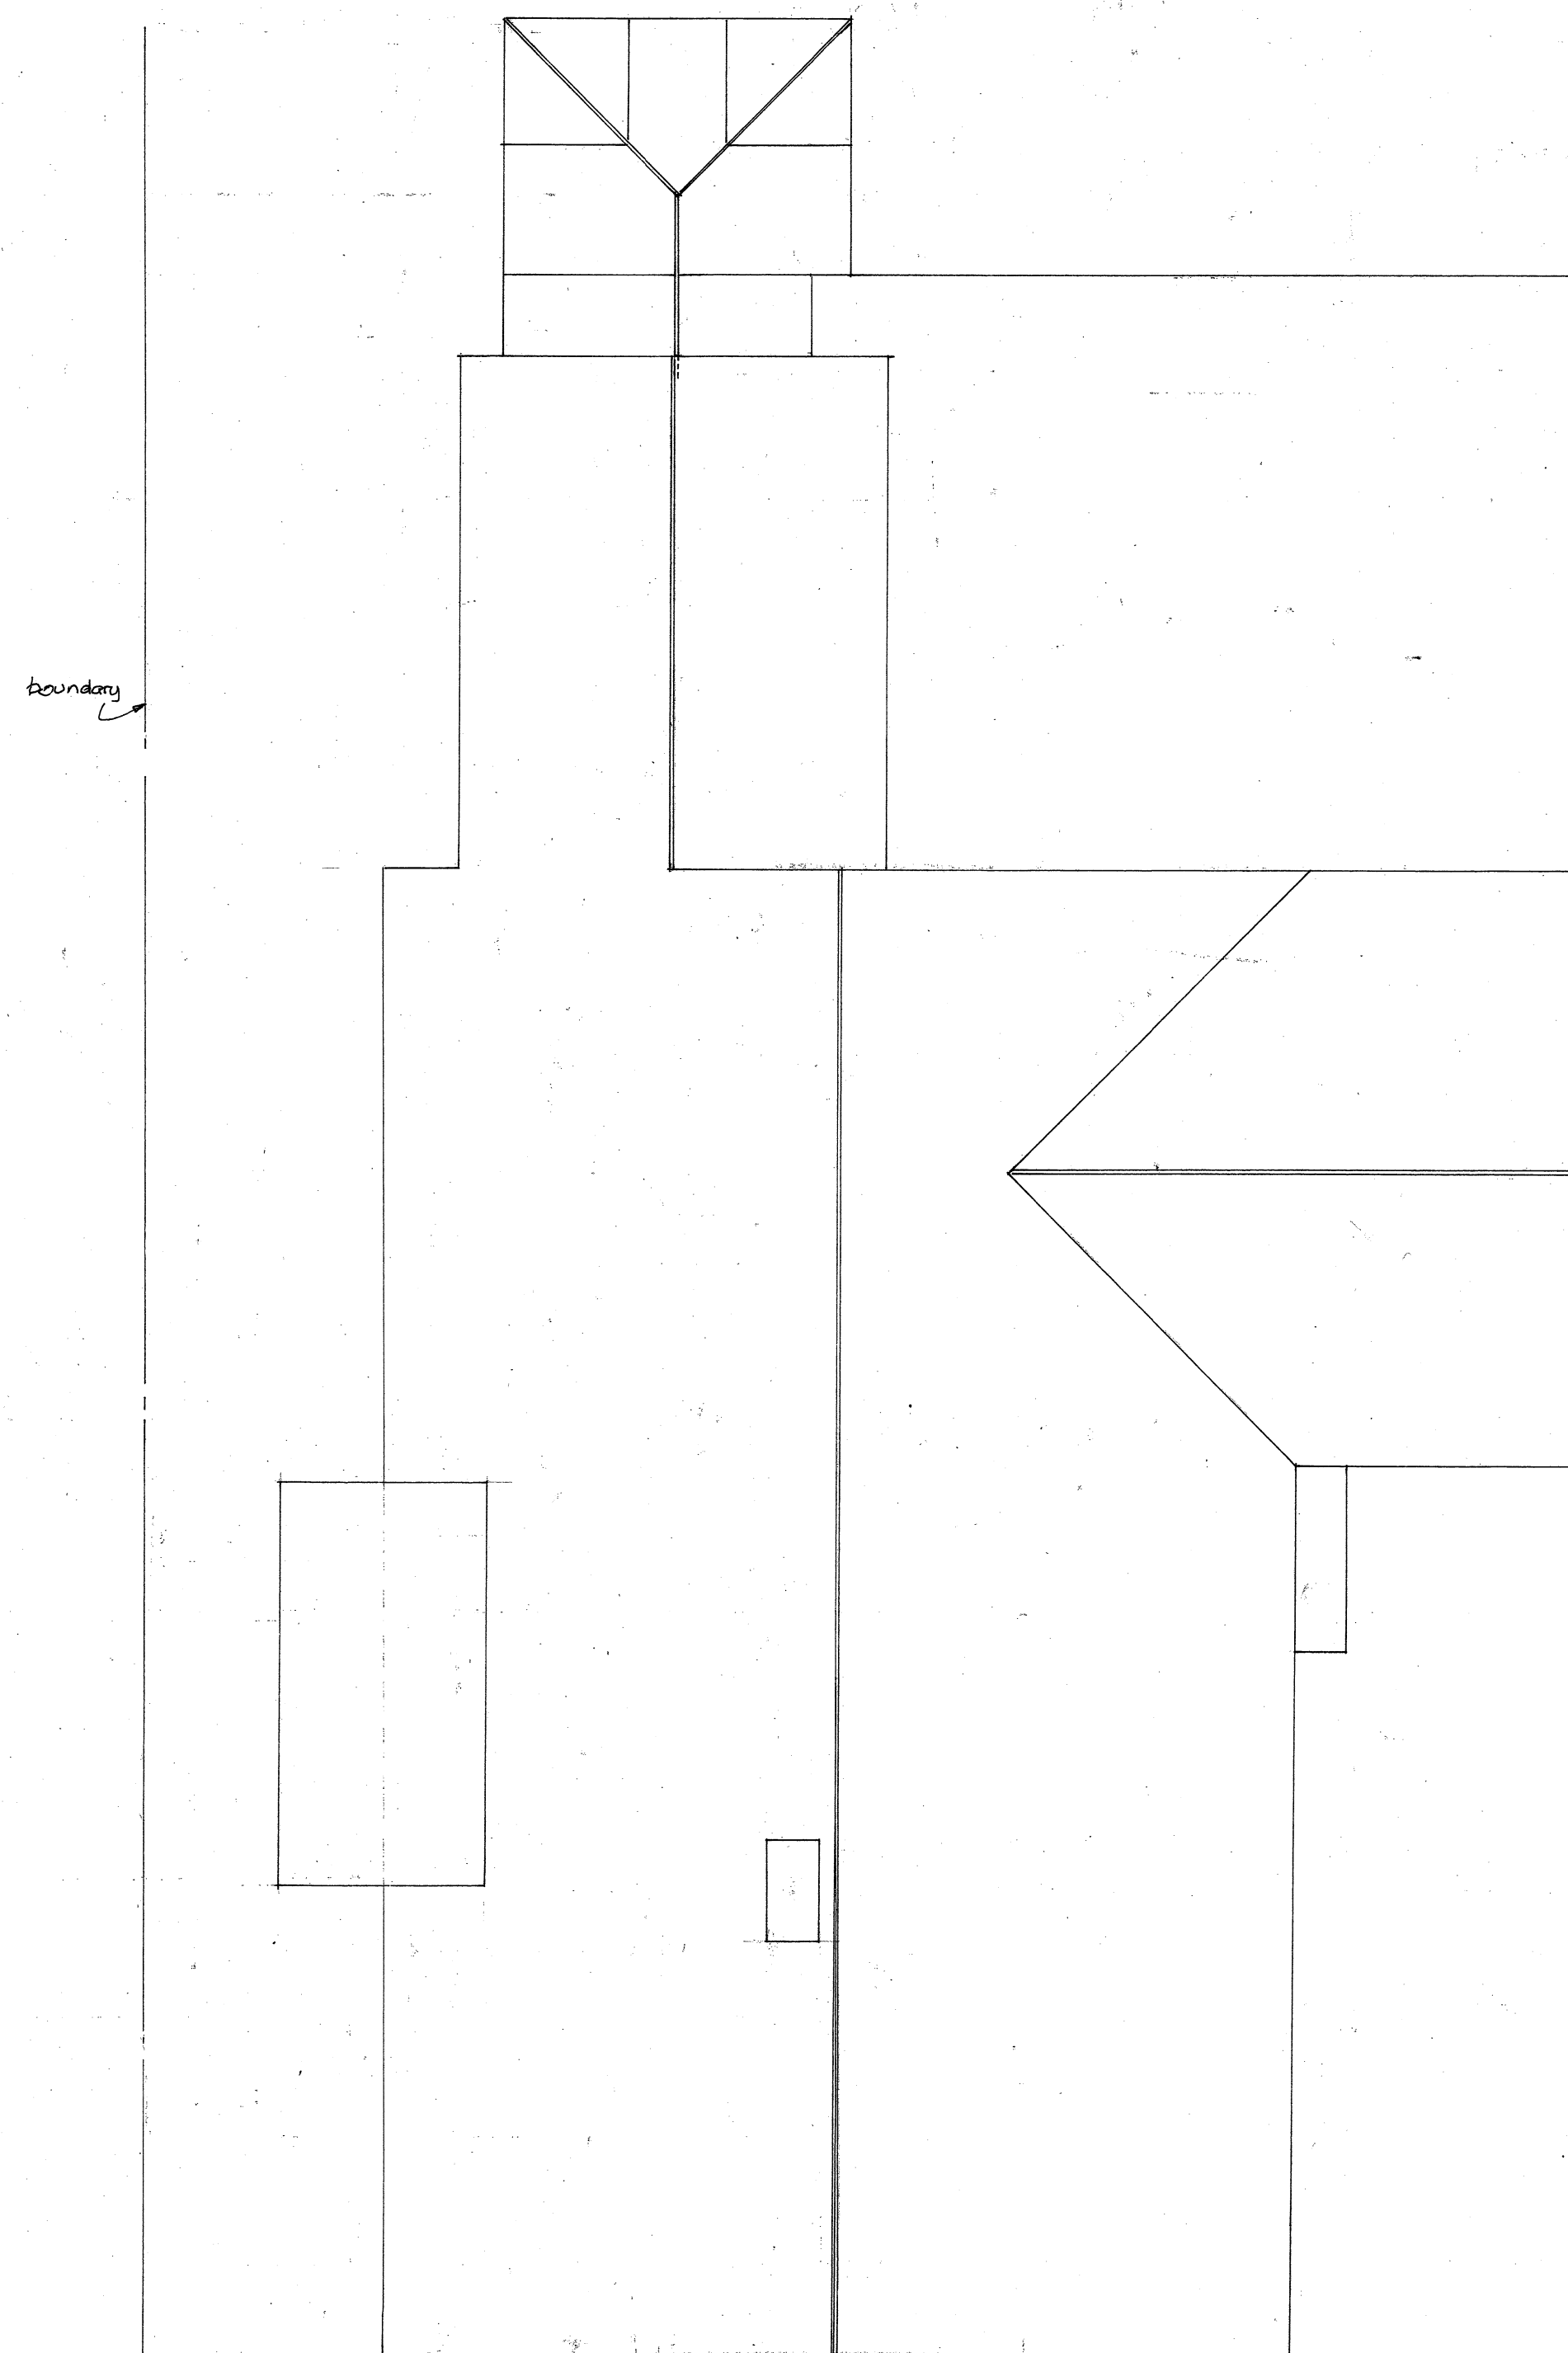

ROOF PLAN 1:50

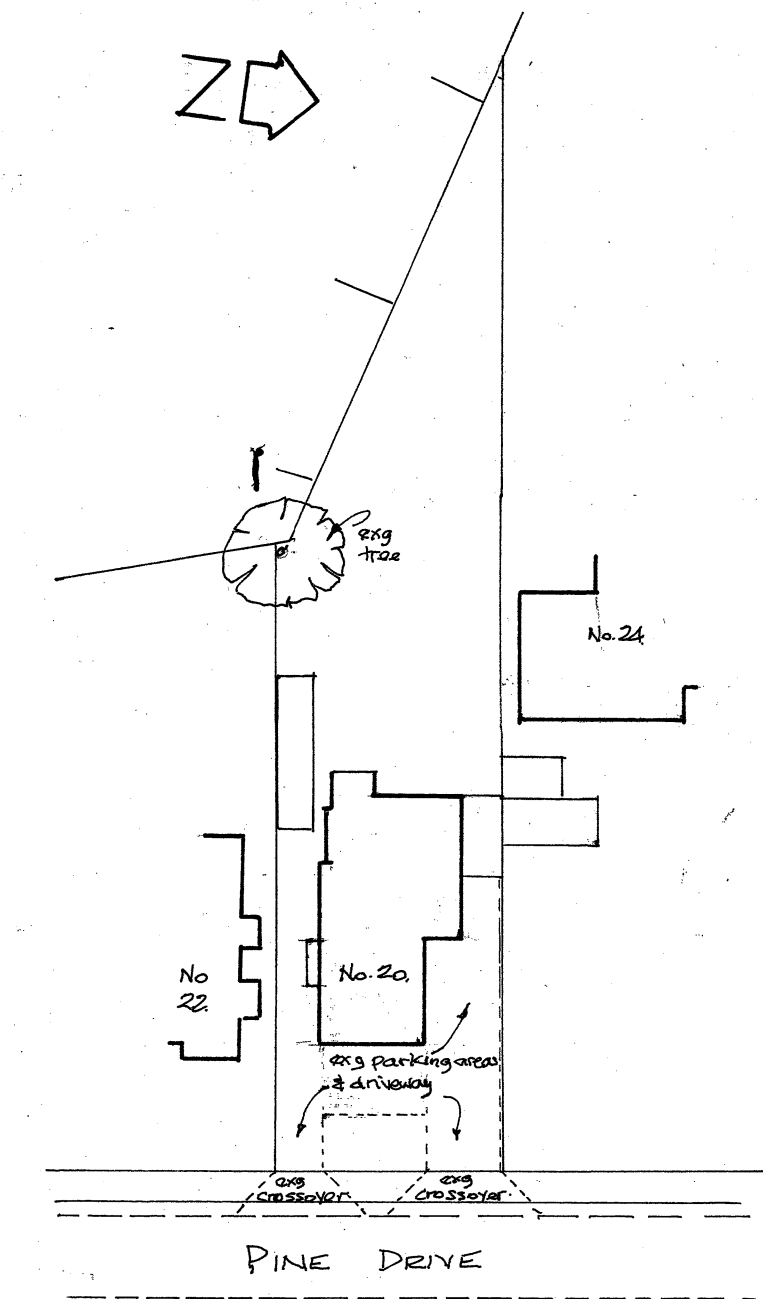

SITE PLAN 1:500

E		
D		
C		
B		
A		
	Date	Revisions

© copyright

SCALE 1:500 0 5 10 15 20 25

SCALE 1:200 0 5 10

SCALE 1:100 0 1 2 3 4 5

SCALE 1:50 0 0.5 1.0 1.5 2.0 2.5

Focusmont Ltd

01458 211086

Drawing Title
20 Pine Drive
FINCHAMPSTEAD
As Existing

Scale 1:50 1:100 1:500 @ A1

Date mar 25 Drawn by

Drg. No. FL 2177 - 1 Rev.