




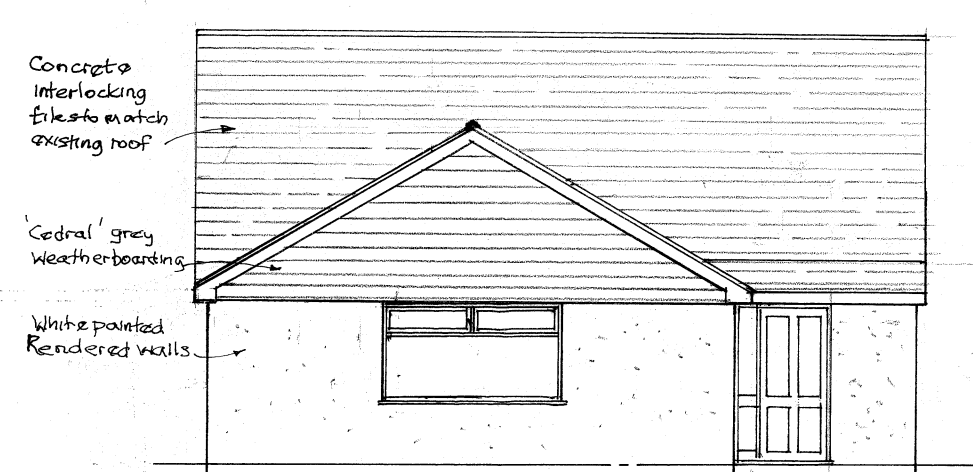

front

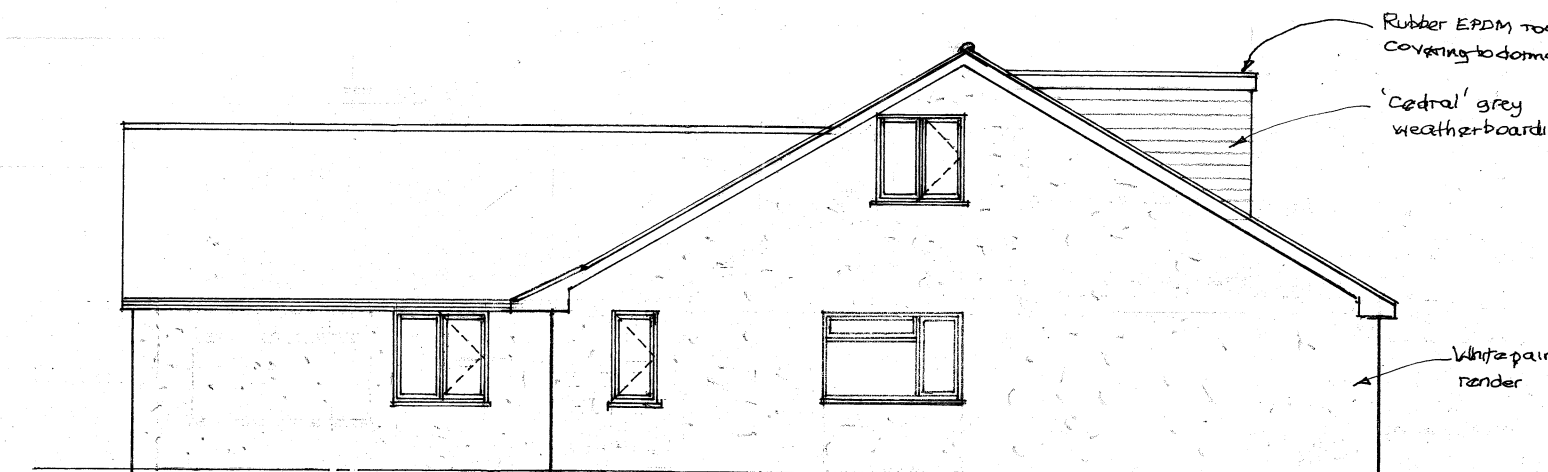

flank

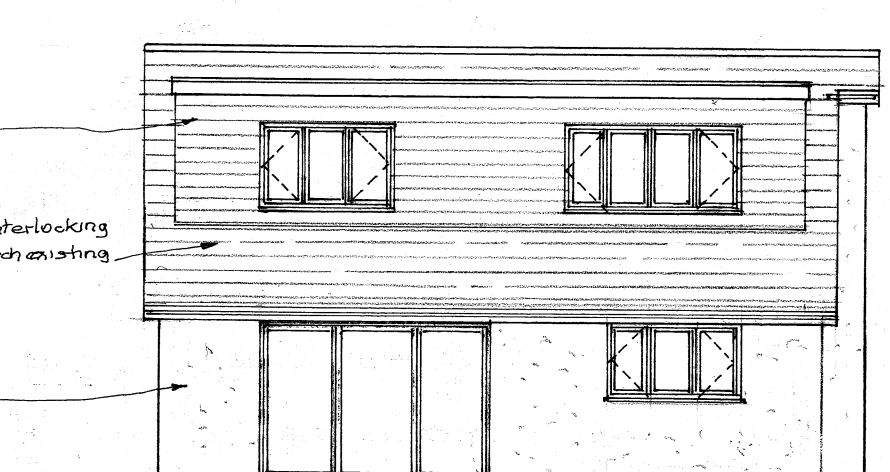


rear


ELEVATIONS 1:100




flank

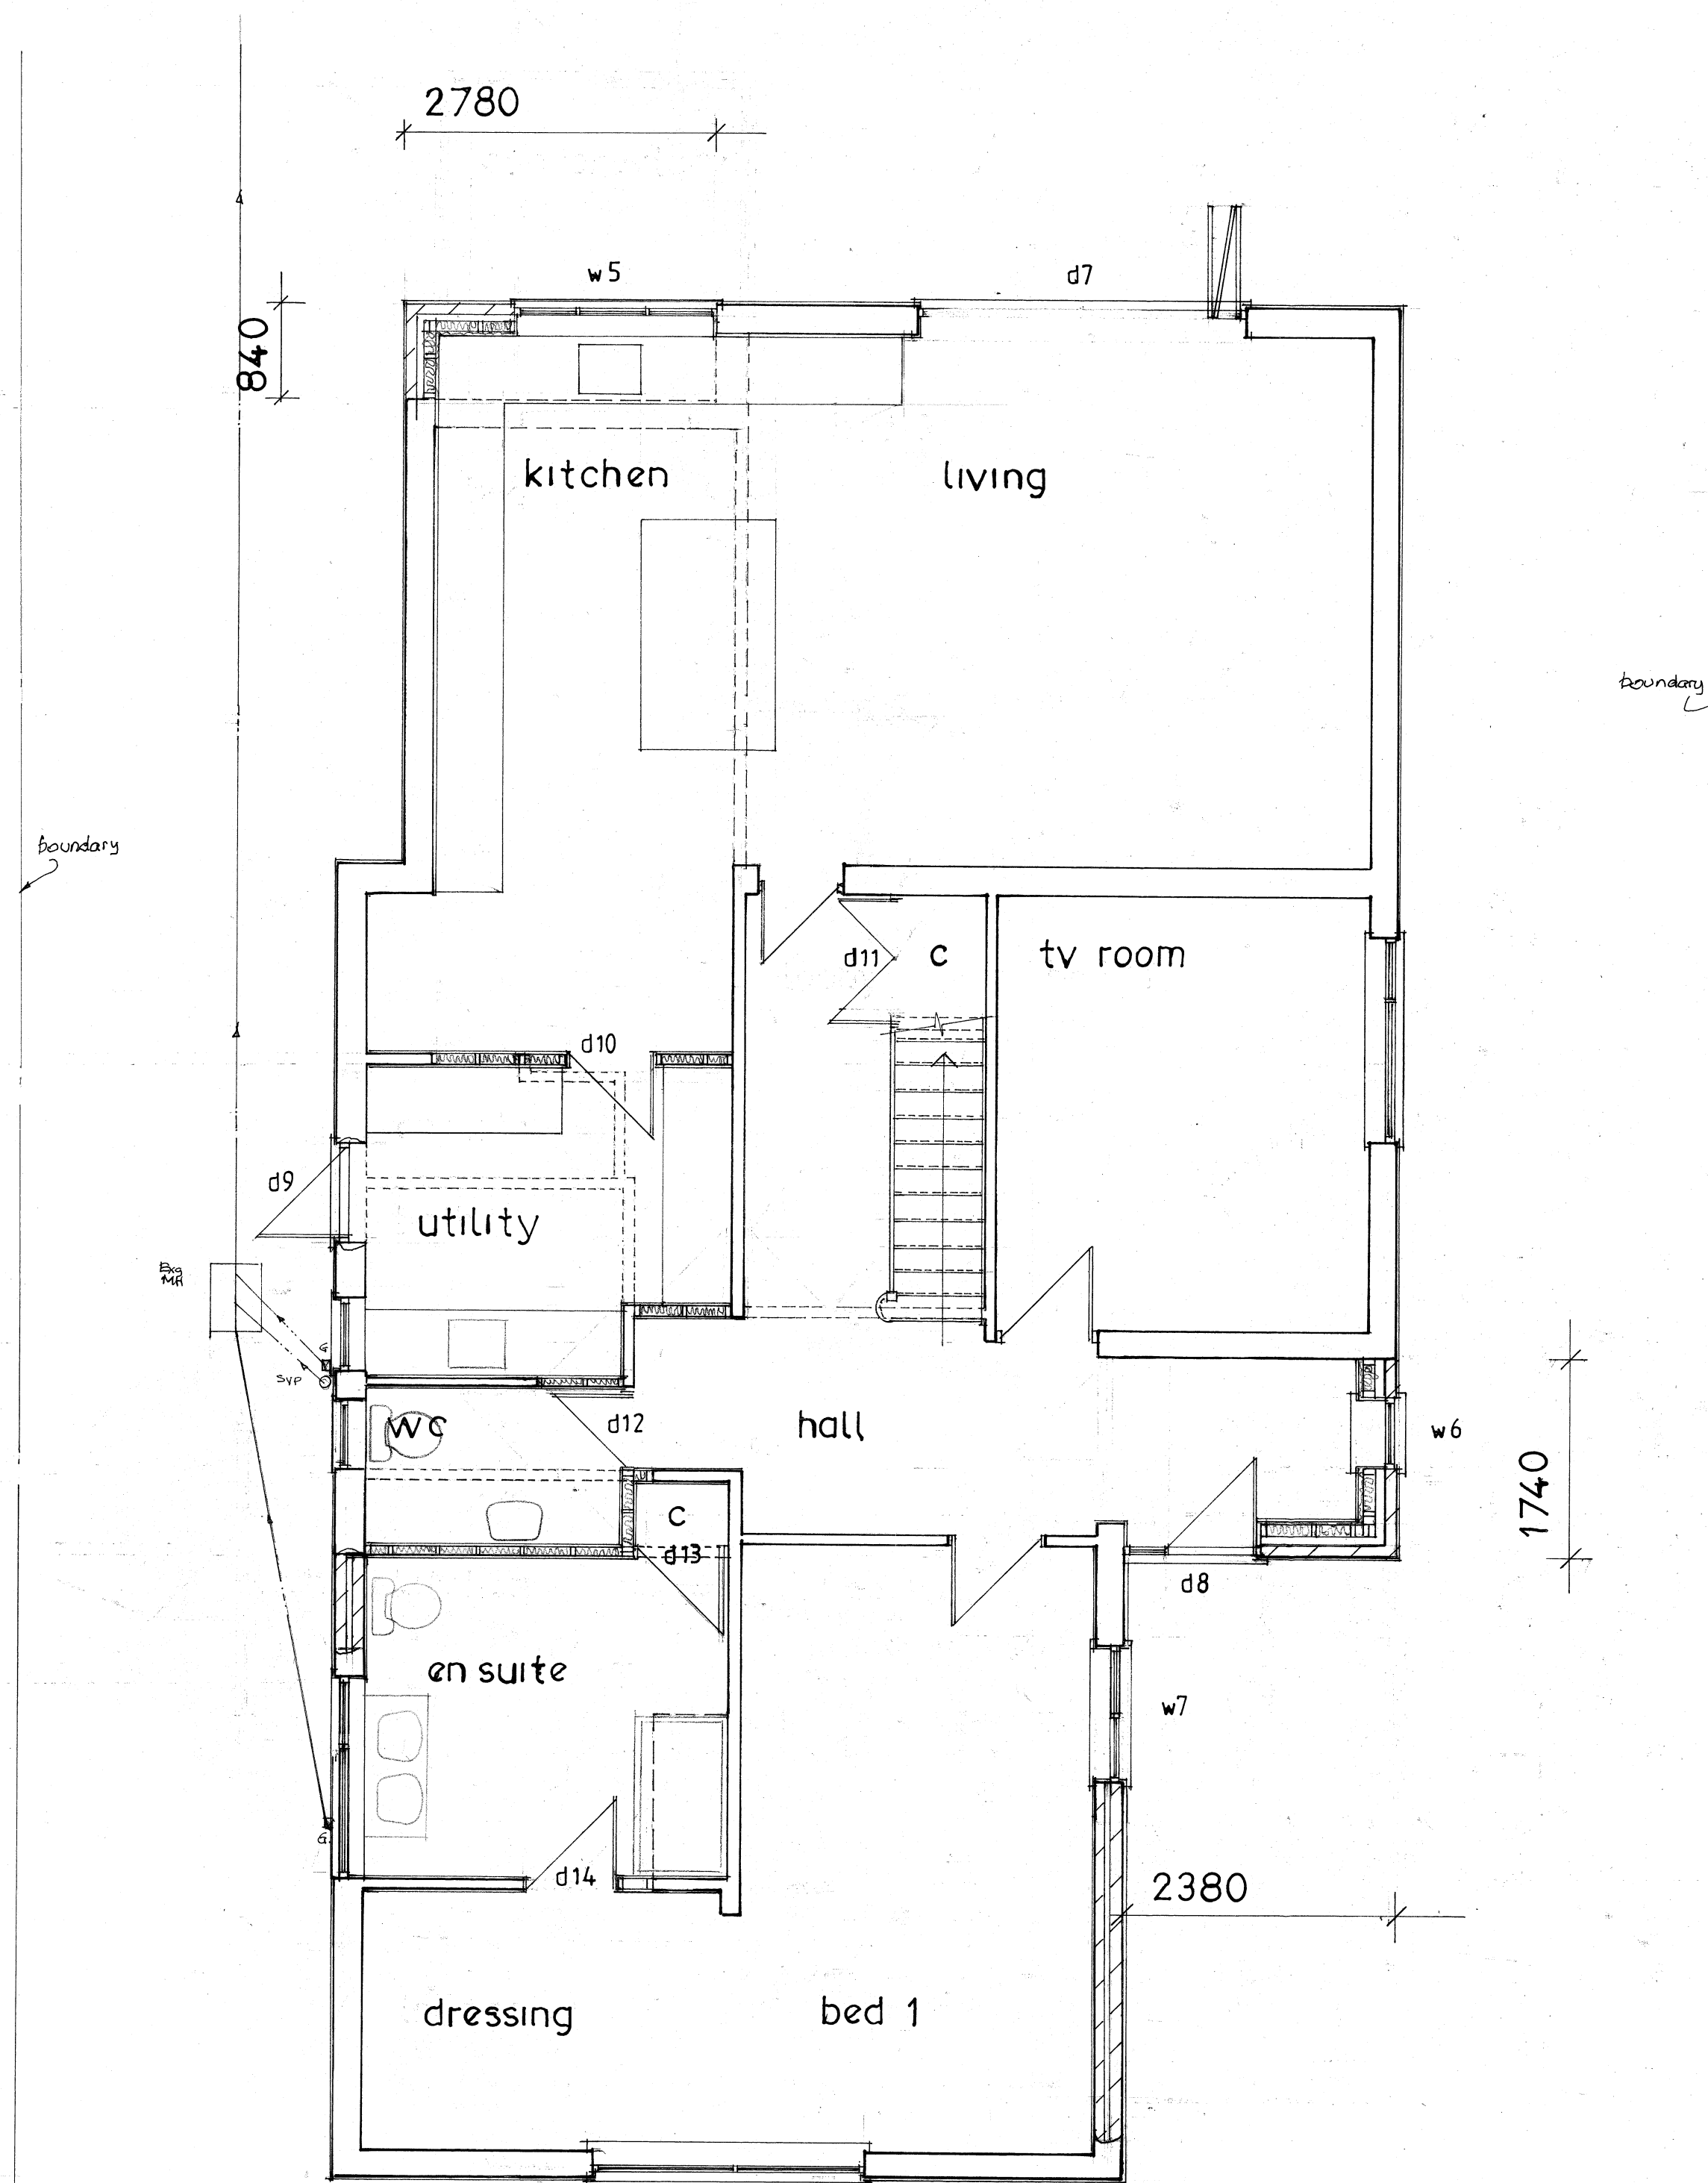


GROUND FLOOR PLAN 1:50

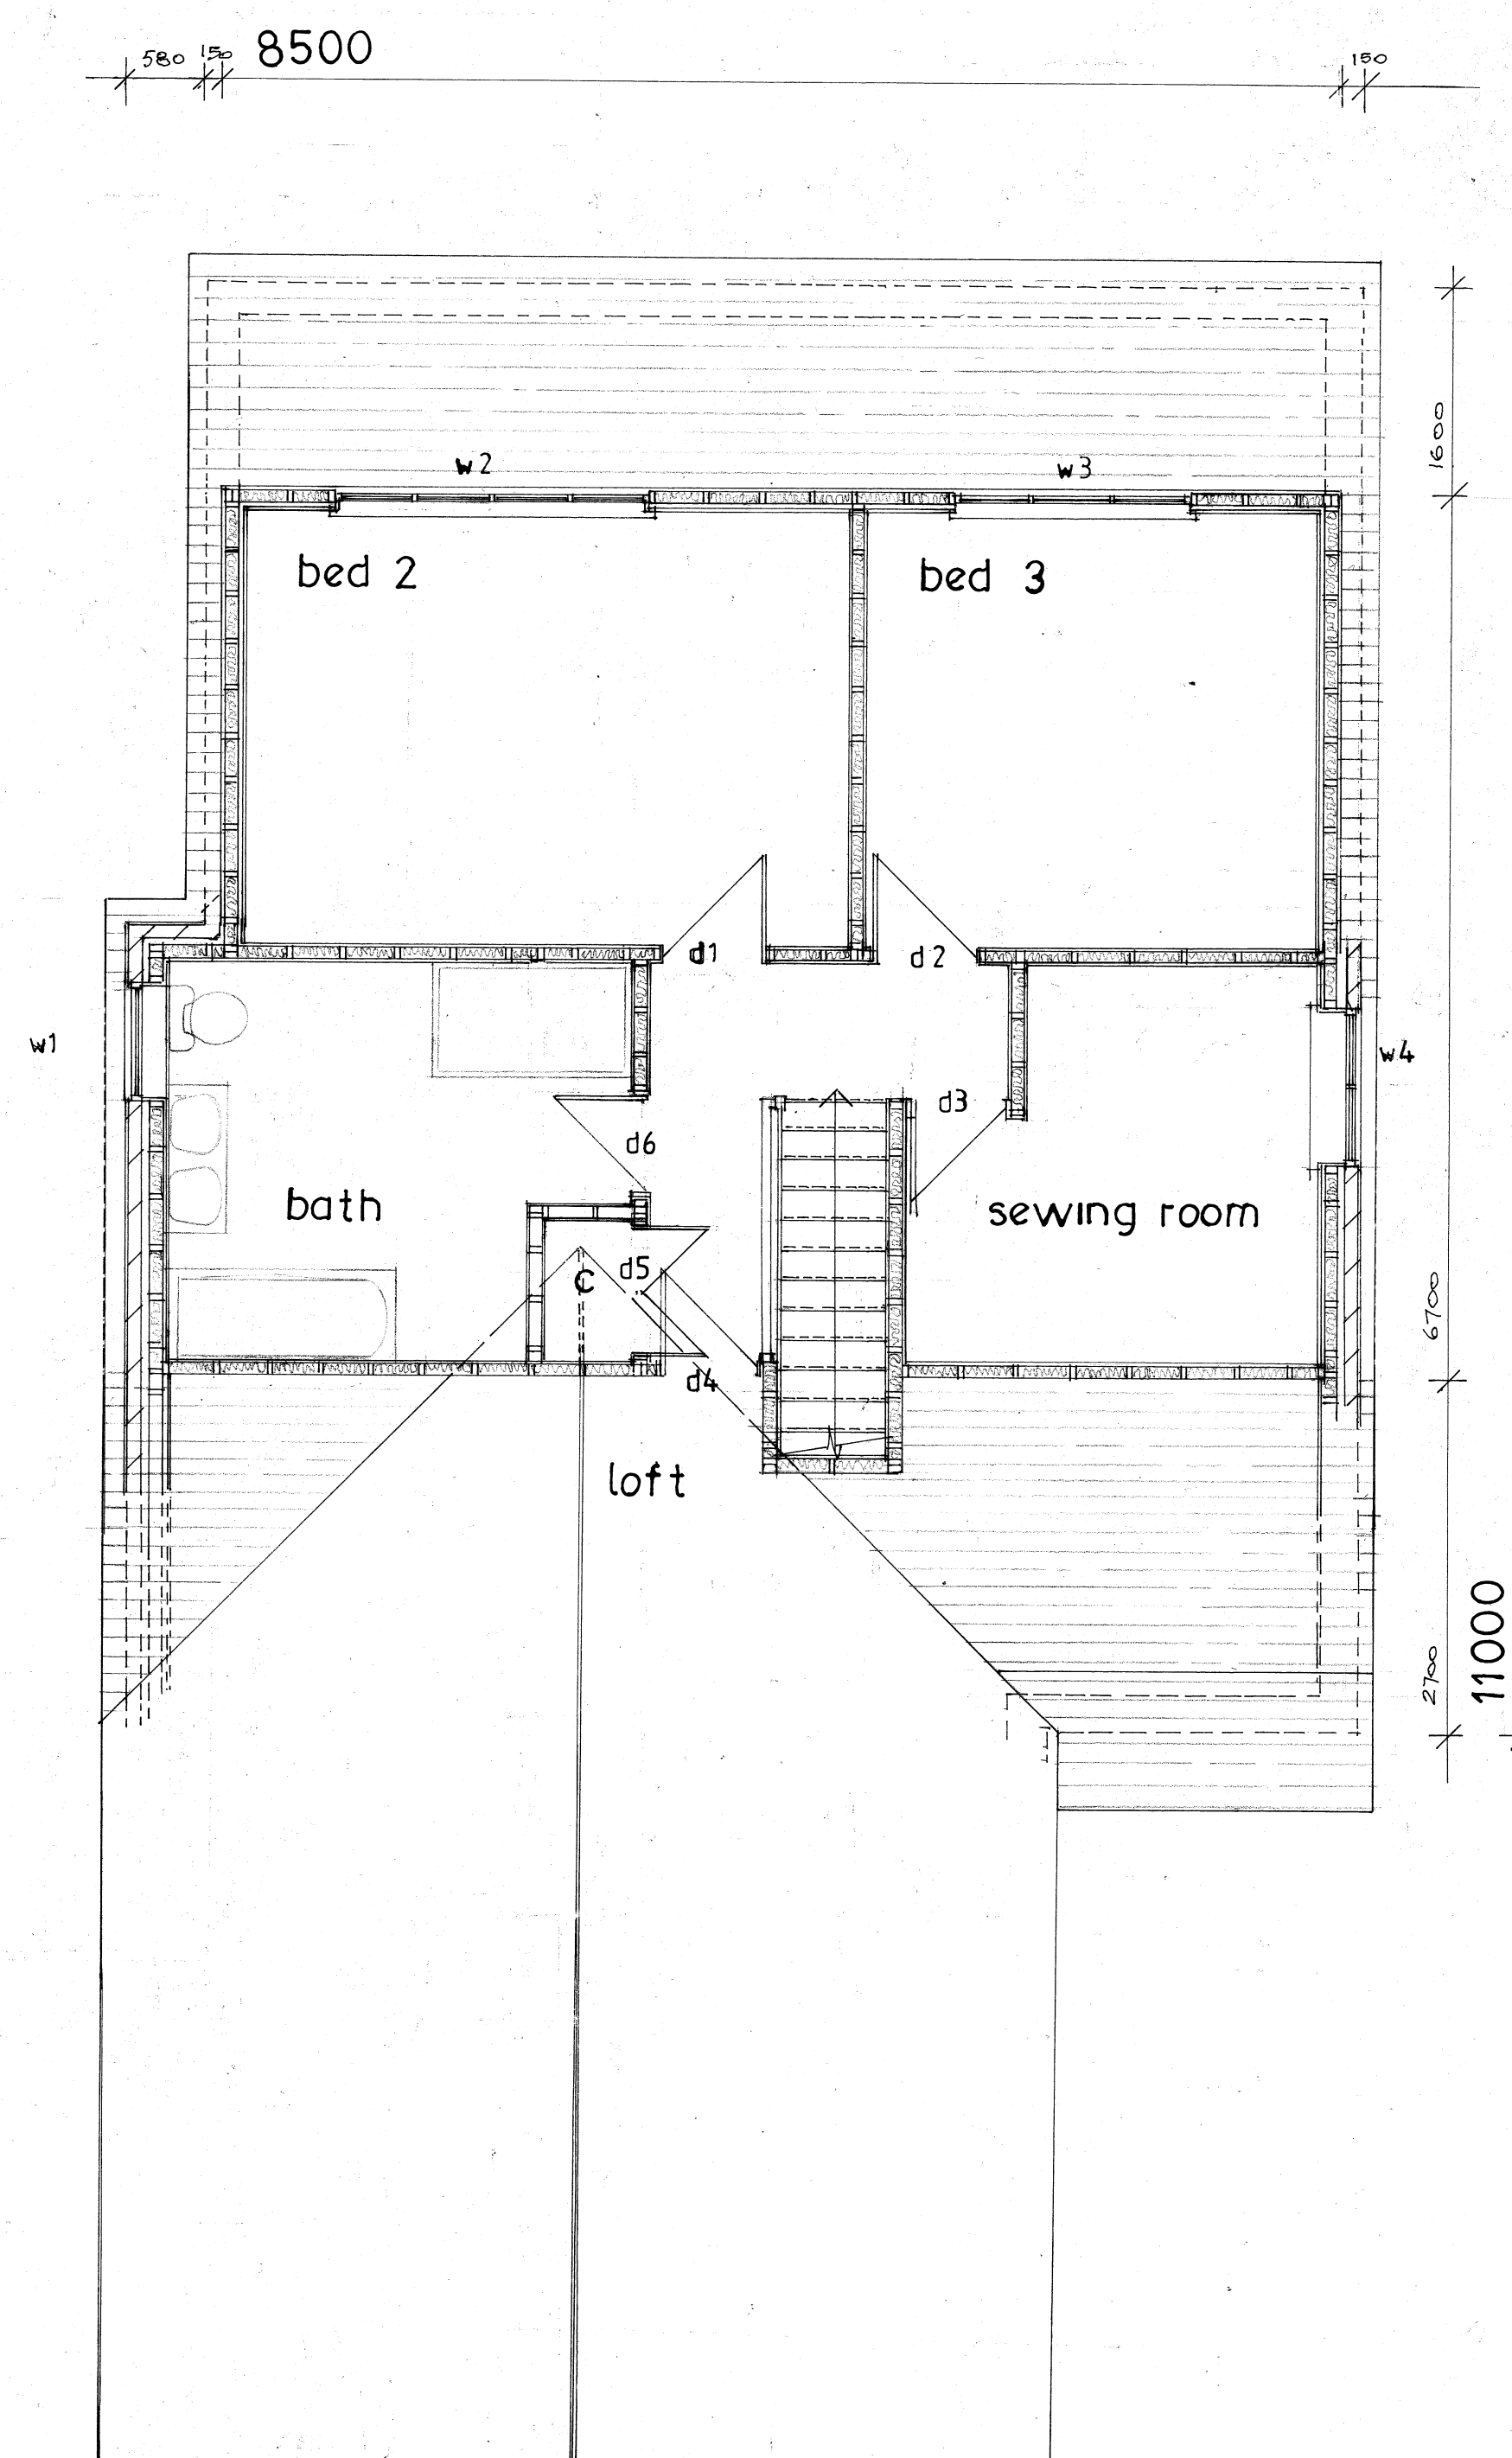

FIRST FLOOR PLAN 1:50

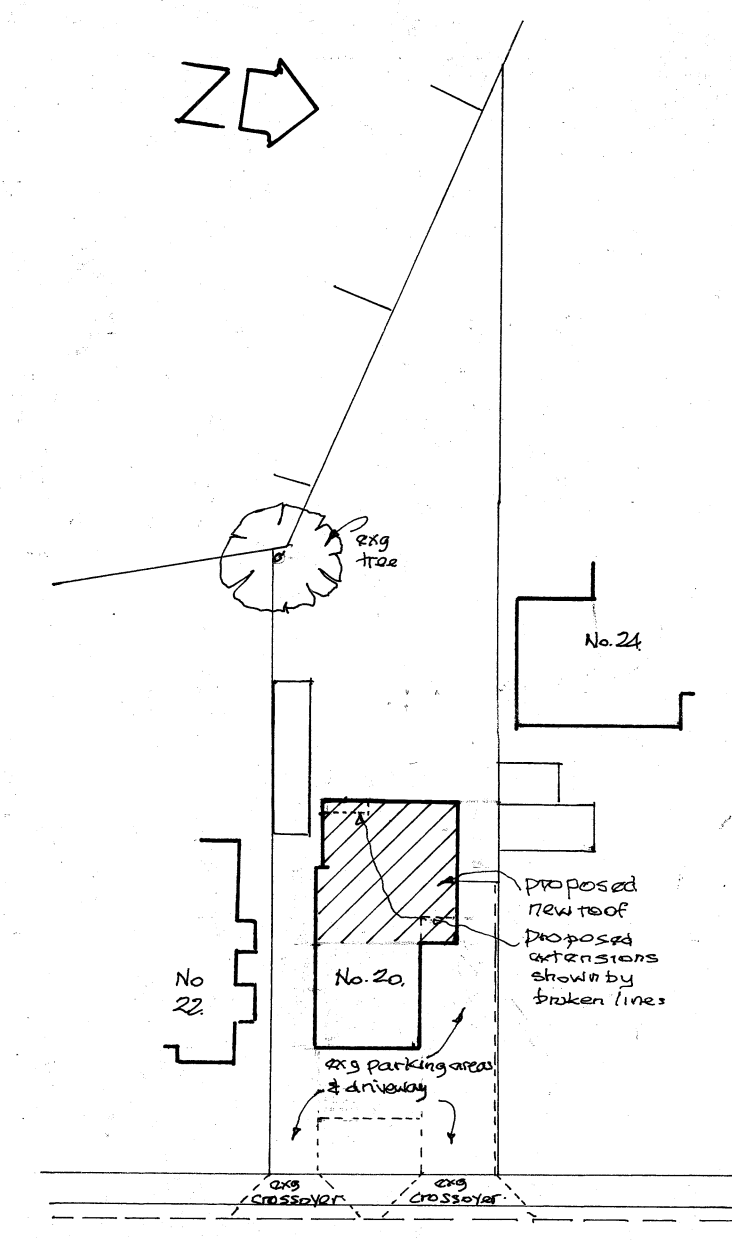

SITE PLAN 1:500

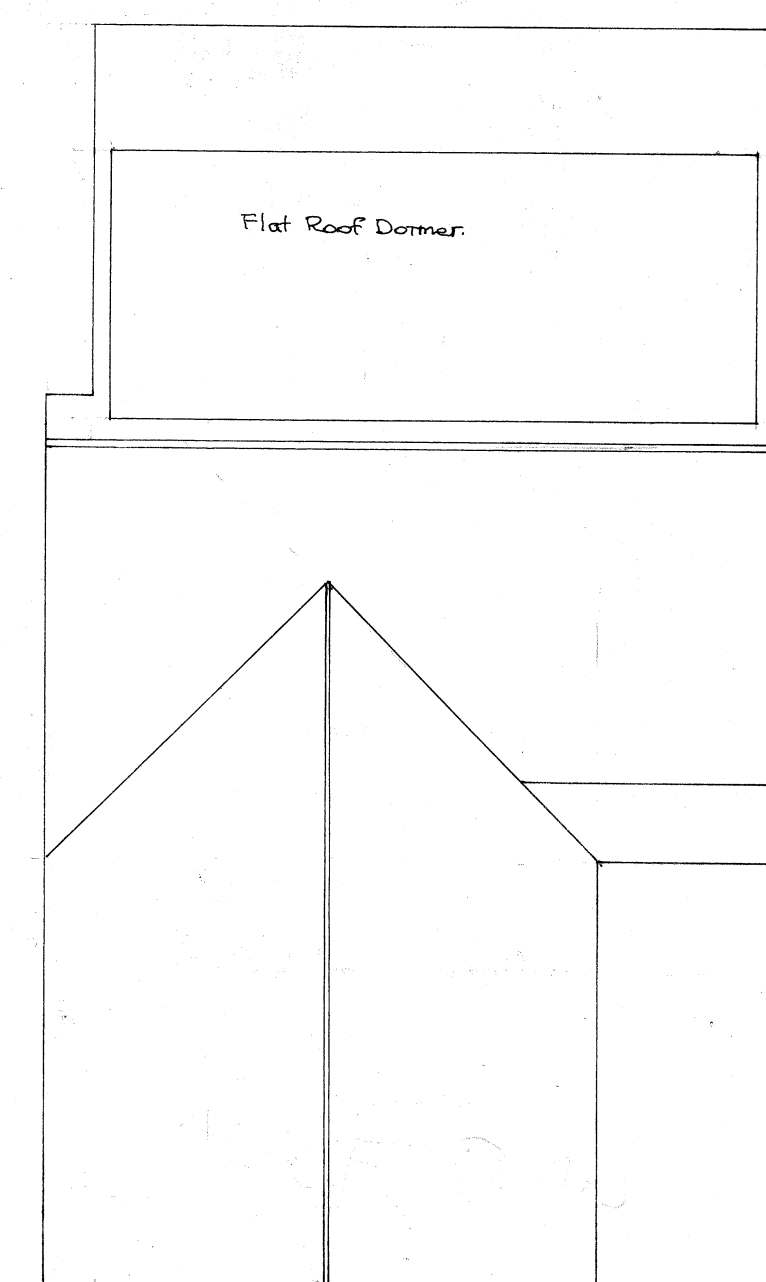

ROOF PLAN 1:100

E		
D		
C		
B		
A	Date	Revisions

© copyright

SCALE 1:500 0 5 10 15 20 25

SCALE 1:200 0 5 10

SCALE 1:100 0 1 2 3 4 5

SCALE 1:50 0 0.5 1.0 1.5 2.0 2.5

Focusmont Ltd
01458 211086

Drawing Title
20 Pine Drive
FINCHAMPSTEAD
As Proposed

Scale 1:50 1:100 1:1500 @ A1

Date mar 25 Drawn by

Drg. No. FL 2177 - 2 Rev.