



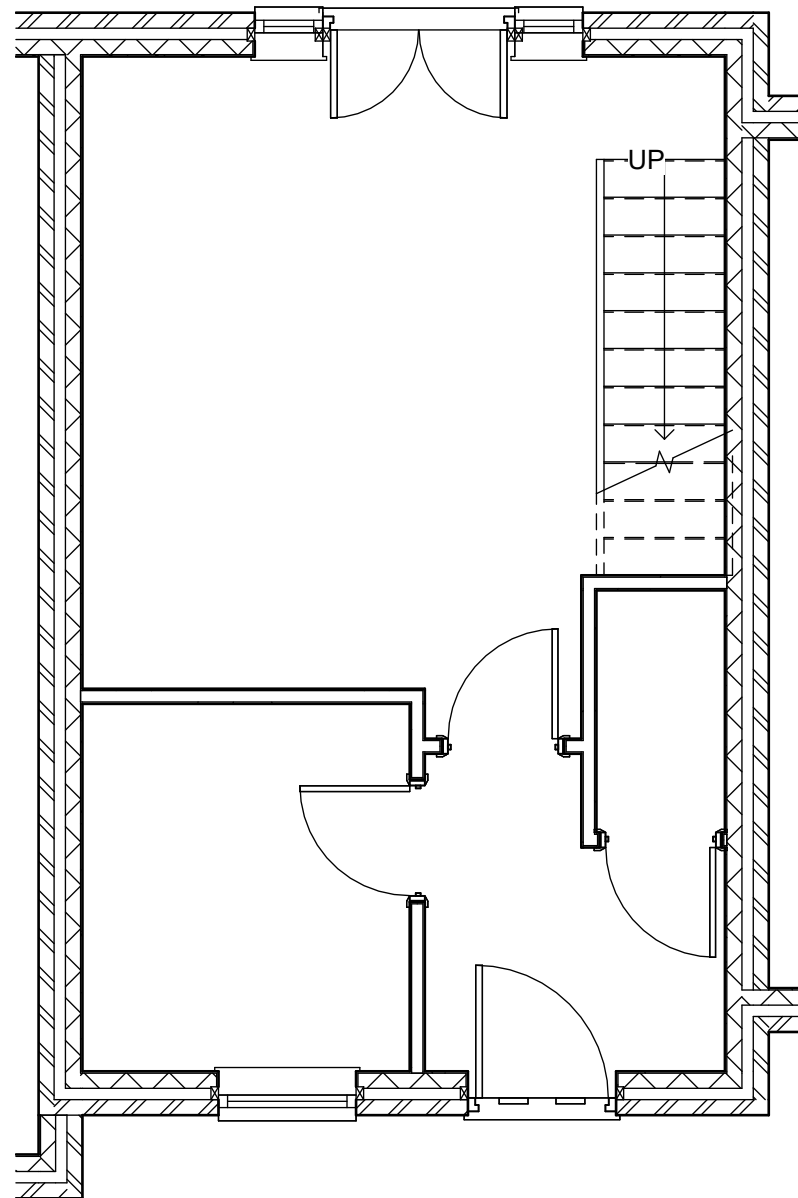

1 **Ground Floor**
1 : 50

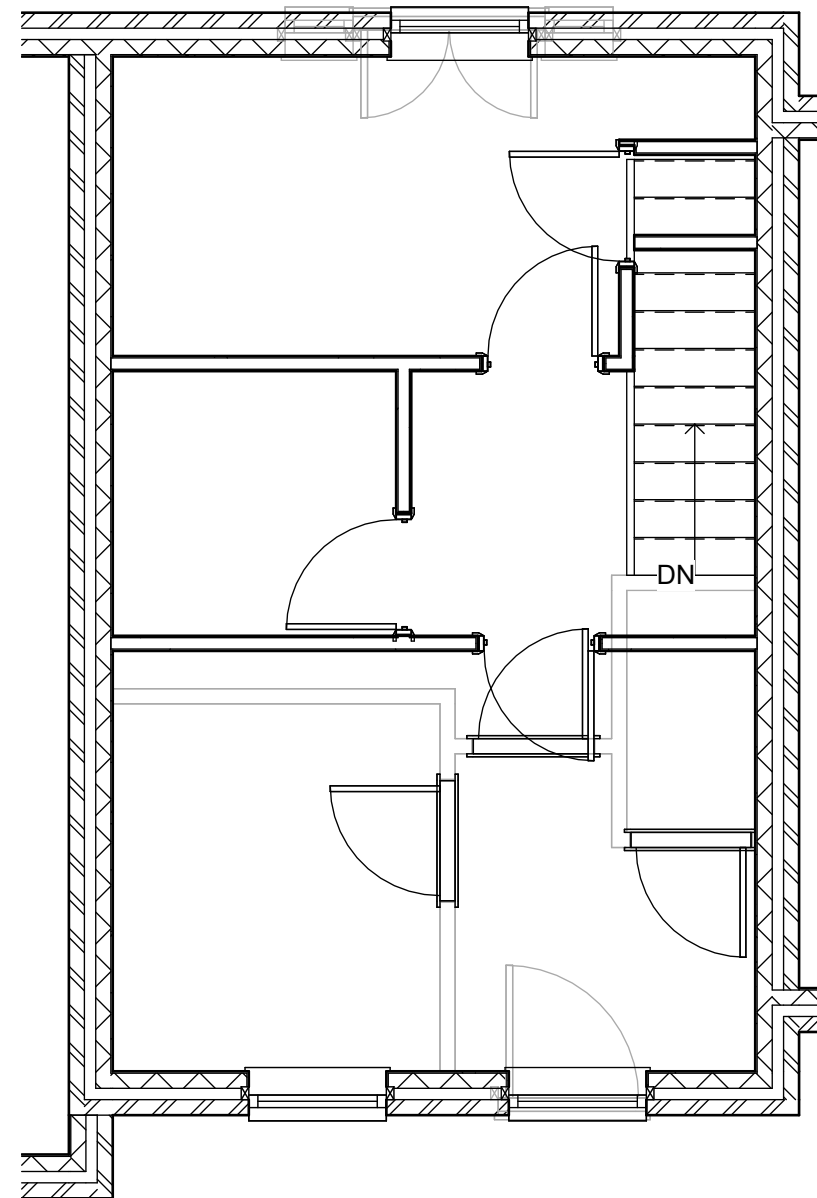

2 **First Floor**
1 : 50

Scale 1:100

Scale 1:50

Contract No.

FHI 139112

Site Address -

64 Dowles Green,
Woking,
Berkshire,
RG40 5AB

Drawing No.

4 of 4

Existing Floor Plans

All Dimensions in mm

Scale: 1 : 50 **@A3**

Signed Off on - 31/03/2026

Review on -



First Home Improvements
Station Road Industrial
Estate Lenwade Norfolk
NR9 5LY

© Drawings, associated documentation and intellectual property is protected under copyright law.
All documentation by First Home Improvements prohibits unauthorised actions such as (but not limited to) the re-issuing and re-production thereof without prior consent.