



All dimensions are to be checked on site before work commences.
Figured dimensions to be taken in preference to scaled dimensions.
If in doubt please ask.
© Copyright reserved.

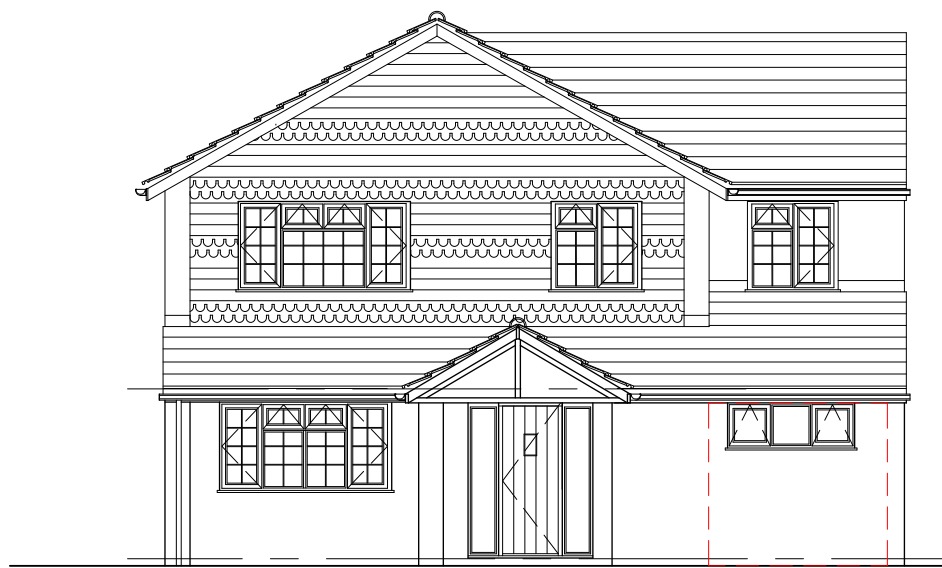


FRONT ELEVATION As Proposed
Scale 1:50

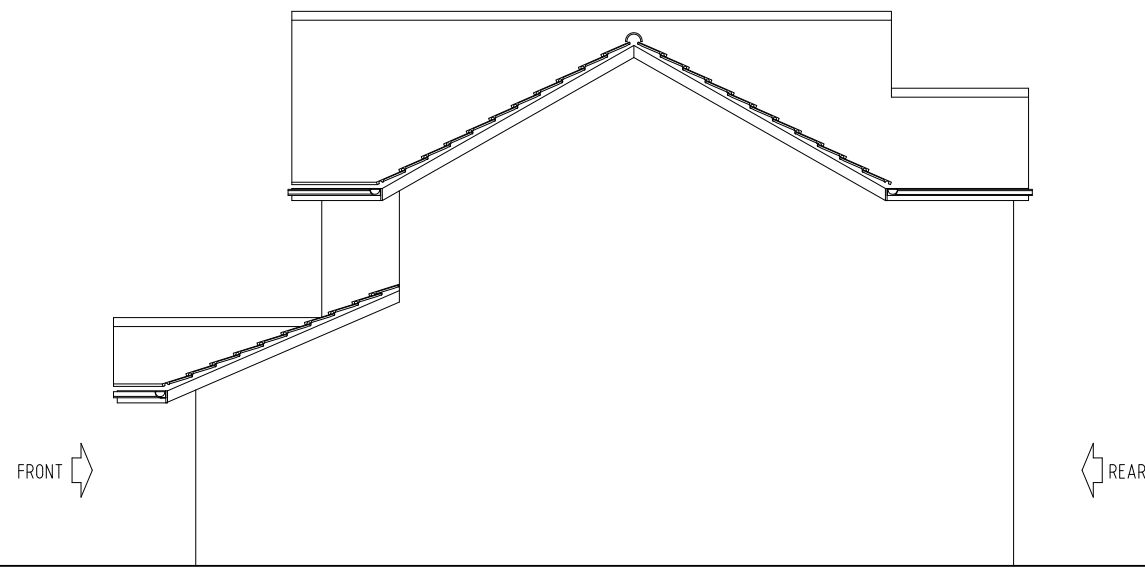

SIDE ELEVATION As Proposed




REAR ELEVATION As Proposed

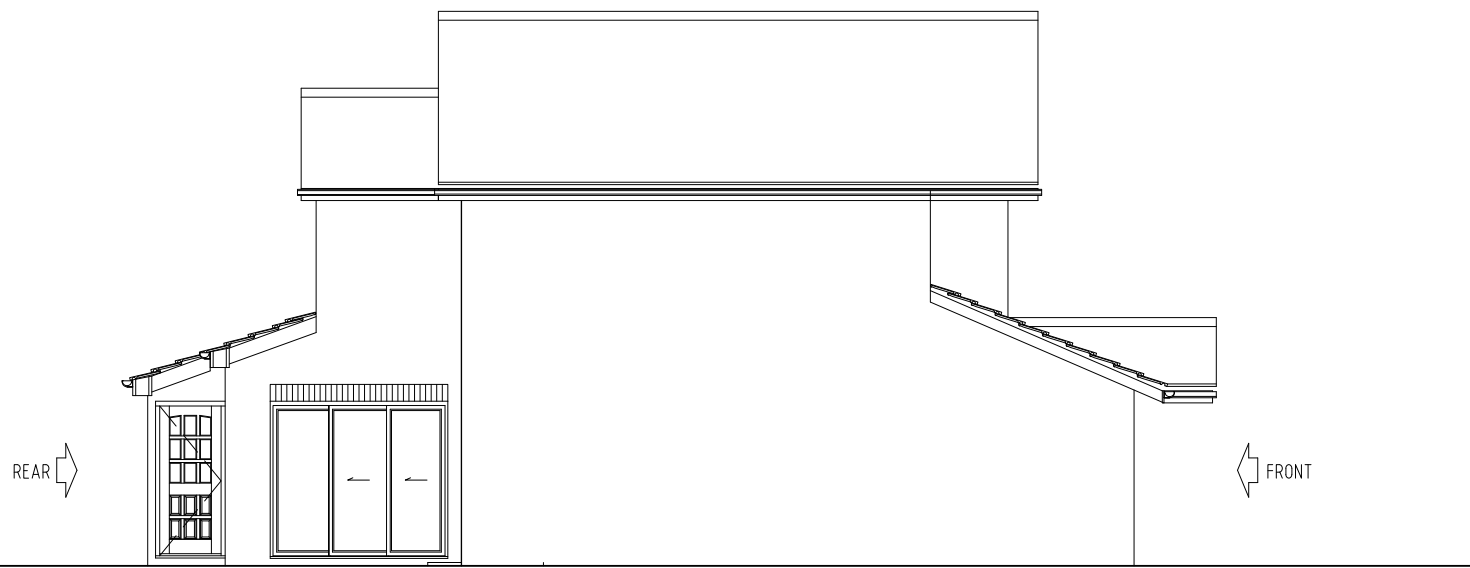

SIDE ELEVATION As Proposed




FRONT ELEVATION As Existing
Scale 1:50

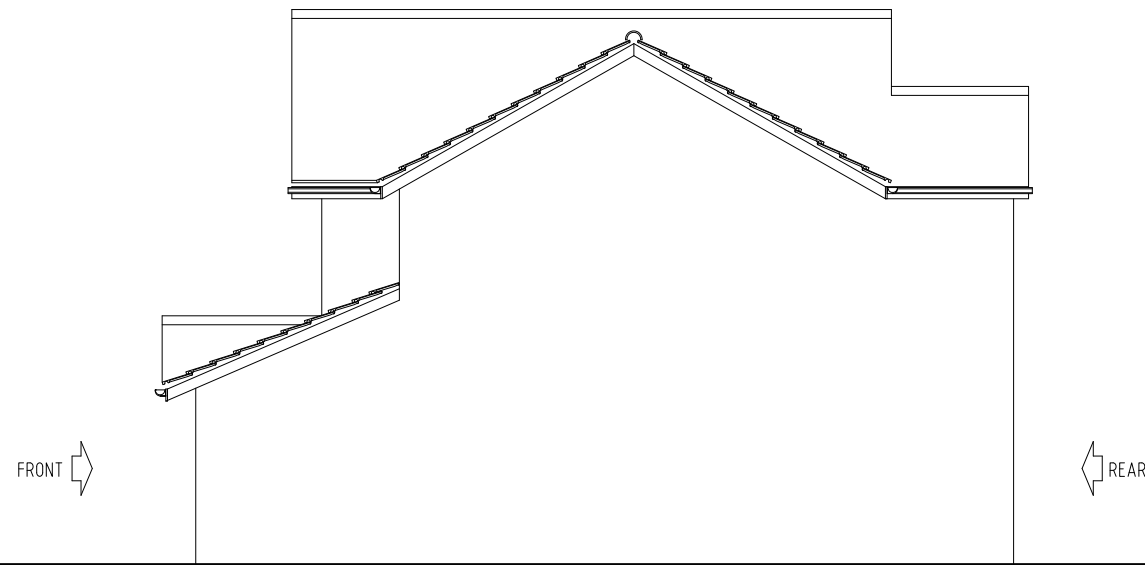


SIDE ELEVATION As Existing



REAR ELEVATION As Existing

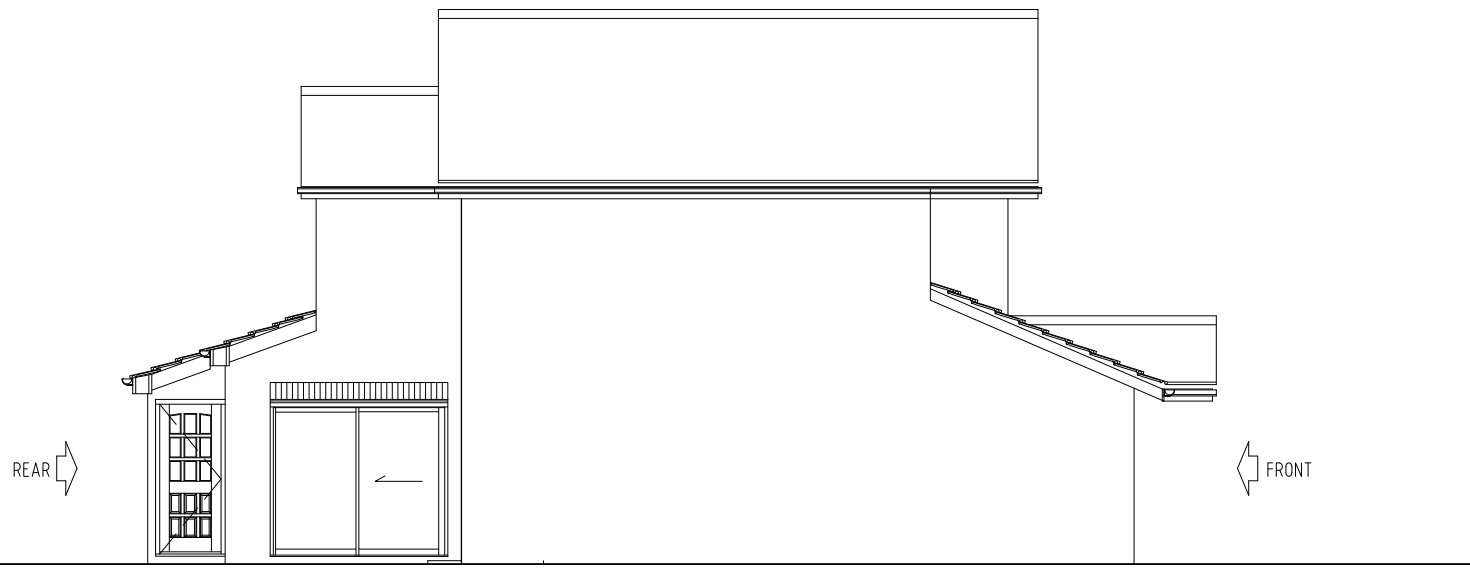

SIDE ELEVATION As Existing

 

Scale Bar 1:100

Rev	Description	Date	Initials
FOR PLANNING SUBMISSION			
HOLTHAM+NEWMAN ARCHITECTS The Old Dairy 282a Hyde End Road, Spencer's Wood, Reading, Berkshire, RG7 1DN T: 07971 316499 E: hello@hnarchitects.co.uk			
Project: 5, The Ridgeway Wargrave Reading RG10 8AS			
Client Mr. and Mrs. I. Hall			
Drawing Title: External Elevations Front, Rear and Side Views - As Existing and Proposed			
Scale: 1:100 @A1		Dwg. No.: 2525-P101	
-		-	
Drawn by: DH		-	
Date: April 2026		-	