




NOTES
ALL DRAWINGS TO BE PRINTED AT 100% SCALE. DO NOT FIT TO PRINTER MARGINS WHEN PRINTING.
1. This drawing is copyright of Floor Plans Express. Reproduction is only to take place with written authority.
2. These plans are subject to Planning & Building Regulation Approval or any other statute in law before building work commences.
3. Any structural work where mentioned on this drawing is subject to a qualified structural and civil engineer calculations before building work commences.
4. All boundaries are assumed. To be confirmed on site before building work commences.
5. Only Local Authority Planning Departments may scale dimensions from.
6. Any discrepancies are to be brought to the attention of Floor Plan Express for rectification.
7. All drawings marked preliminary are not to be built or manufactured from.

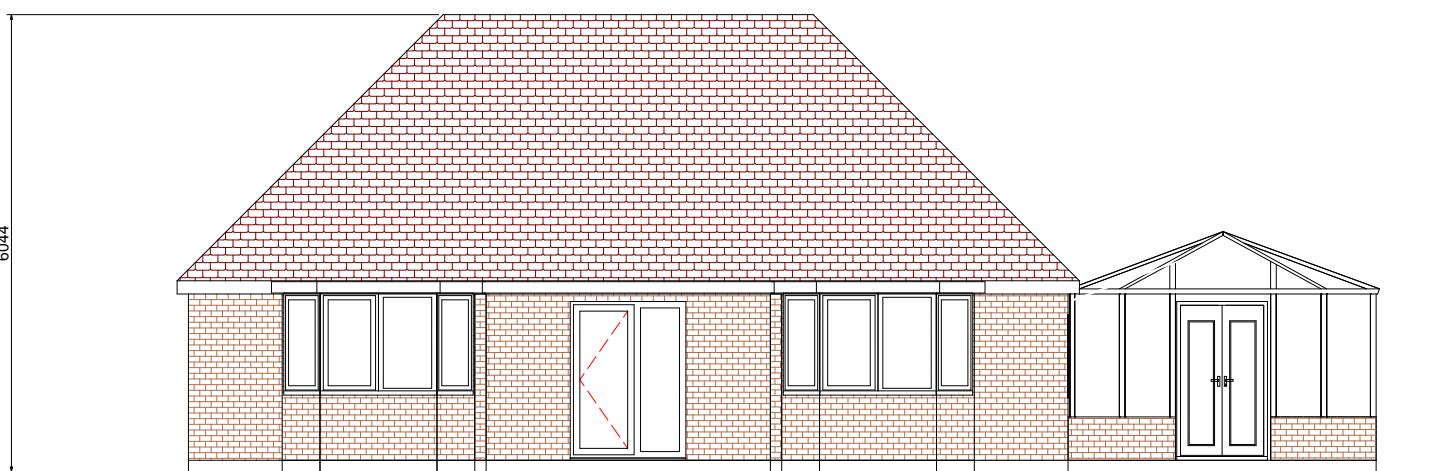


Existing West Elevation

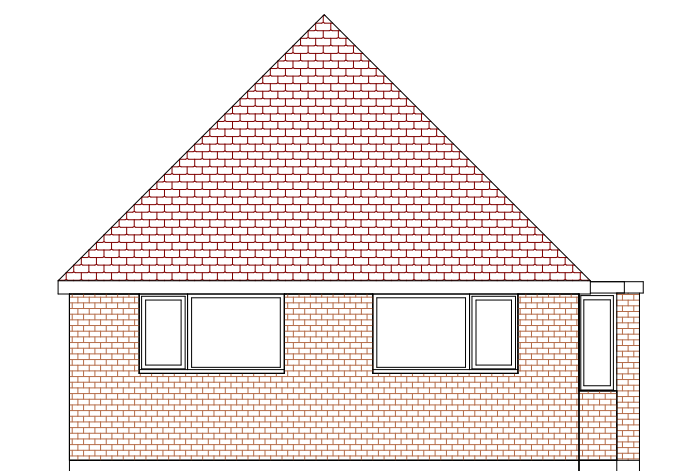


Existing North Elevation

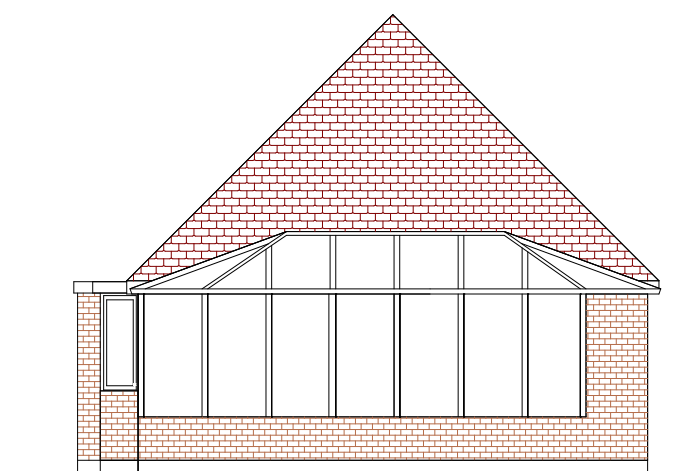


Existing South Elevation

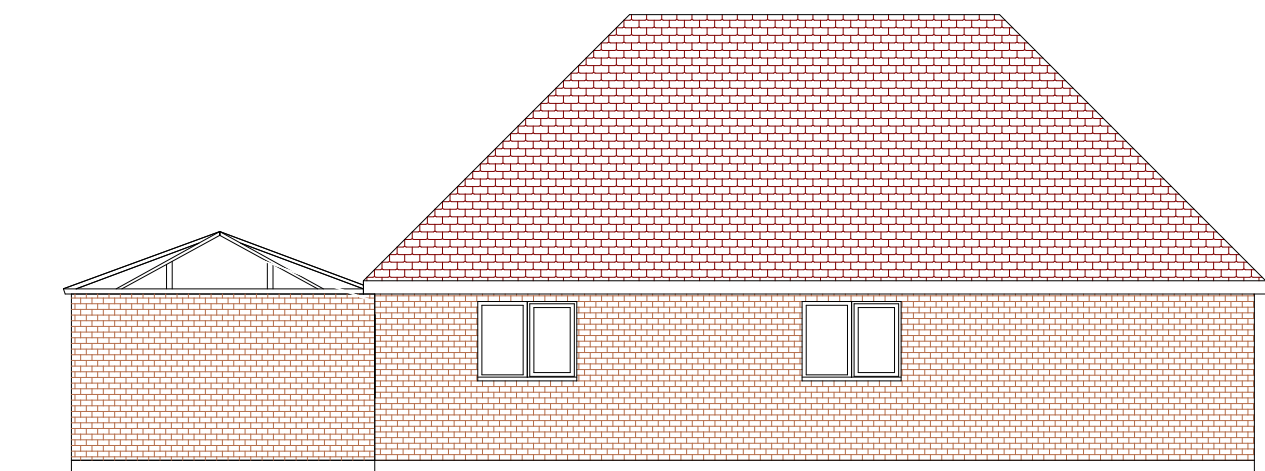


Existing East Elevation

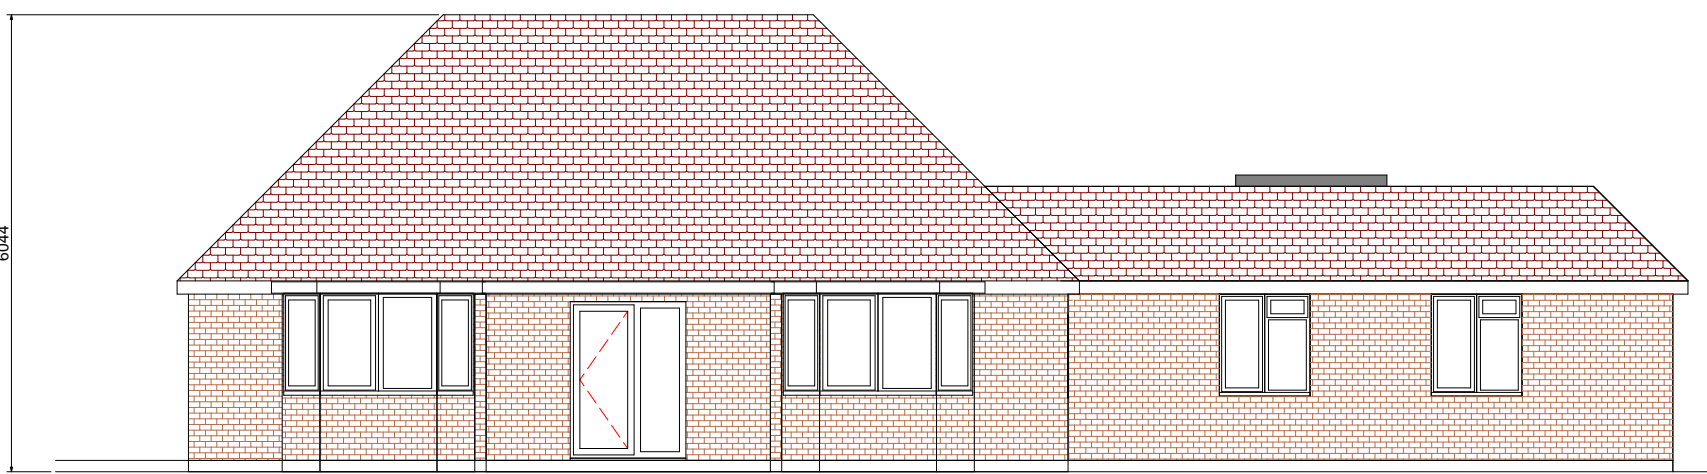


Proposed West Elevation

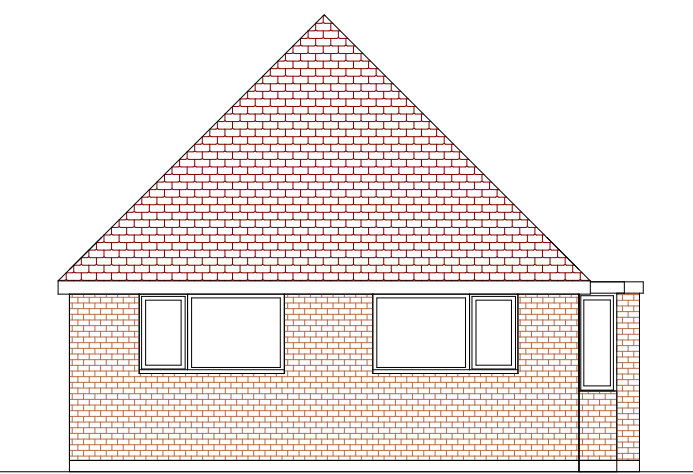


Proposed North Elevation

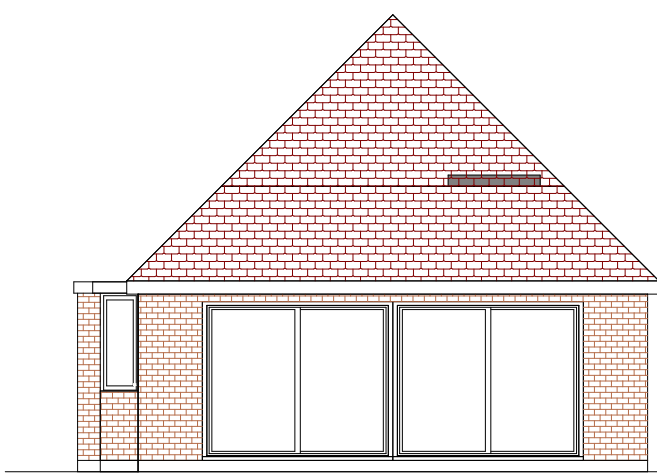


Proposed South Elevation

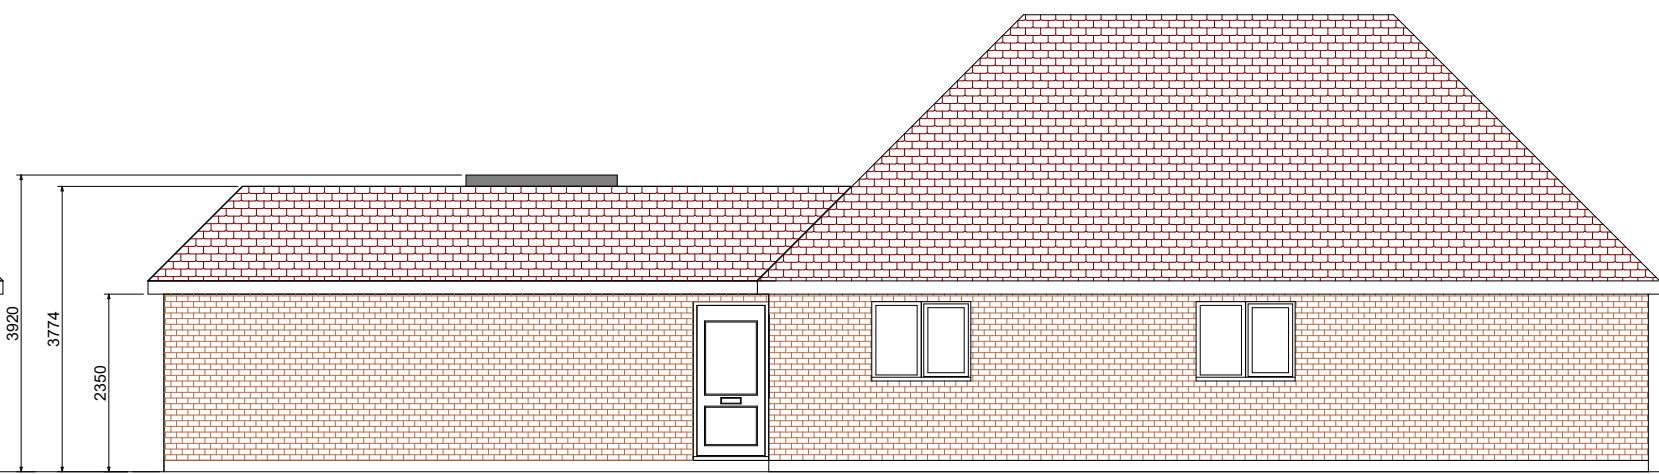


Proposed East Elevation

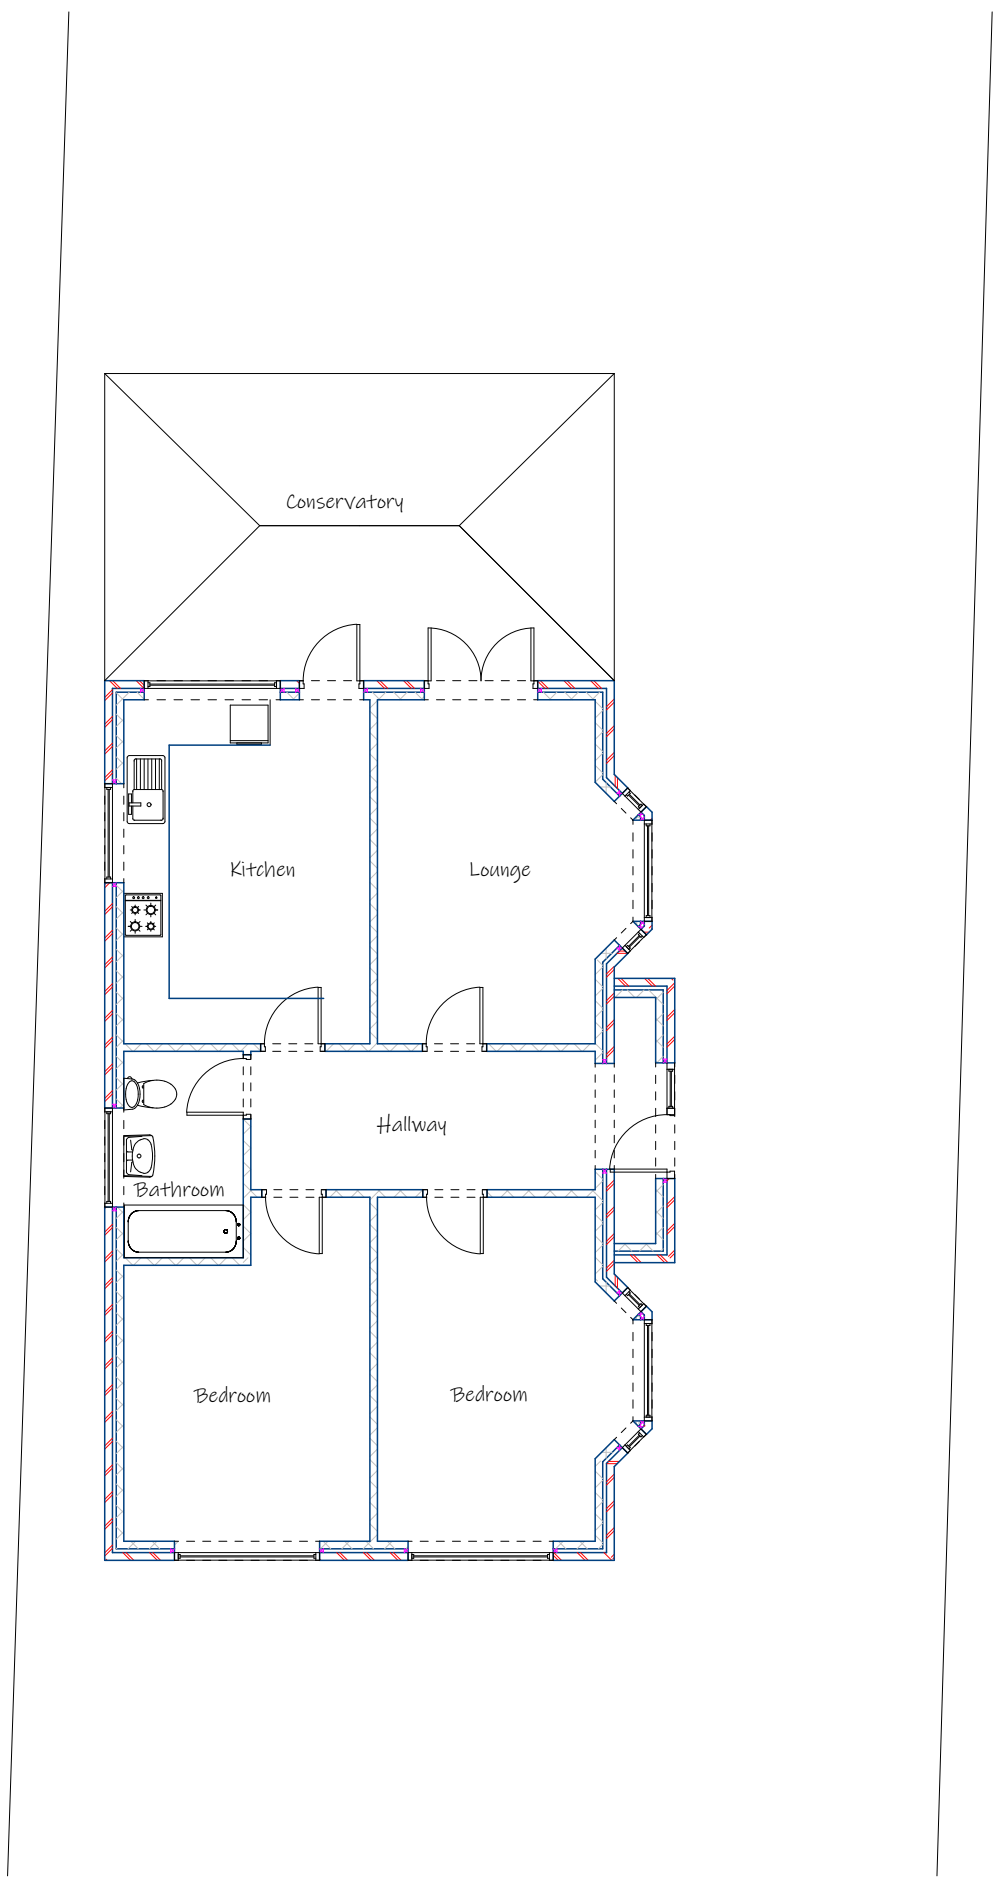

Existing Ground Floor Plan

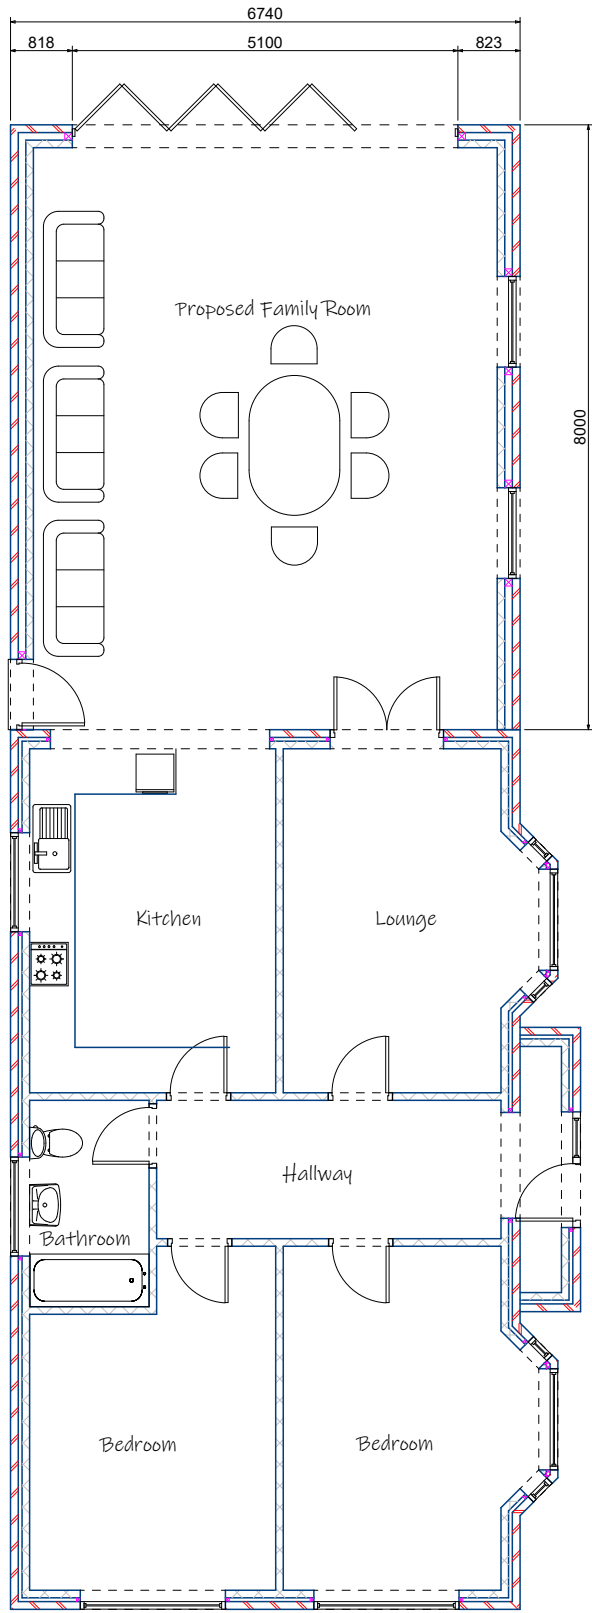

Proposed Ground Floor Plan

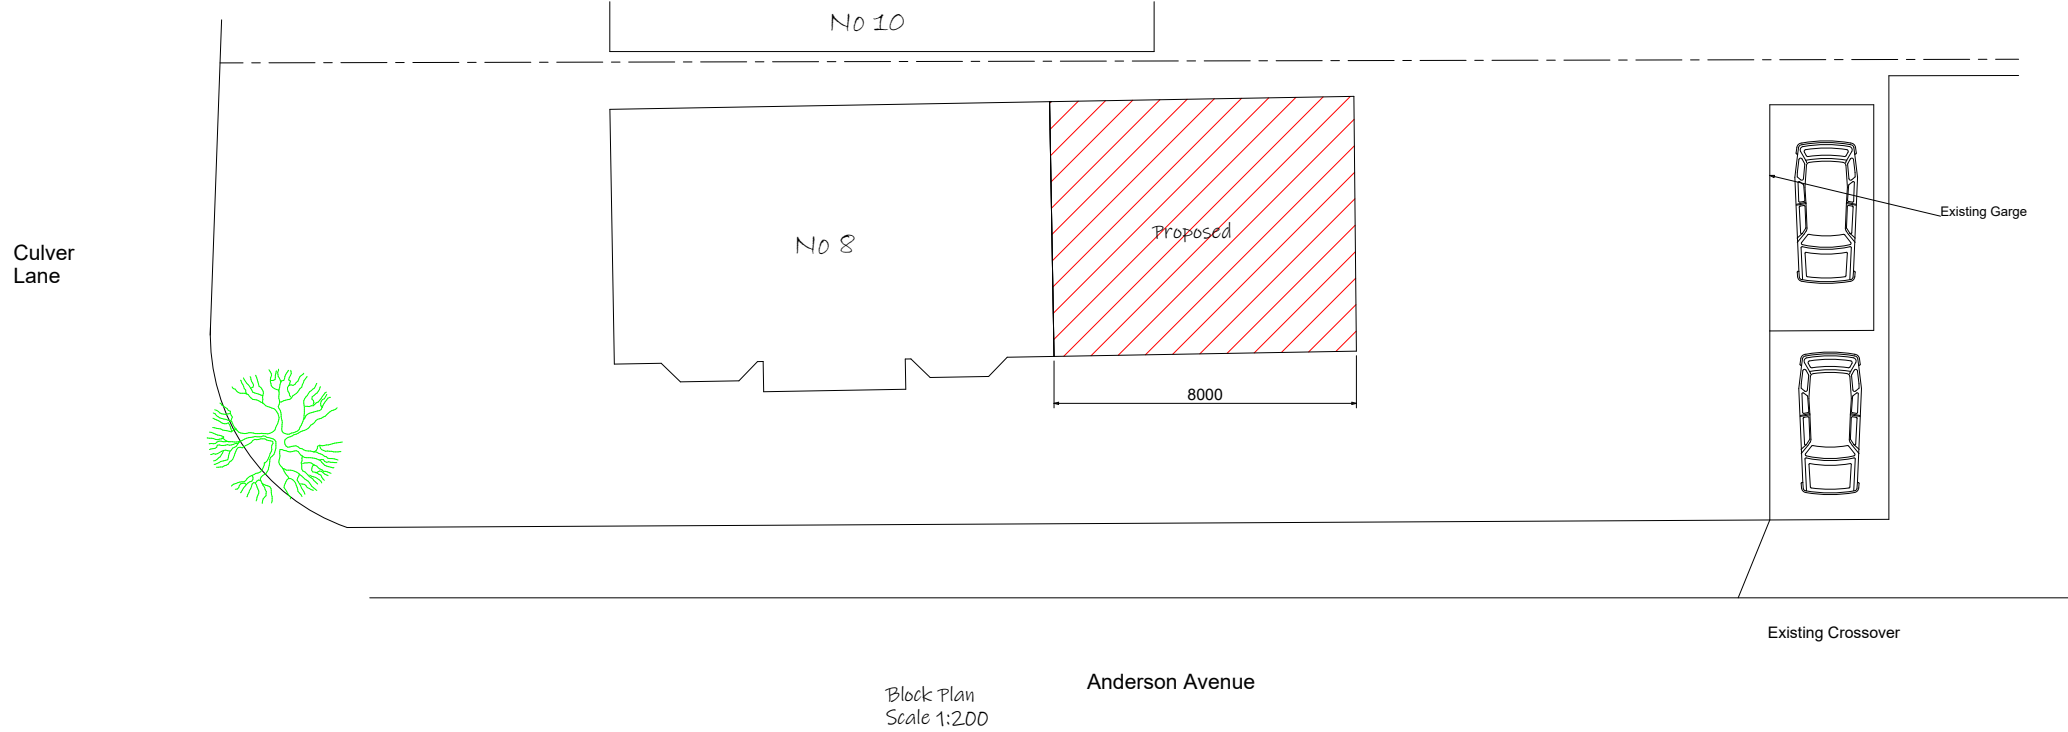

Block Plan
Scale 1:200



Proposed: Application for a Larger Single Storey Rear Extension

Client: Mr & Mrs Ulhaq
8, Culver Lane
Earley
Reading
RG6 1DS

Drawings included: Existing Floor Plans & Elevations

Drawing No: PA/SSRE/UHL/2026/001

Date: 04/2026

Scale 1:100
1:200

Drawn by: Mark Seagrove

Page Size - A1

8, Spring Walk
Wargrave
Reading
Berkshire
RG10 8DX

Mob: 07957580355
Email: mark@floorplansexpress.co.uk