

Client Name

Ahmad Salman Haider

Project Address

6 Somerton Gardens,
Earley, Reading RG6 5XG

Section

Stage

Planning

Drawing Title

Existing and Proposed
North Elevation

Drawing Status

For Approval

Revisions and Notes

1. Do not scale from this drawing.
2. This drawing is to be read in conjunction with all relevant Engineers and Architects drawings and specifications.
3. Report any discrepancies between this drawing and on site to the Engineer.
4. Contractor is responsible for temporary propping.
5. All setting out and dimension are indicative and taken from the Architectural drawings. Contractor to check all dimension on site and to be agreed with the Architect and the Client before starting construction.
6. Contractor to consider the finishes /build-up of floor to have minimum clear ceiling heights as required from the Client and the Architect.
7. Client has to ensure all planning requirement and party wall agreement must be in placed before starting construction.

Project No. 1101

Dwg No. 15


Revision

Scale at A3

Date 31.08.2026


Designed Z.A. Checked A.C.

Drawn Approved A.C.

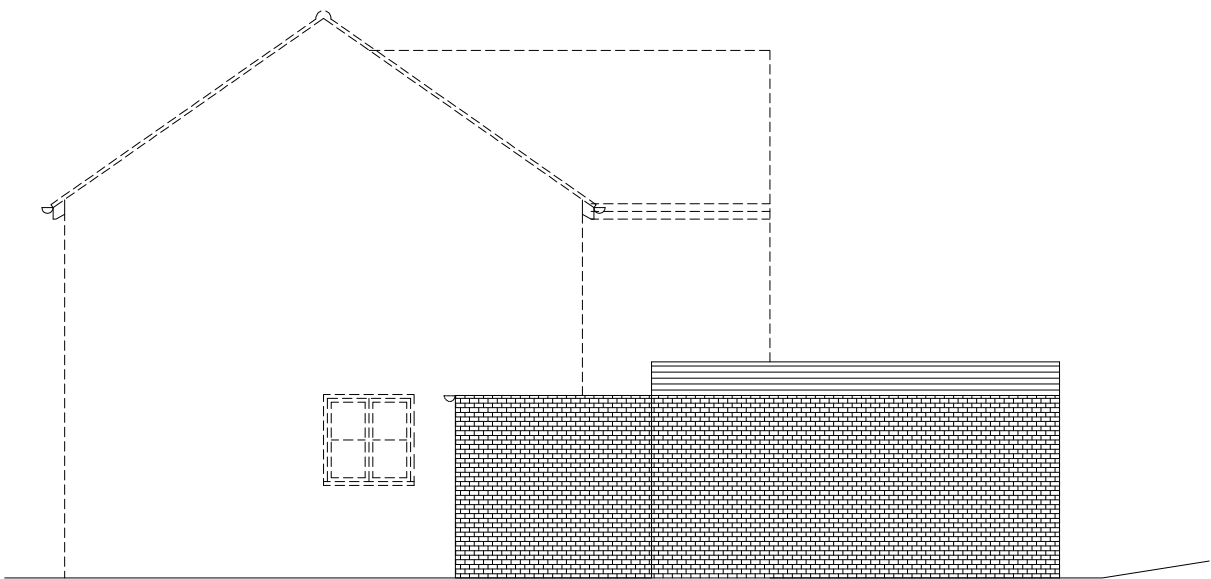

EXISTING SOUTH ELEVATION

Scale 1:100

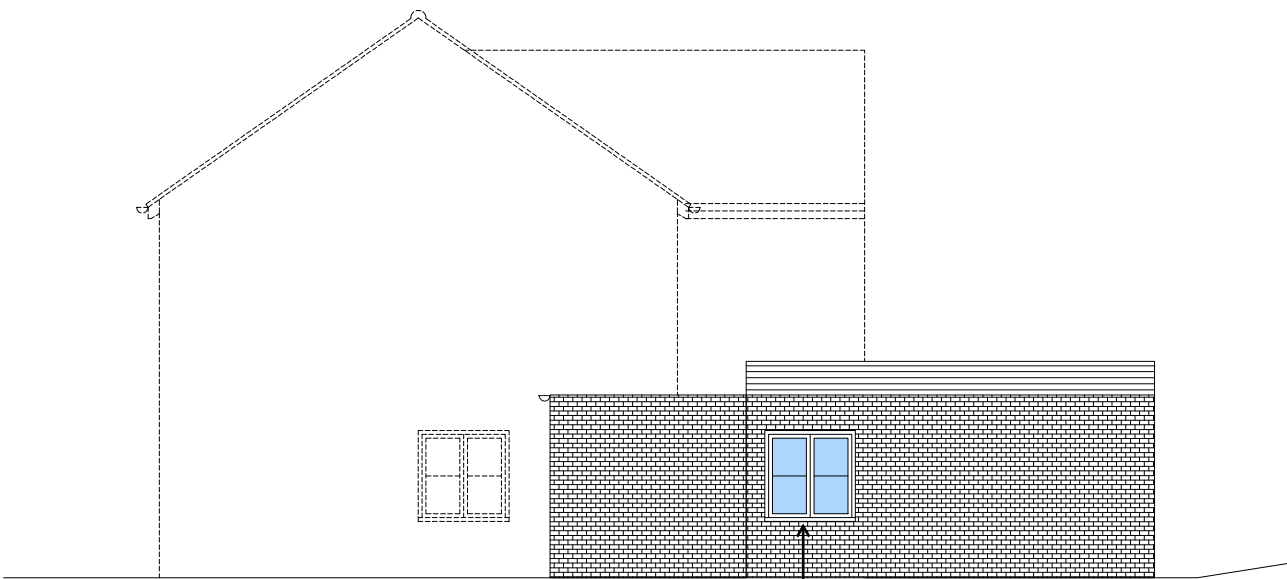

PROPOSED SOUTH ELEVATION

Scale 1:100

Scale 1:100
0 1m 5m