




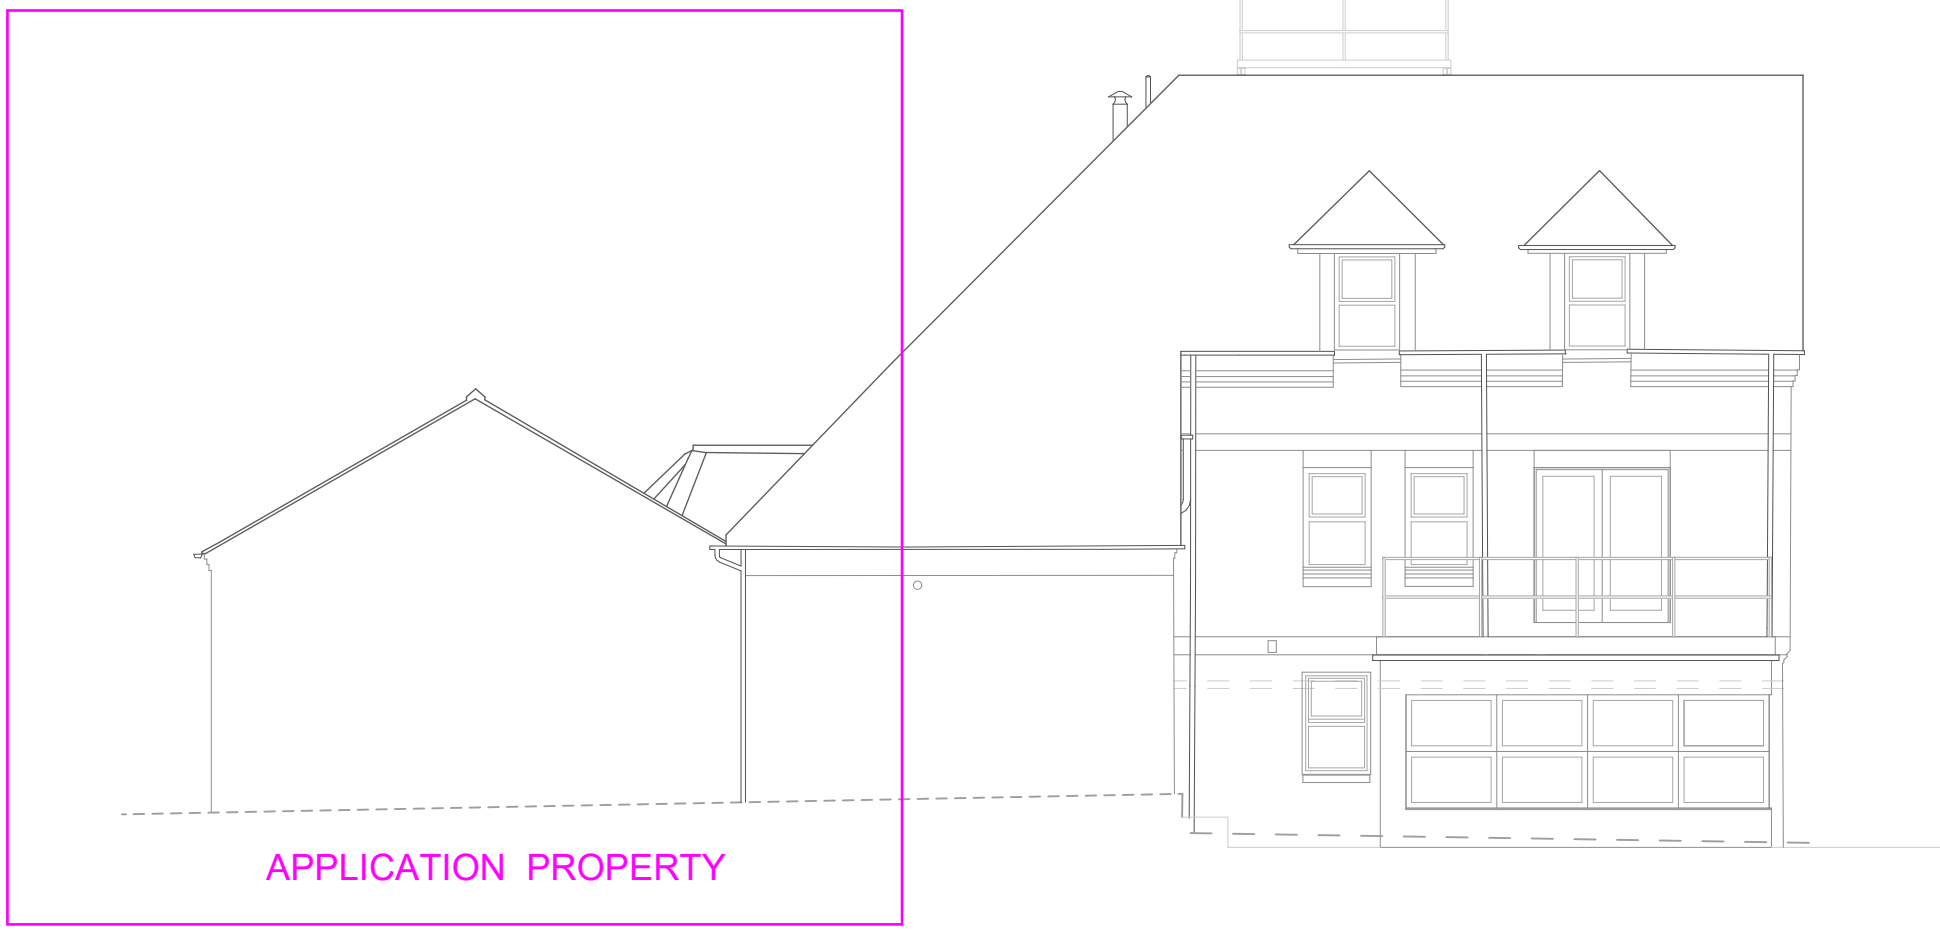

1 WEST ELEVATION 1:100

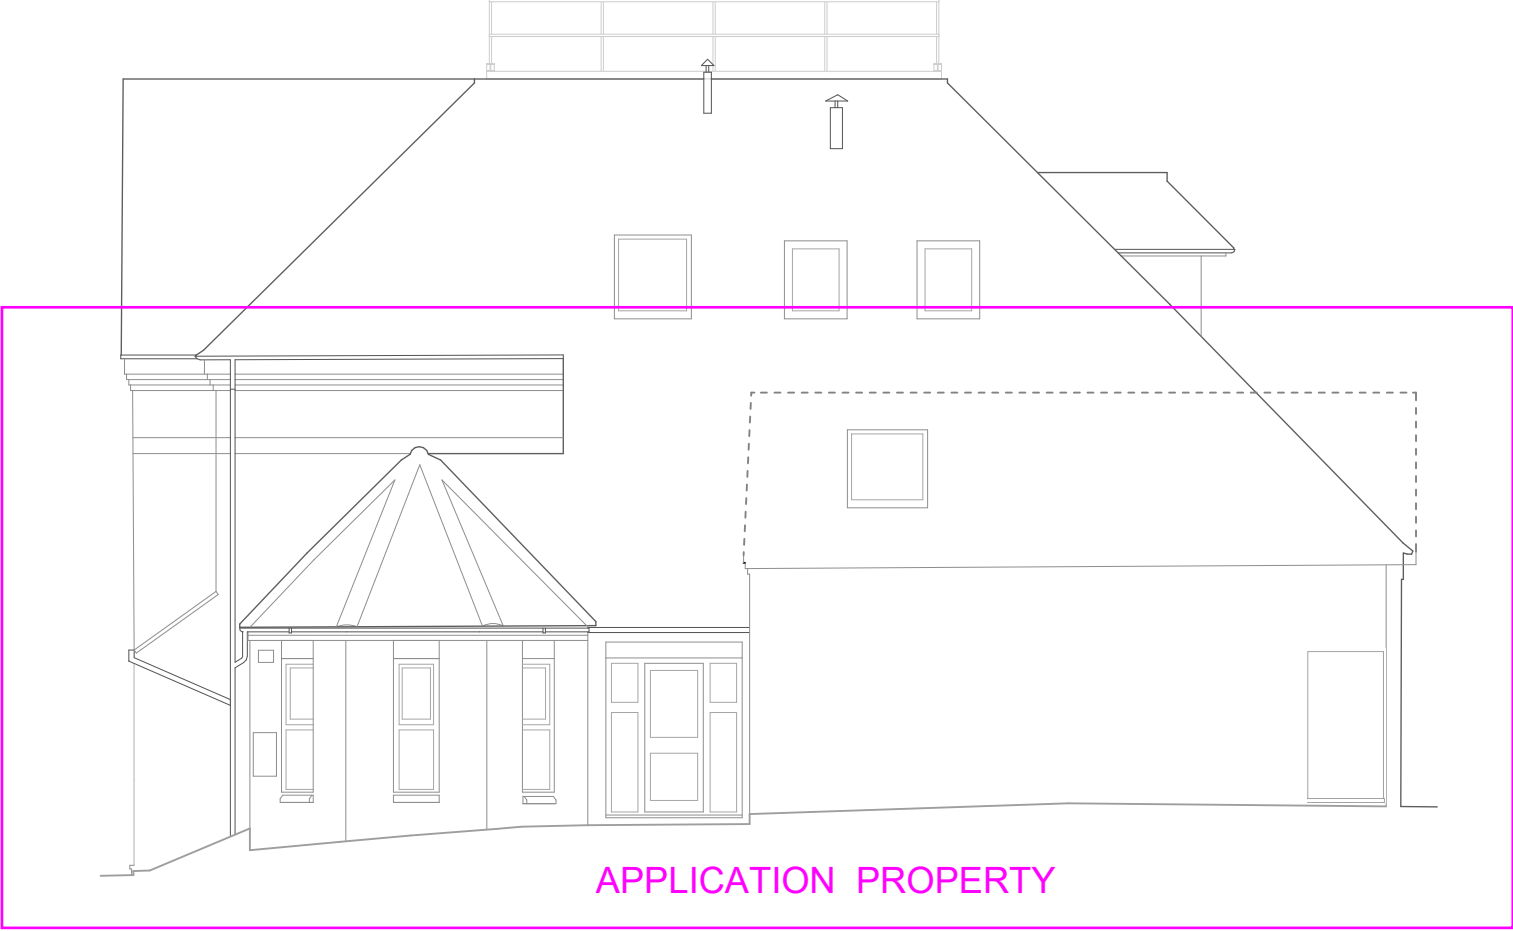



1 NORTH ELEVATION 1:100

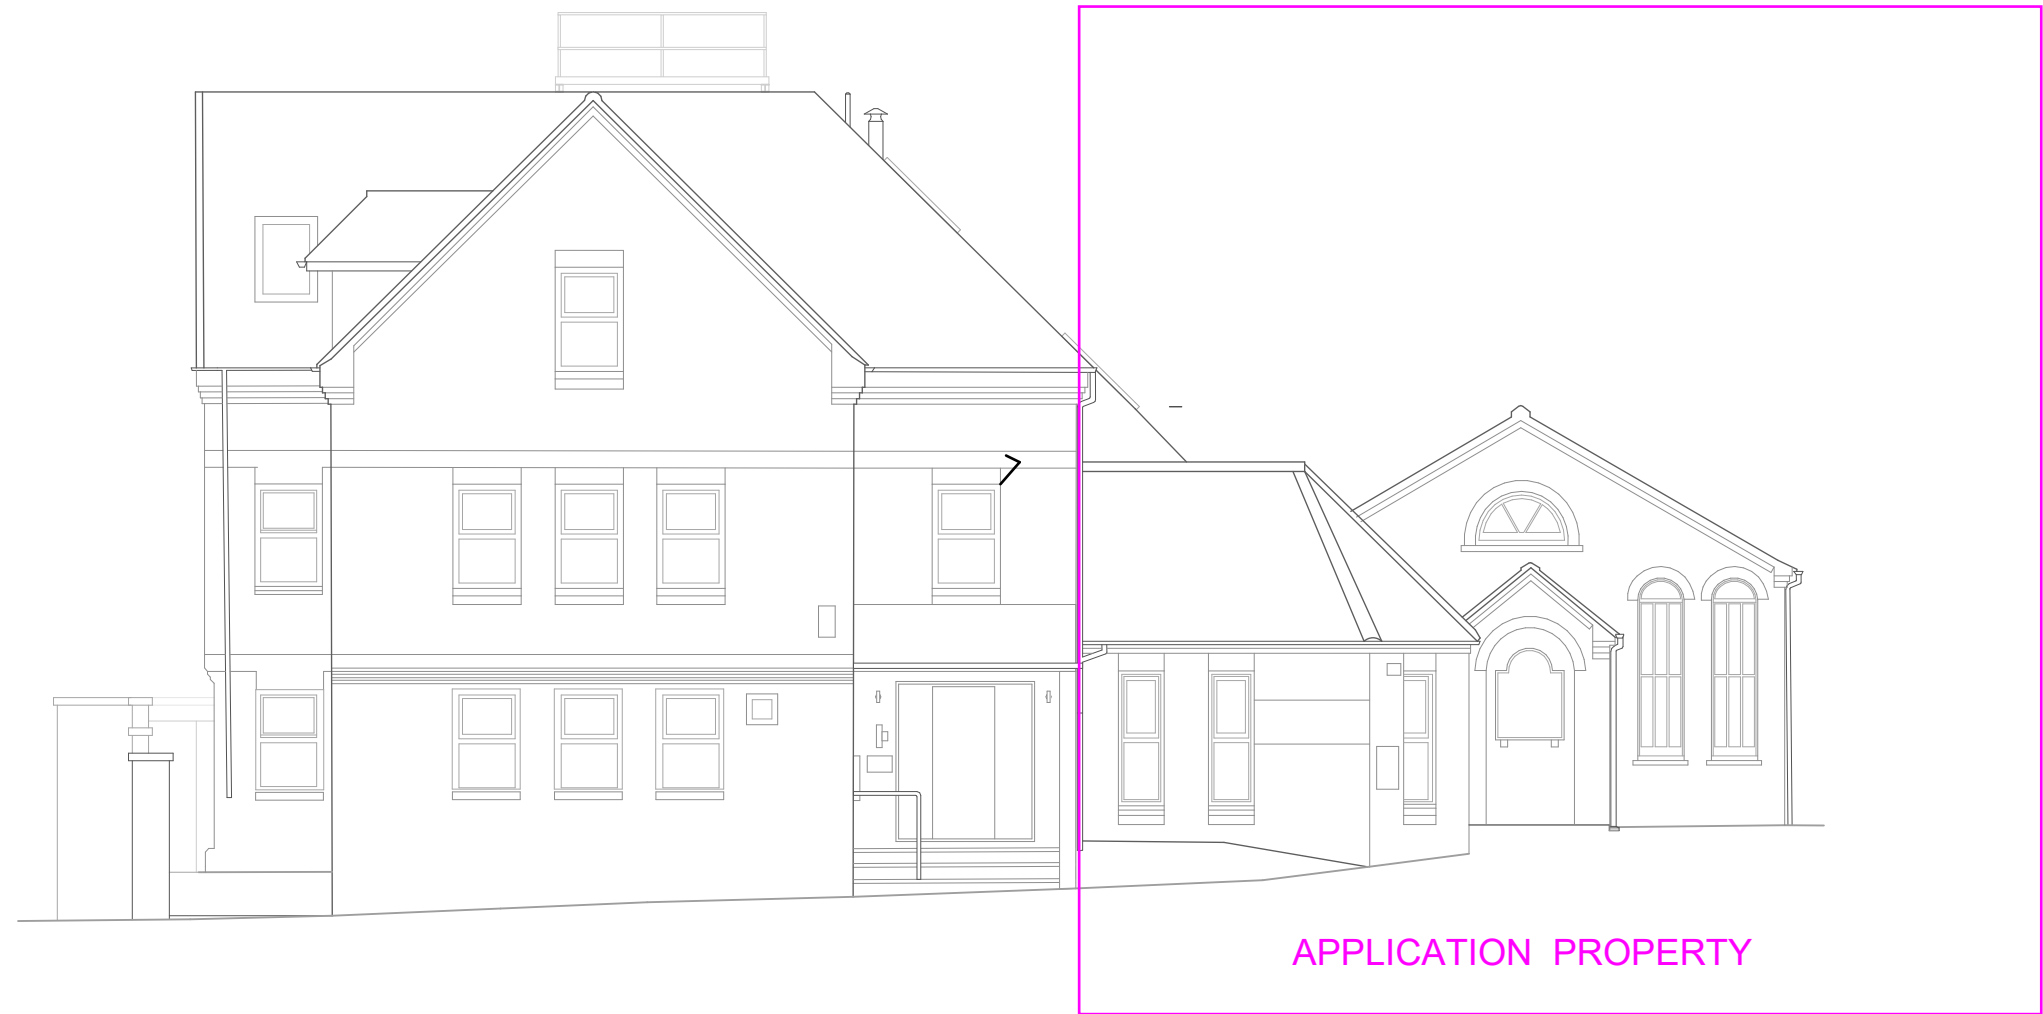

4 EAST 1:100



5 SOUTH ELEVATION 1:100

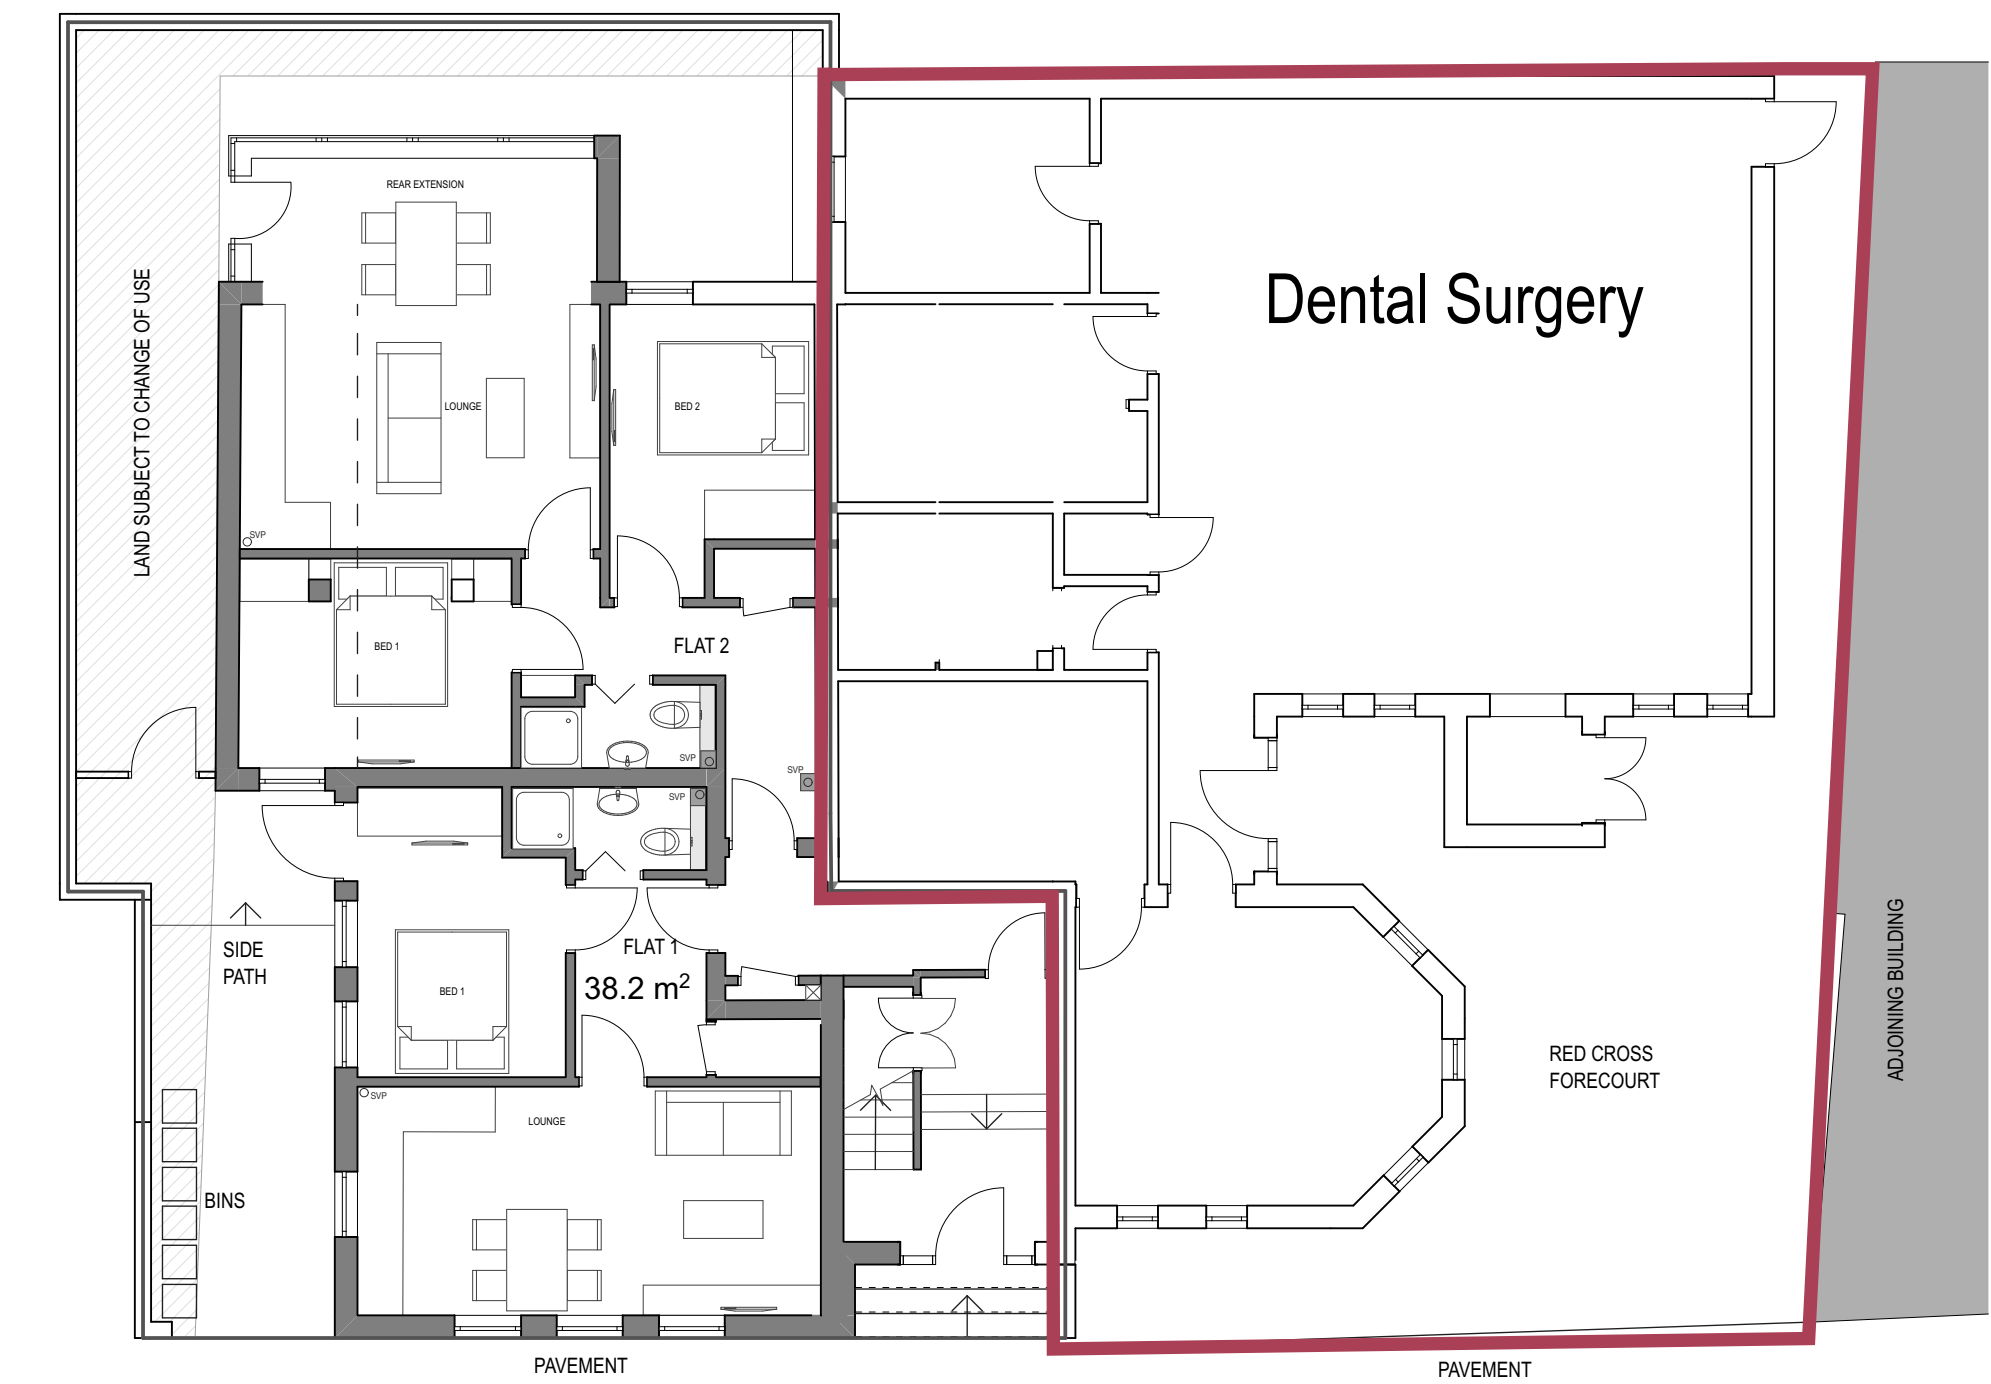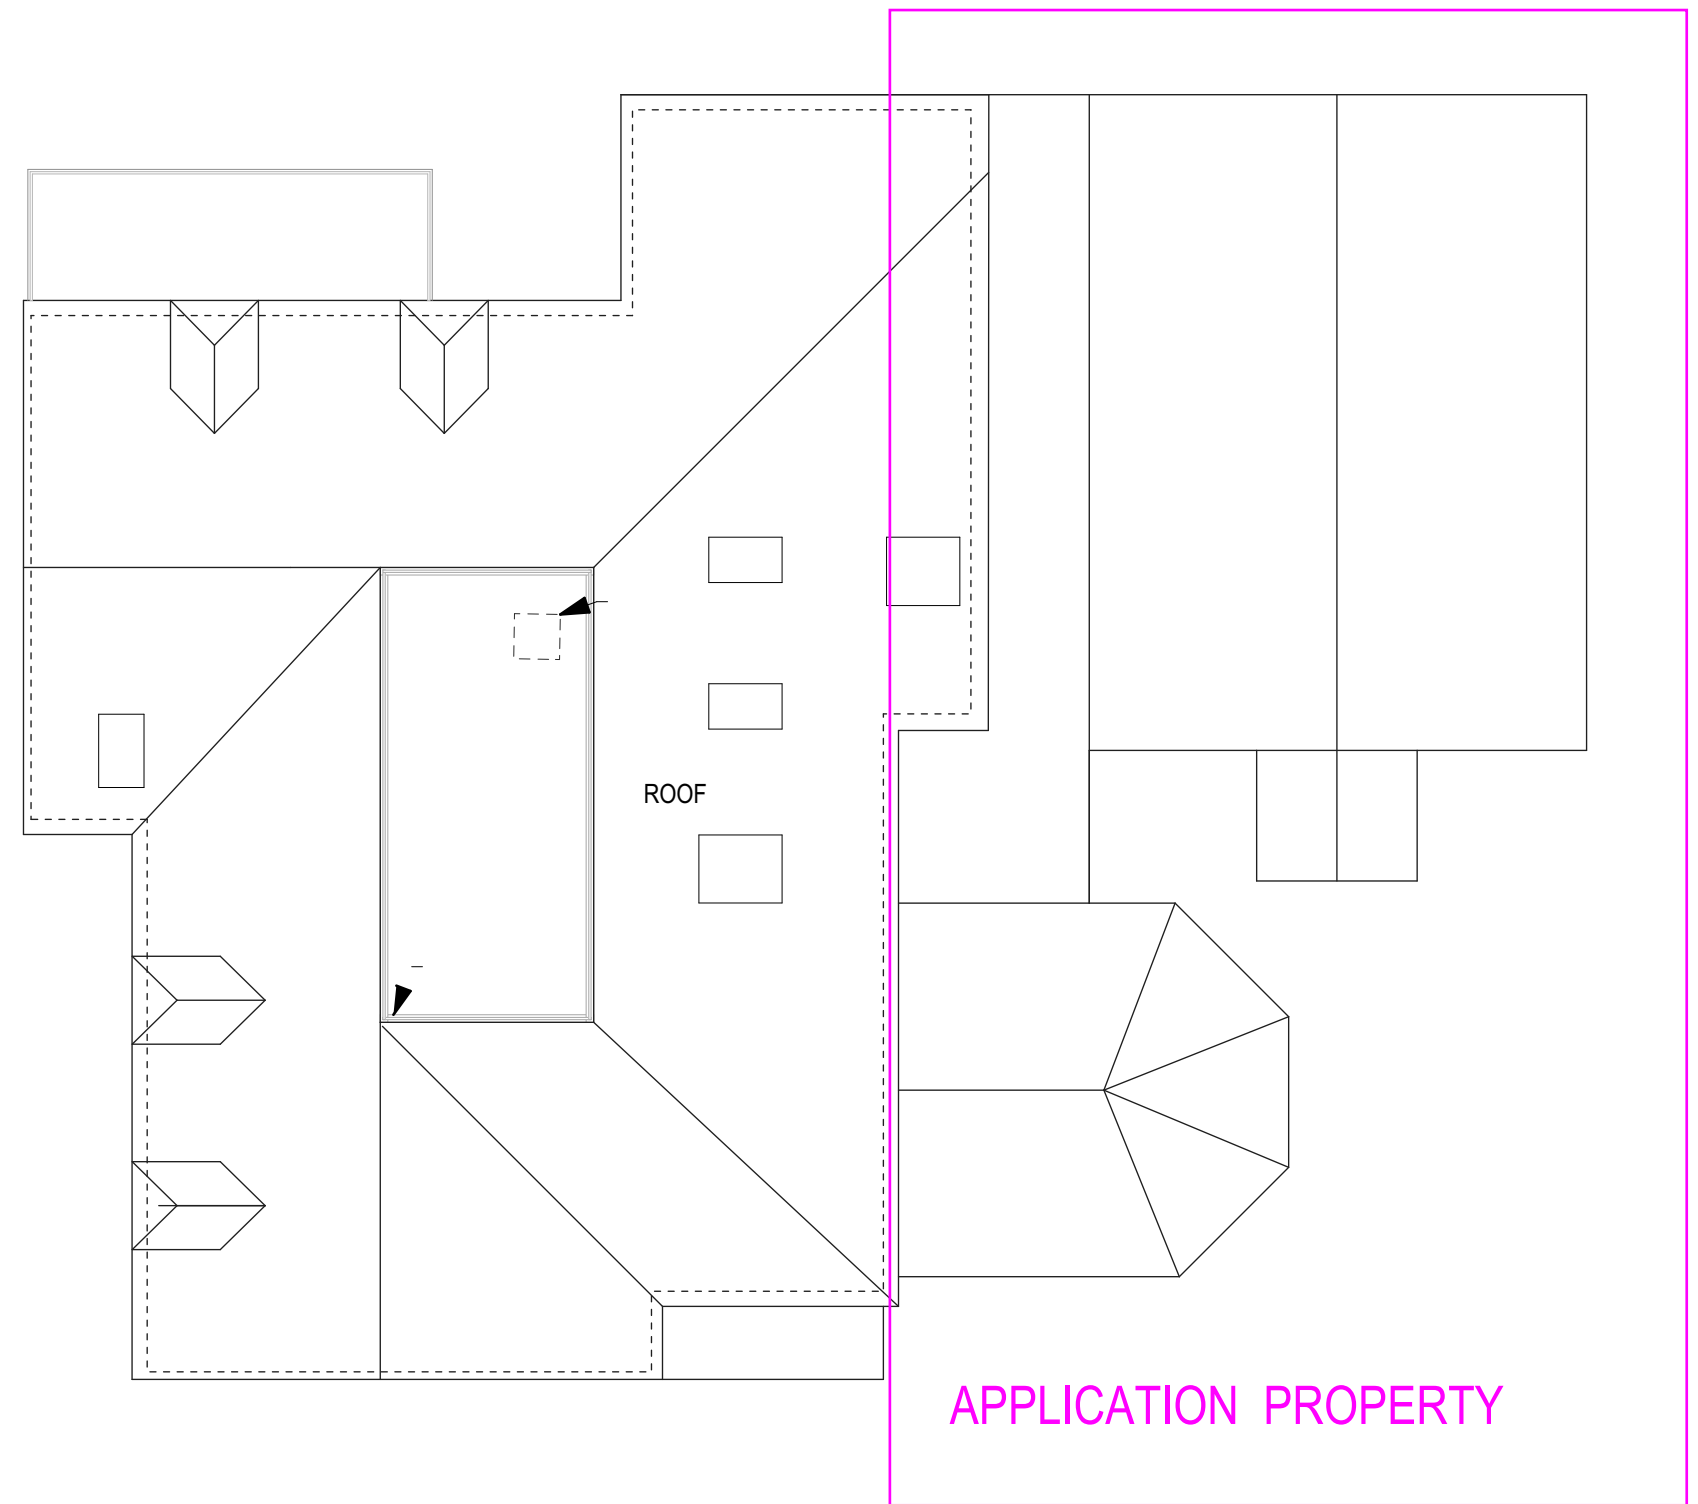

6 Ground Floor 1:100

Client

Site

53a Denmark Street

Drawing title

Proposed floor plans and elevations

Scale @ Drawing Size Drawn Checked

1:100 @ A1

Status

Project Drawing Revision

Rev

