




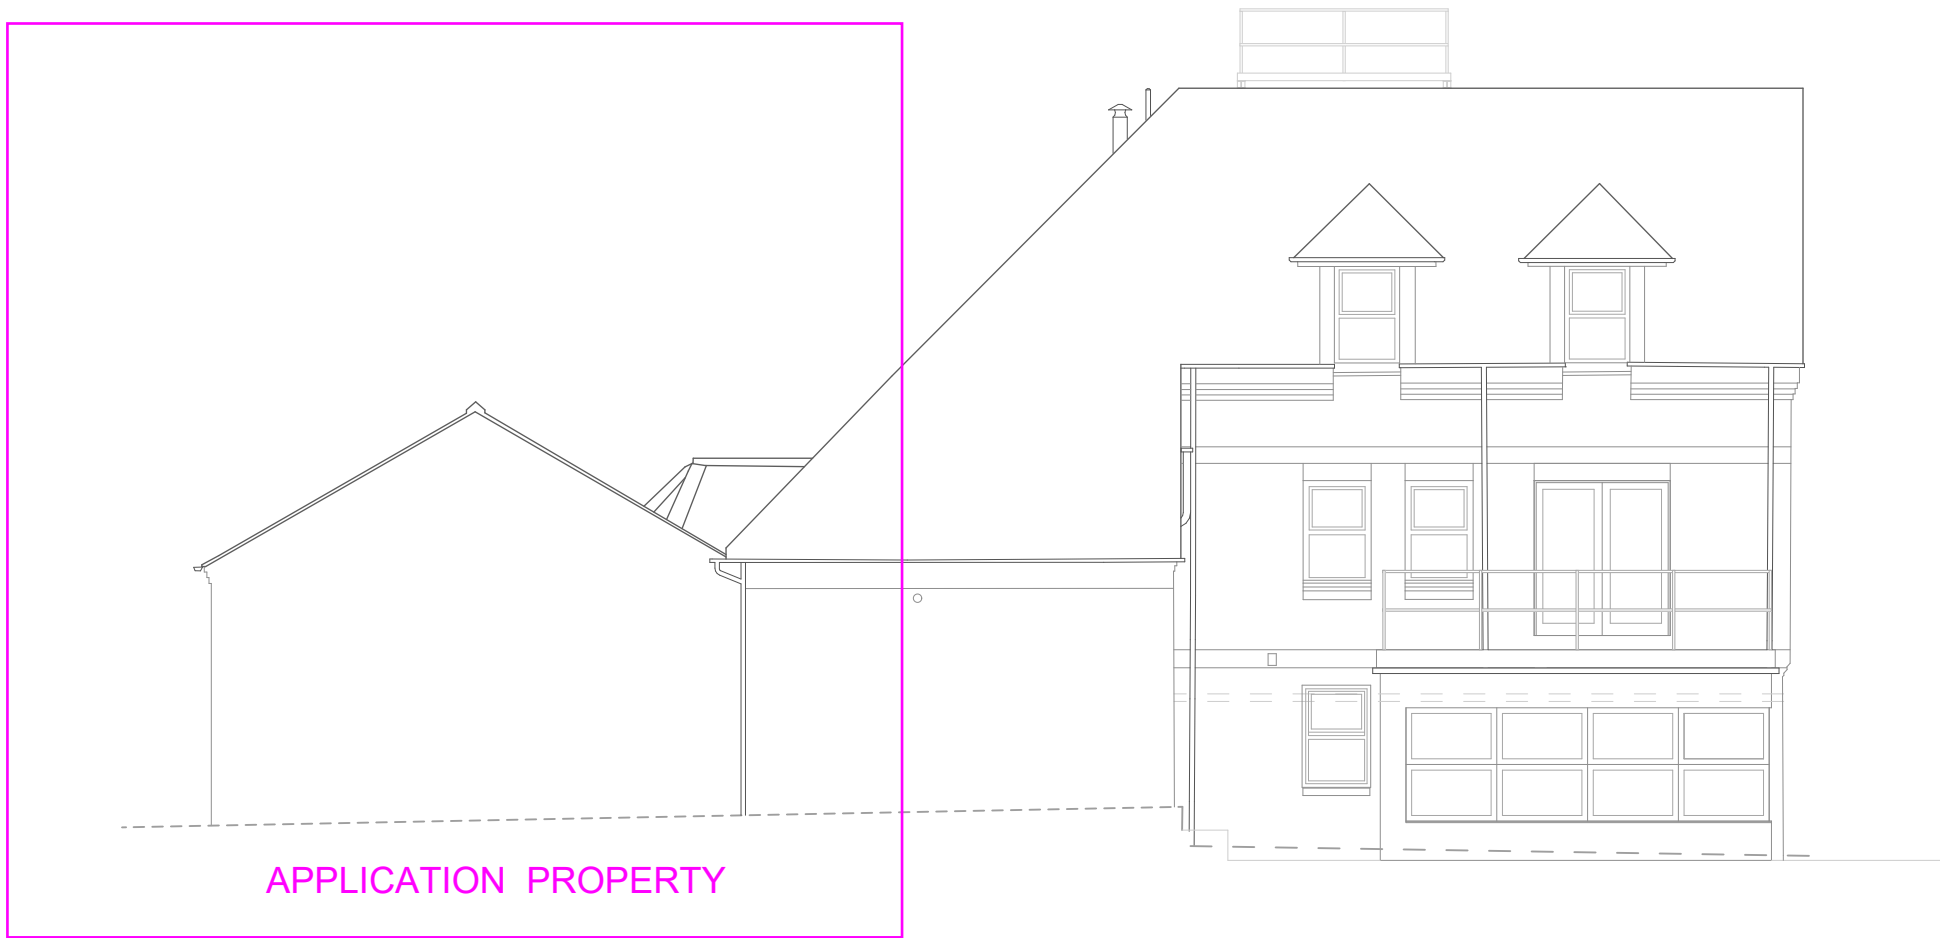

1 WEST ELEVATION 1:100

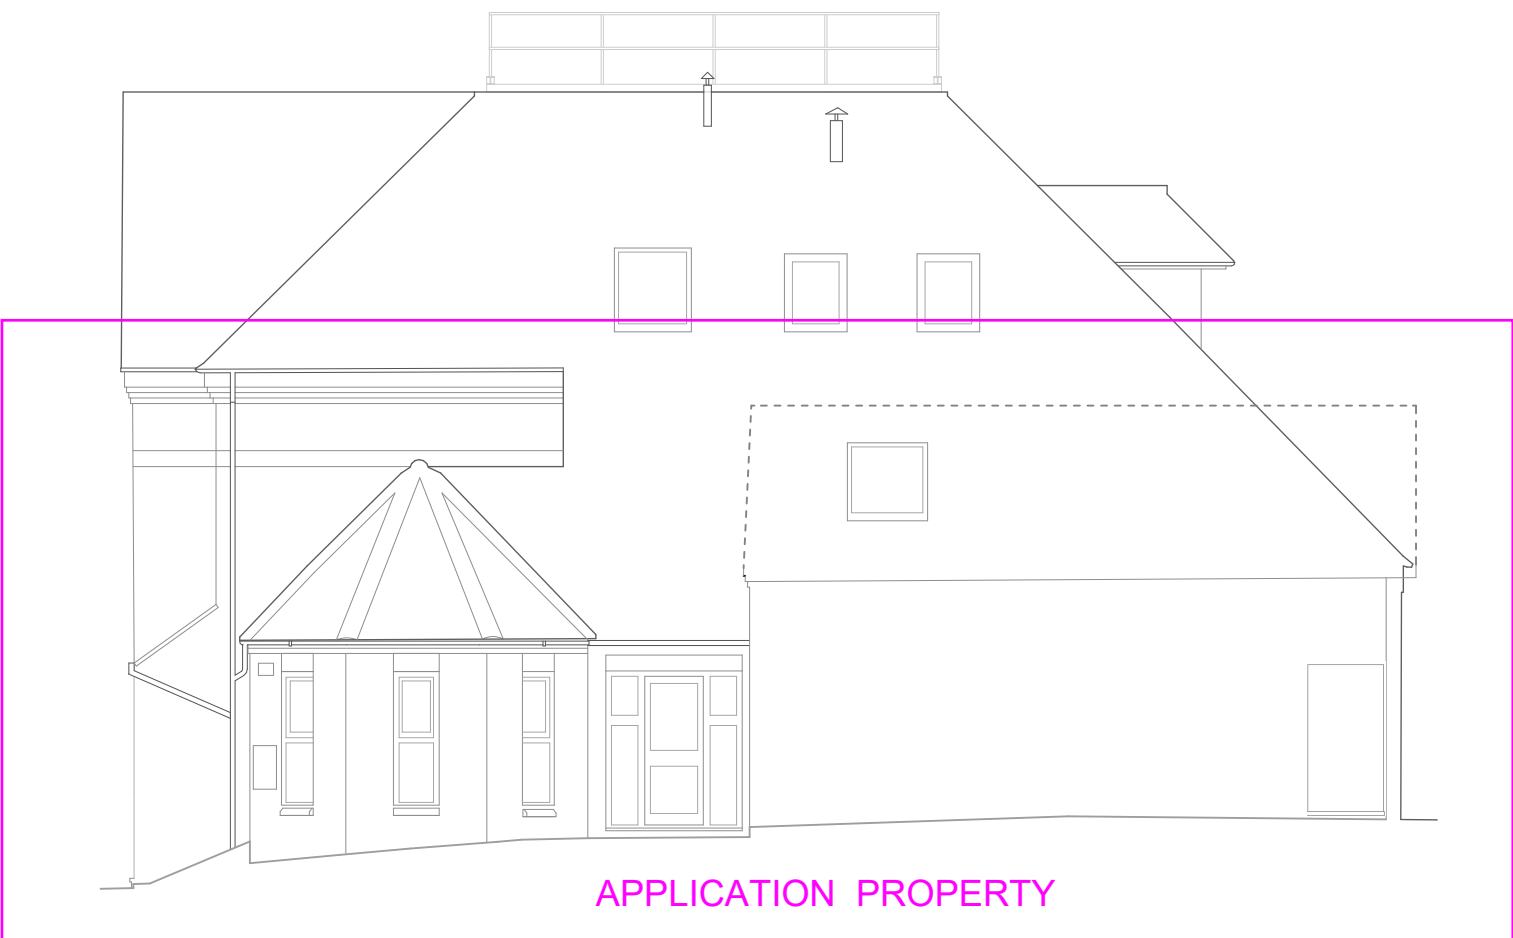


1 NORTH ELEVATION 1:100

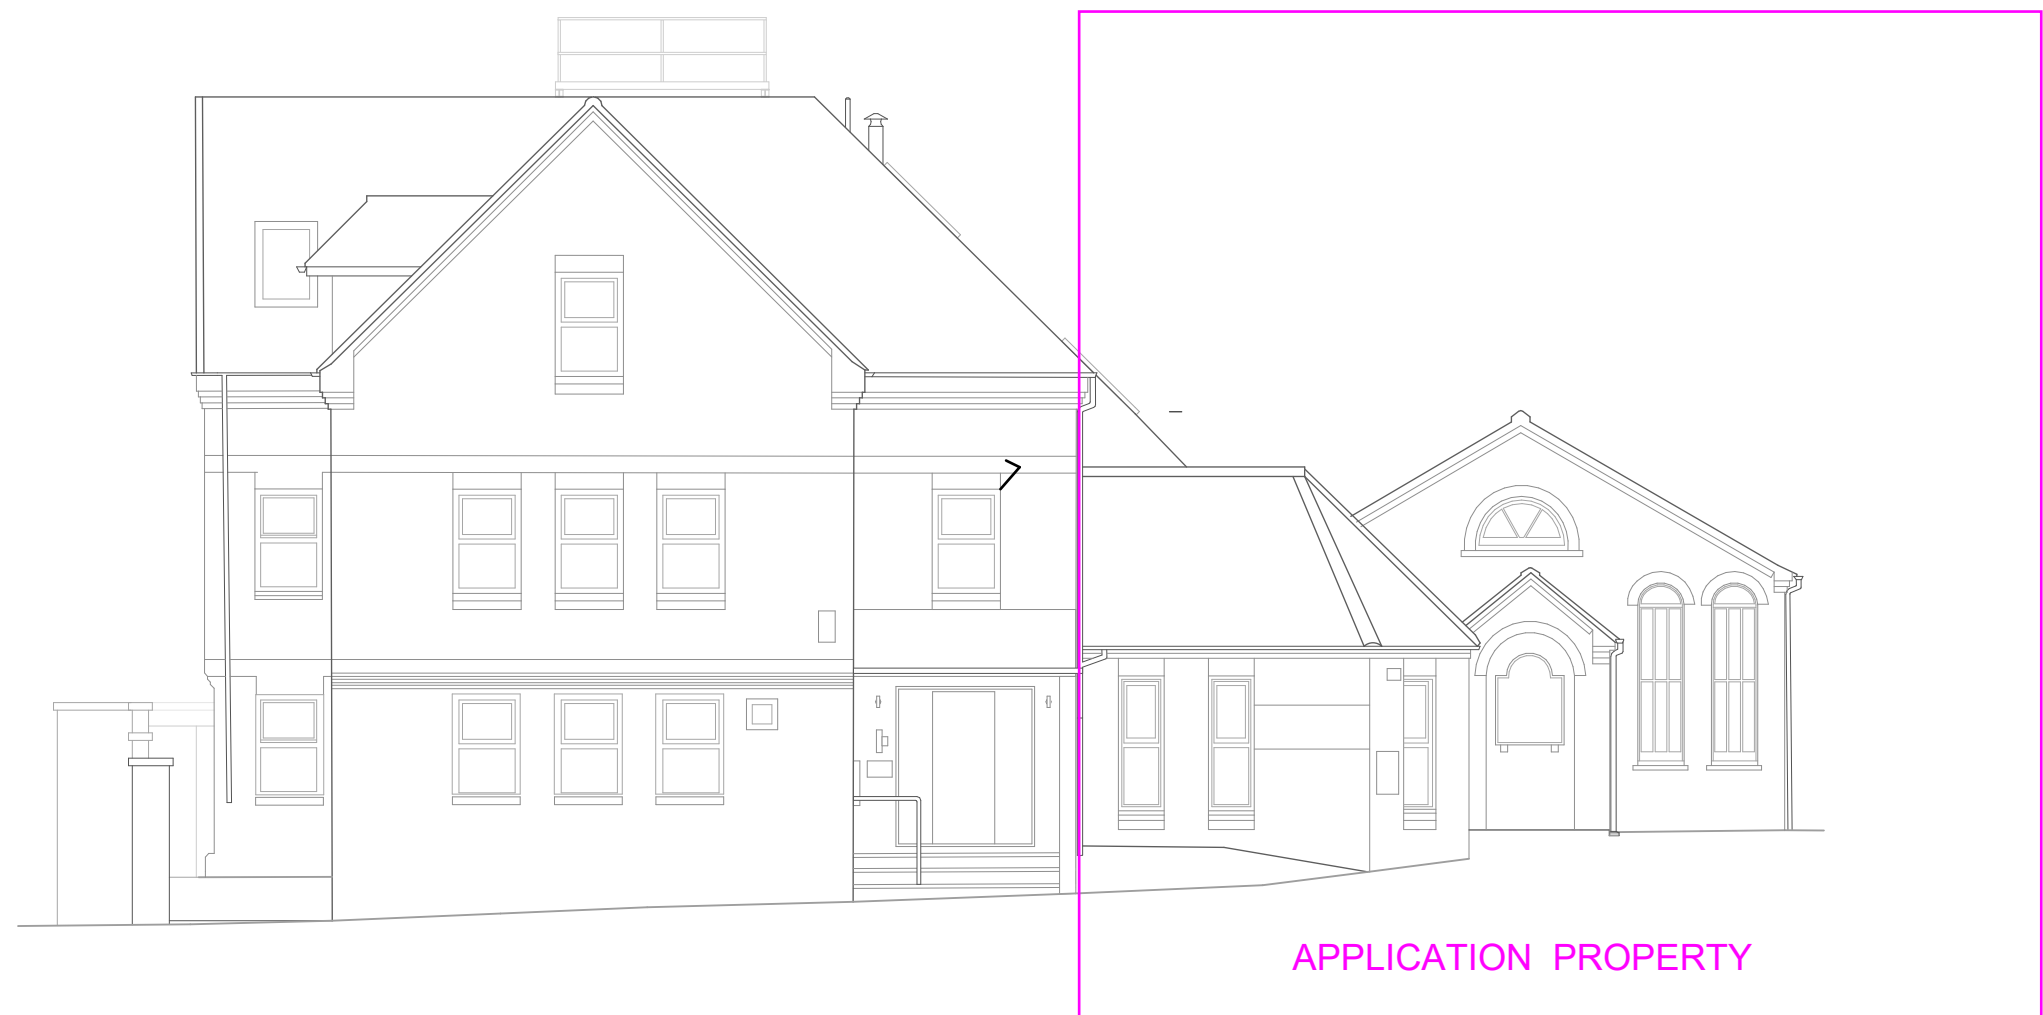

4 EAST 1:100



5 SOUTH ELEVATION 1:100

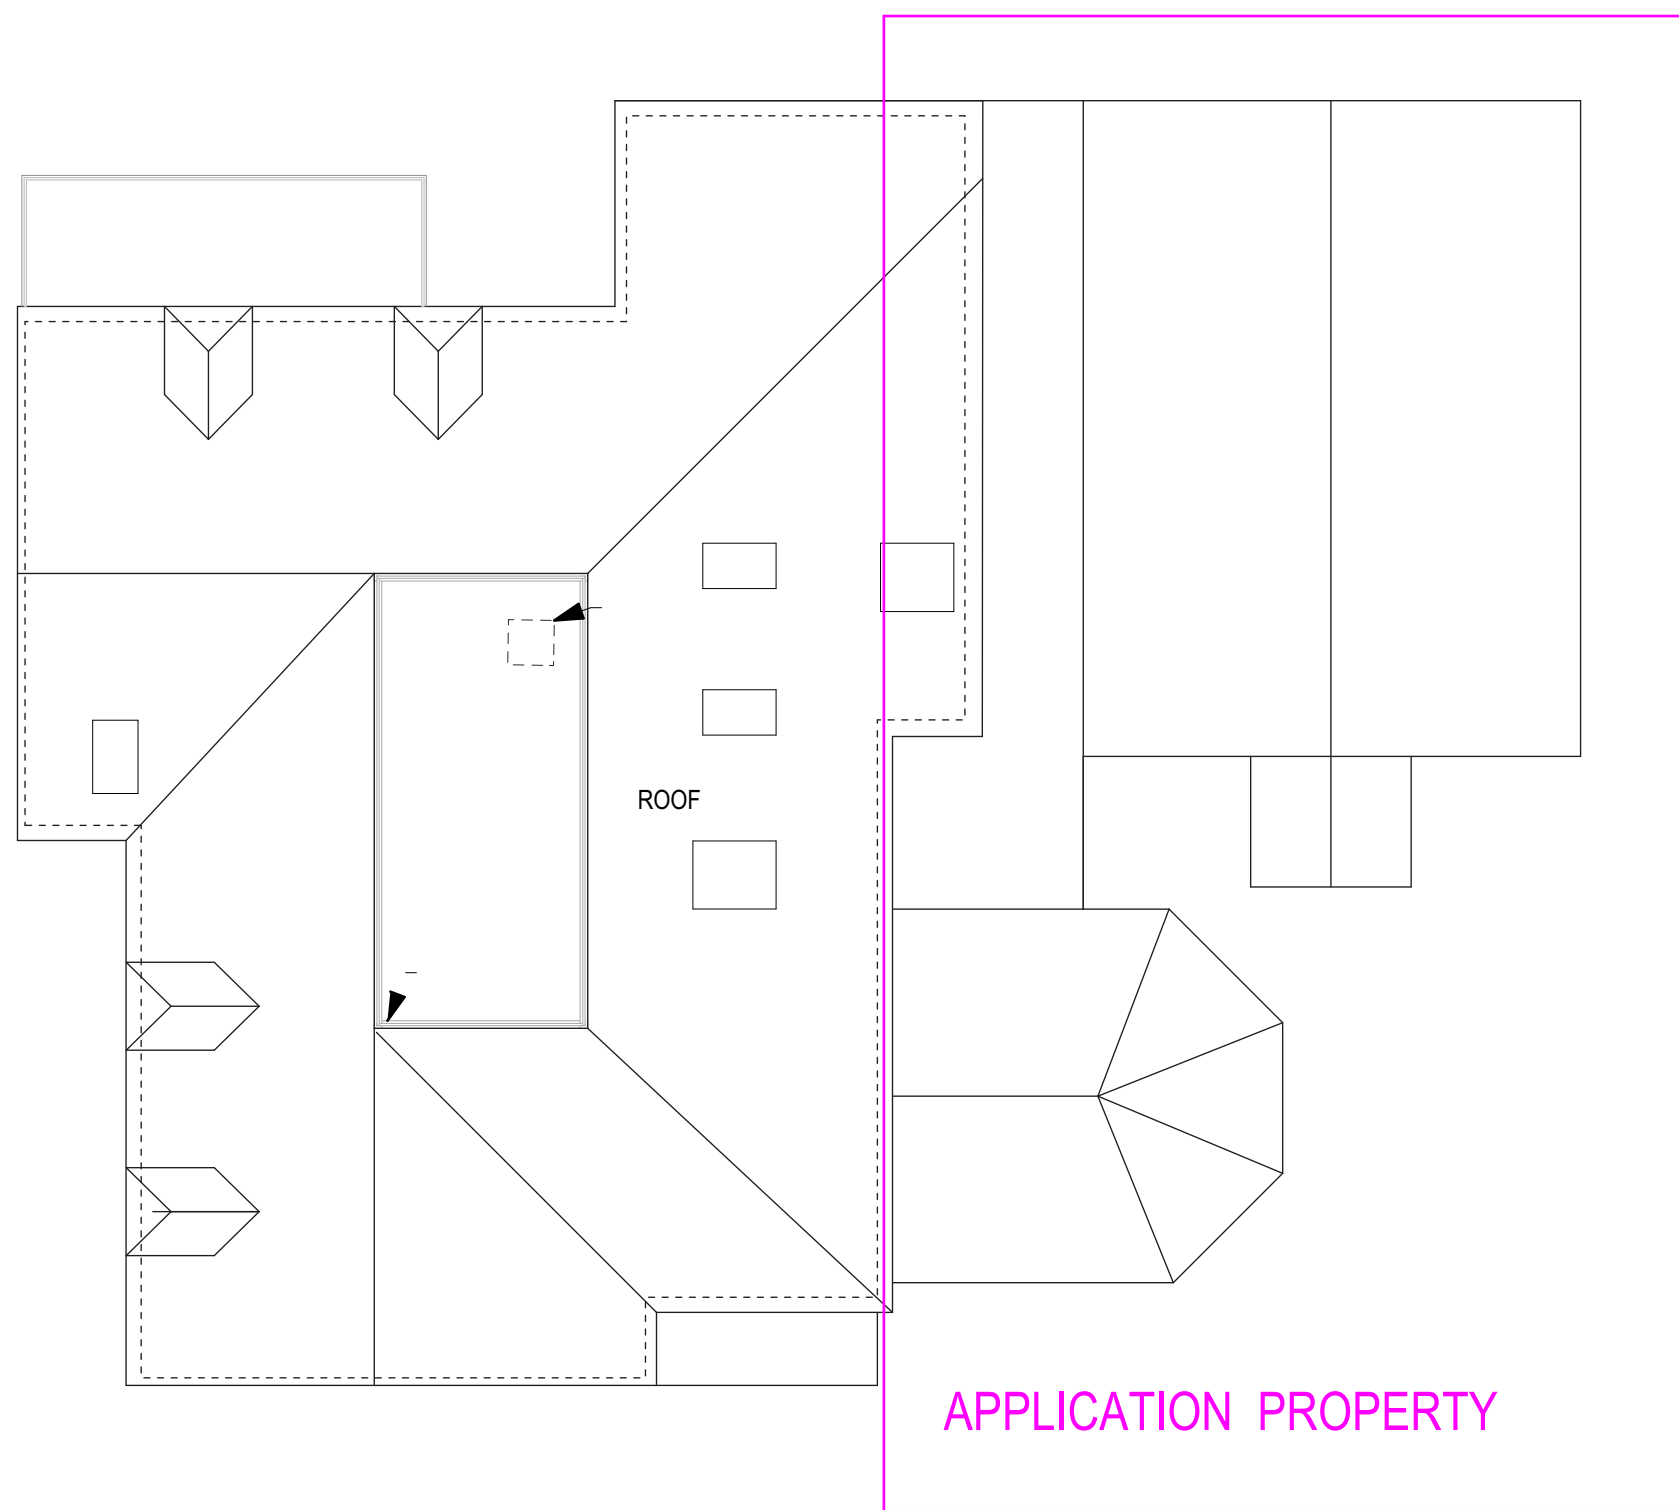

Client

Site

53a Denmark Street

Drawing title

Existing floor plans and elevations


Scale @ Drawing Size Drawn Checked

1:100 @ A1

Status

Project Drawing Revision

Rev

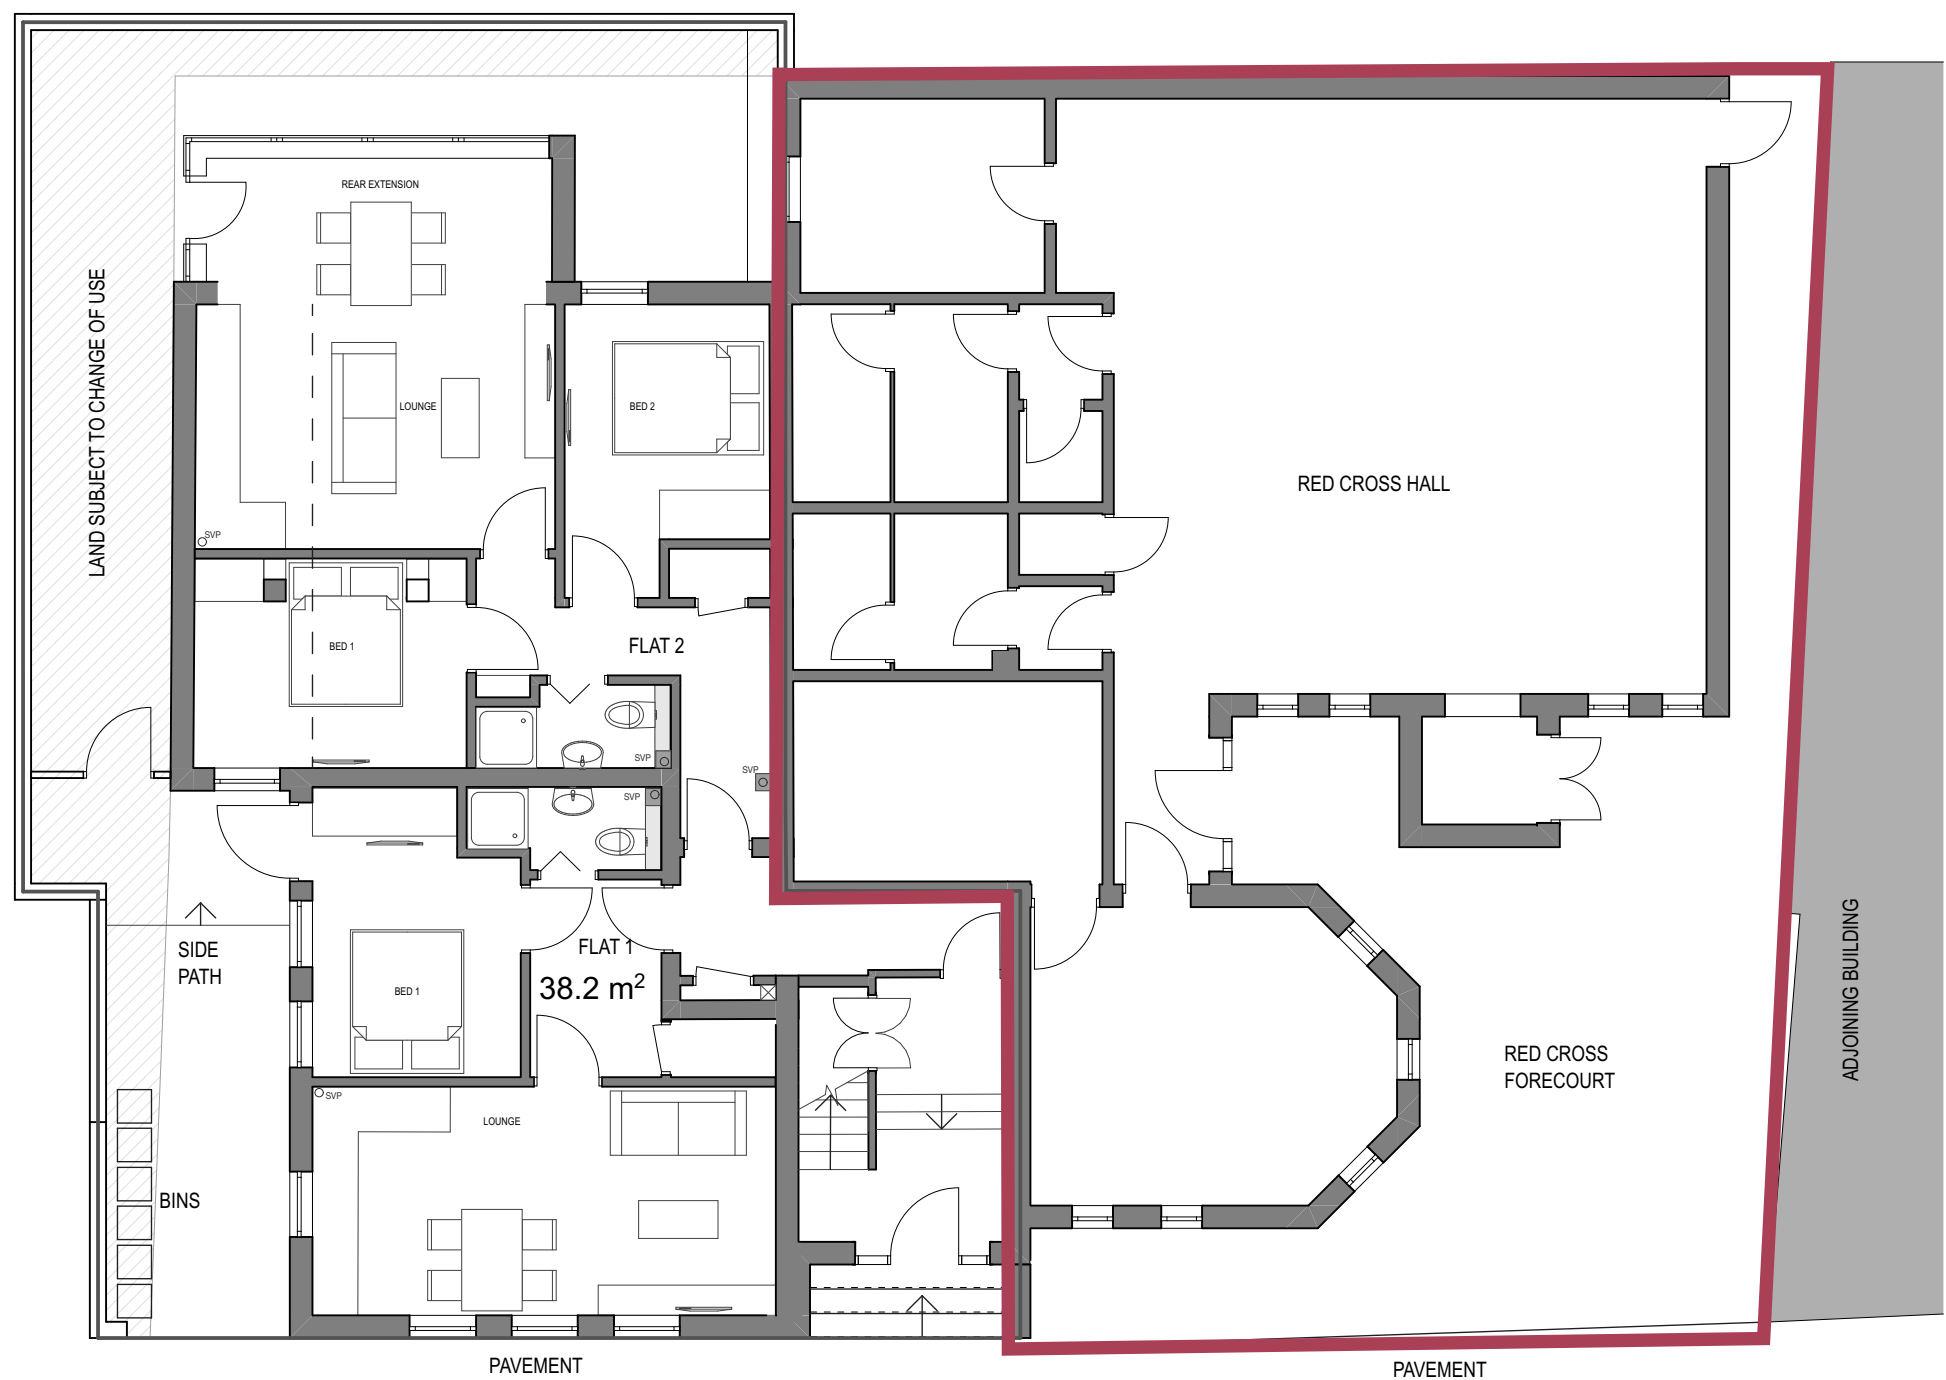

6 Ground Floor 1:100

