
 


Site Plan – 53 Budes Road – Rev A (1:500)

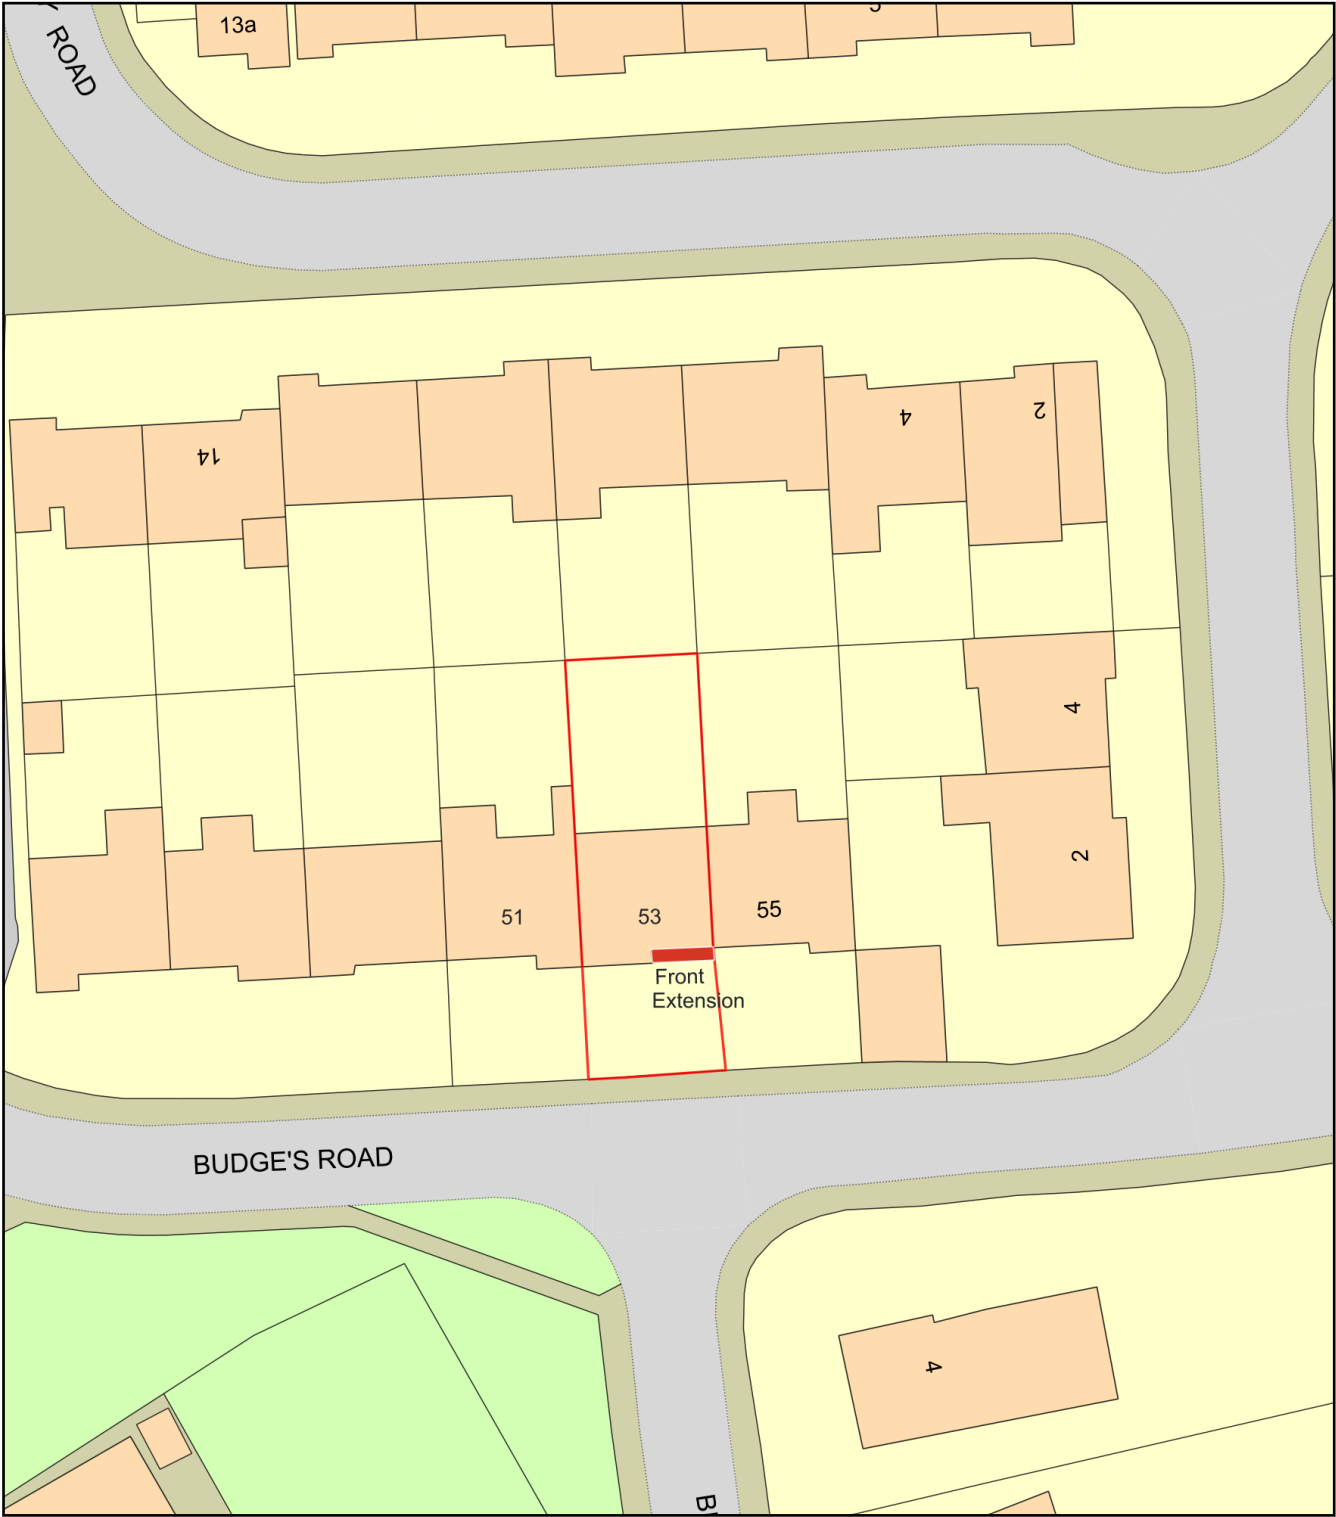

Plan Produced for: Wokingham Development Mng.
Date Produced: 16 Apr 2025
Plan Reference Number: TQRQM25106225822943
Scale: 1:500 @ A4