

PLANNING

www.cadmonkies.co.uk
cadmonkies@btconnect.com
01280 - 70 44 44



Head office : Suite 42, Westmeier Court, BRACKLEY, NN13 7TB
London office : (West) Suite 42, Morden Road, Thornton Heath, LONDON, SE1 6AB
London office : (South) Suite 42, Castle Yard, Richmond, LONDON, TW9 0TF
London office : (East) Suite 42, Tinner Road, Walthamstow, LONDON, E17 3JG

Planning and Building Regulations Design Consultants
Architectural Technologists
Local Authorities Planning Agent Group Member
Local Authorities Building Control Partner Member
Planning Portal Professional Status
Landmark and Promap Member
Planning Appeal Consultants

CLIENT:
Mrs H Pike

ADDRESS:
118 Ambler Drive,
WOKINGHAM, RG29 7TL

CONTACT:
Mrs H Pike

SITE:
118 Ambler Drive
WOKINGHAM
RG29 7TL

SCHEME:
Proposed Garage Conversion with
Associated Internal and External works.

DRAWING TITLE:
Location, Block and Site
Plans

DATE: March 2025
DRAWN: david berlouis


SCALE: 1:1250, 1:500
1:200 @ A3
REV:

DRAWING No:


P/25/078/001



Site Plan 1:200

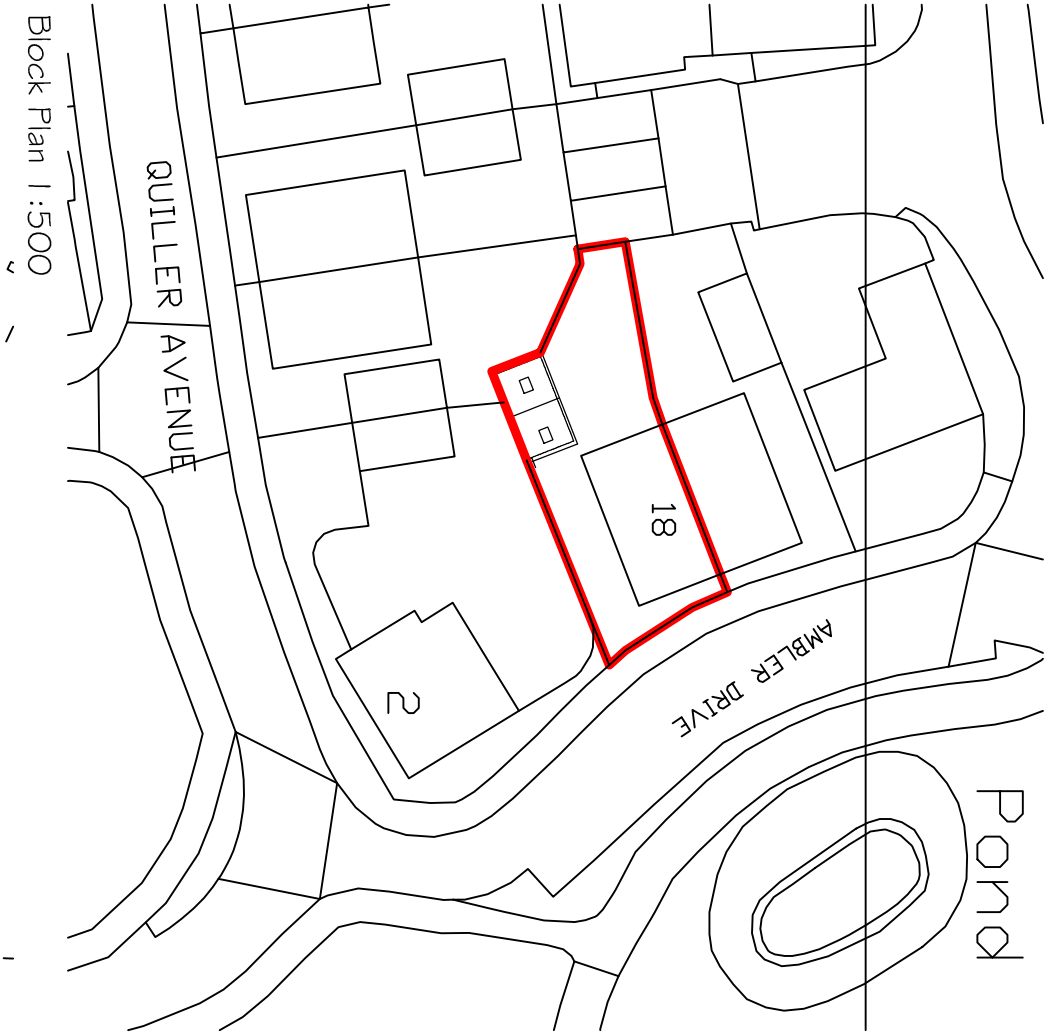

Block Plan 1:500

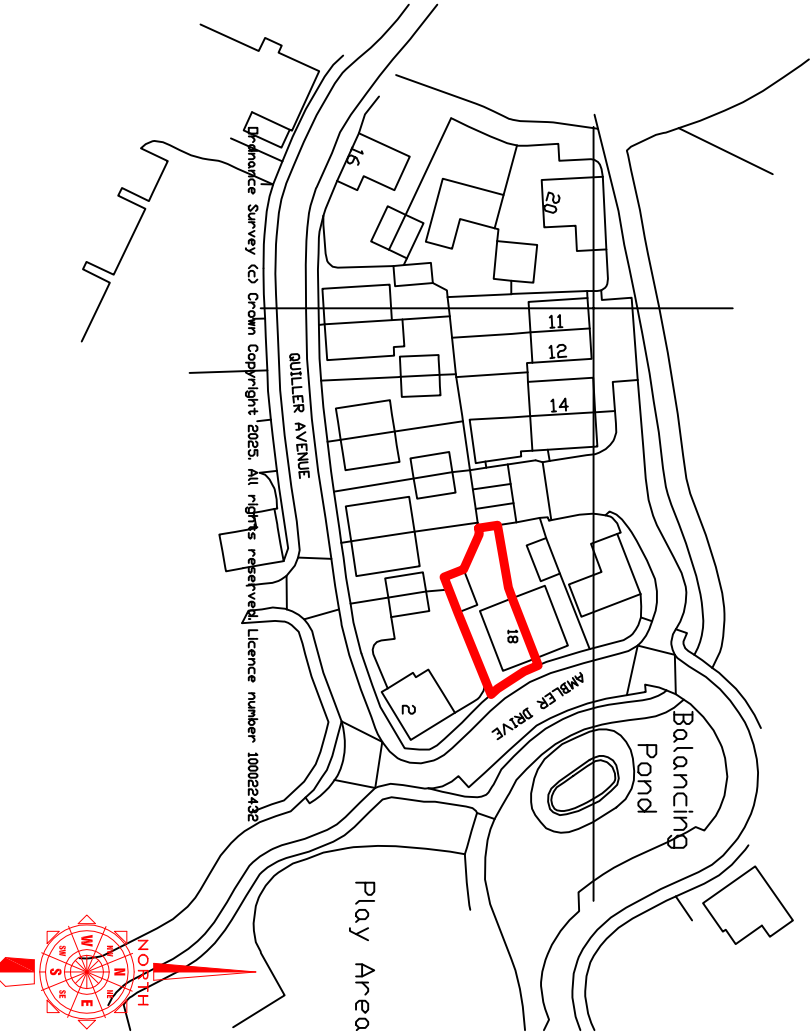

Location Plan 1:1250