




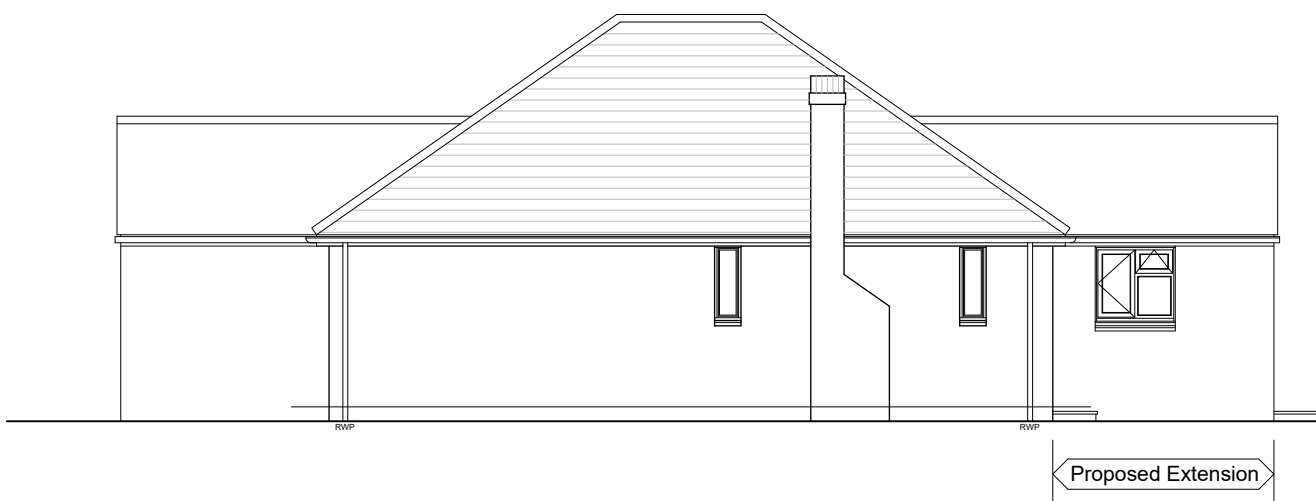


SIDE ELEVATION As Proposed
Scale 1:100

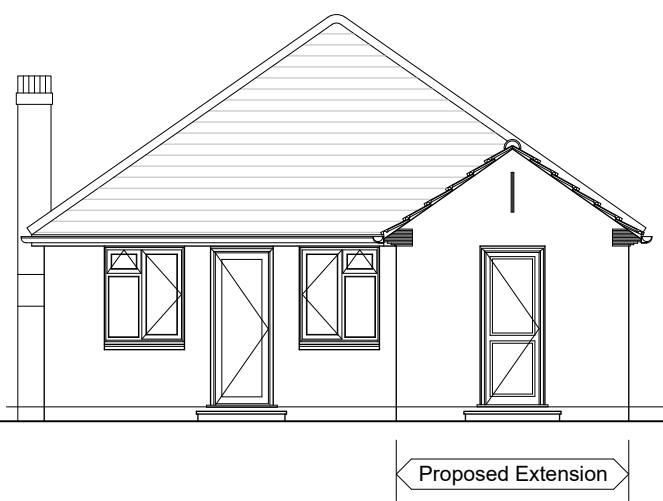


REAR ELEVATION As Proposed

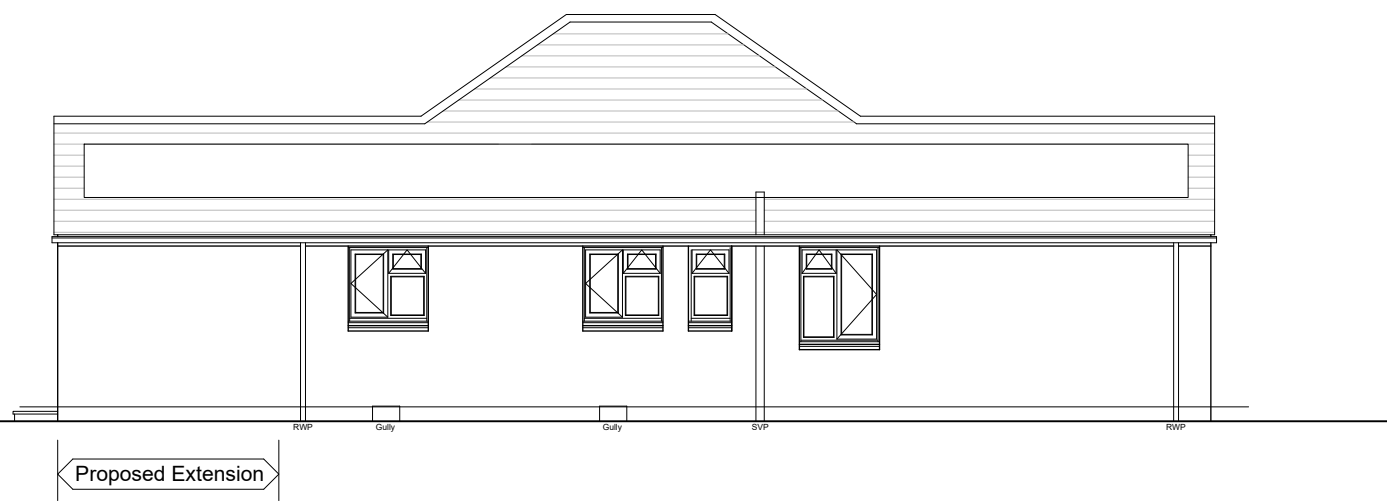

SIDE ELEVATION As Proposed

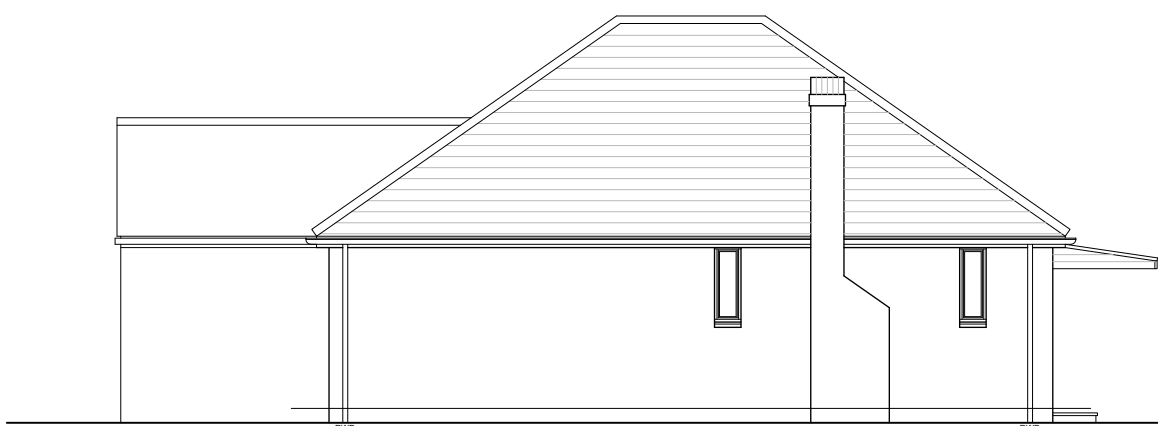


SIDE ELEVATION As Existing
Scale 1:100

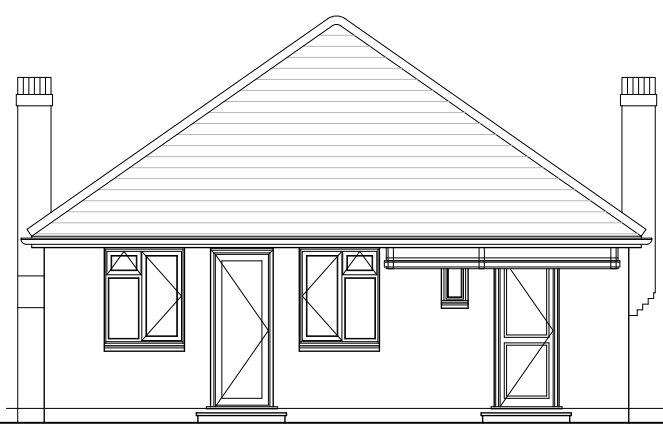


REAR ELEVATION As Existing




SIDE ELEVATION As Existing

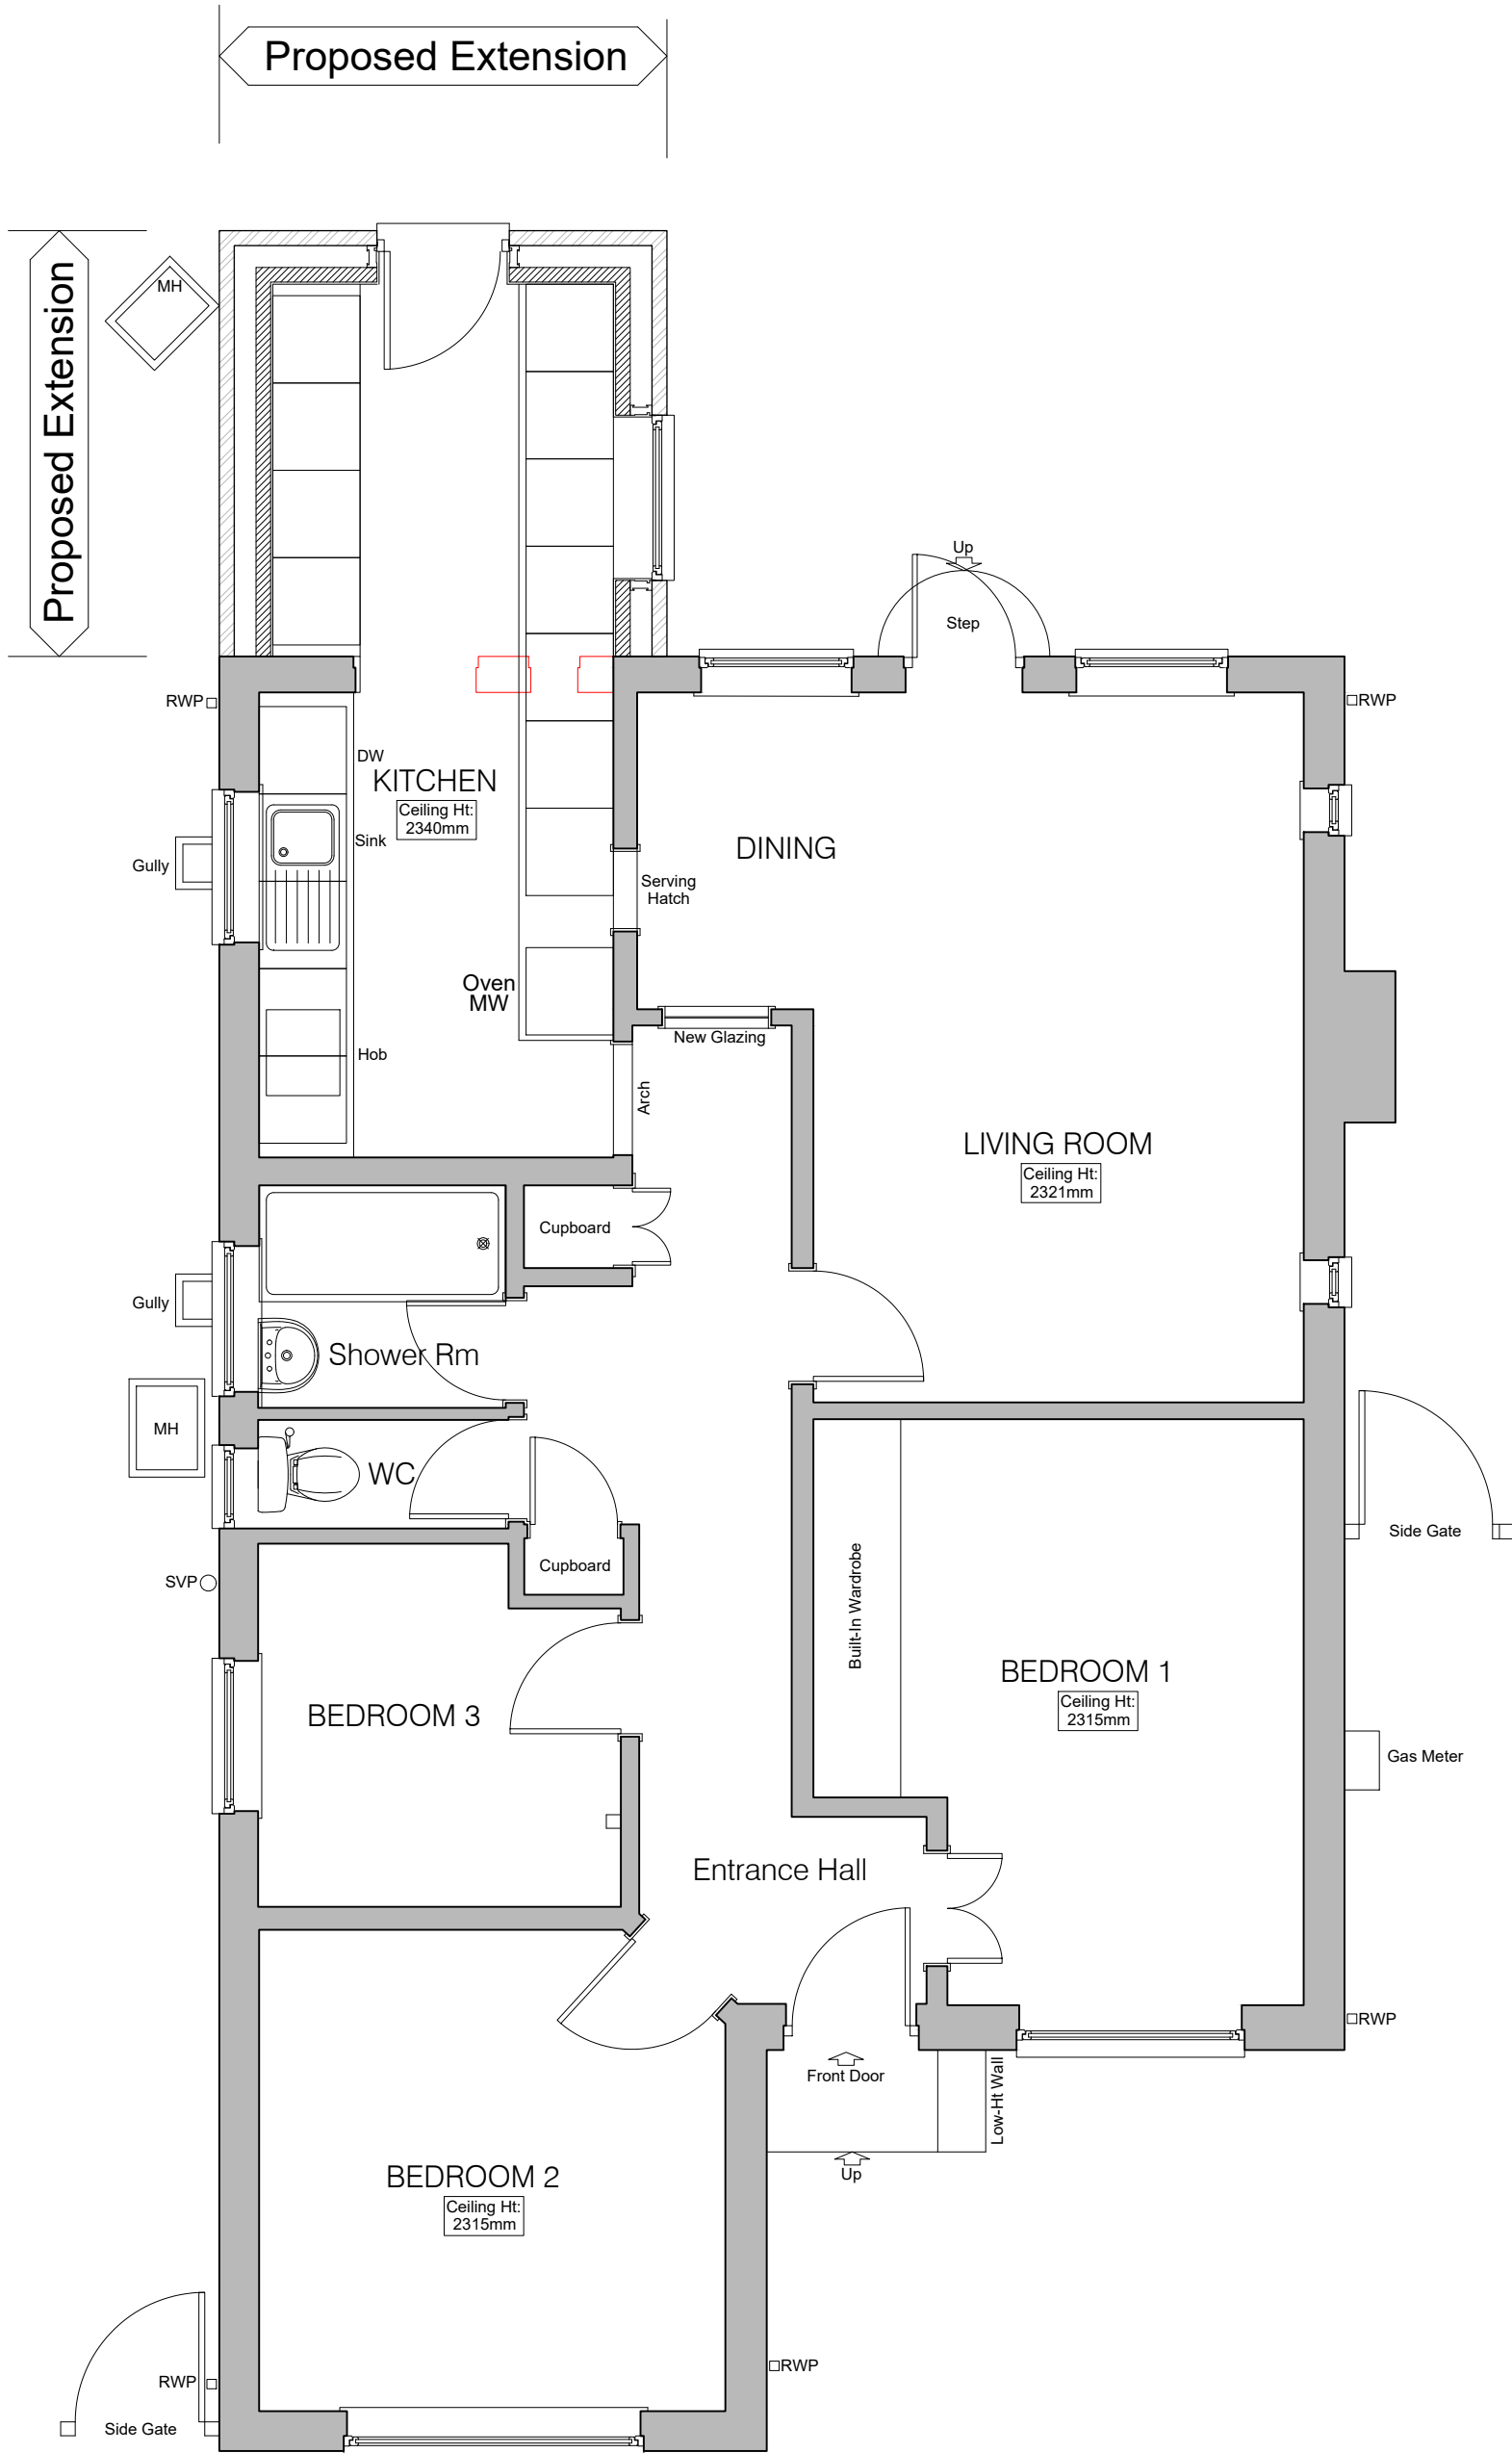

GROUND FLOOR GENERAL ARRANGEMENT PLAN As Proposed
Scale 1:20

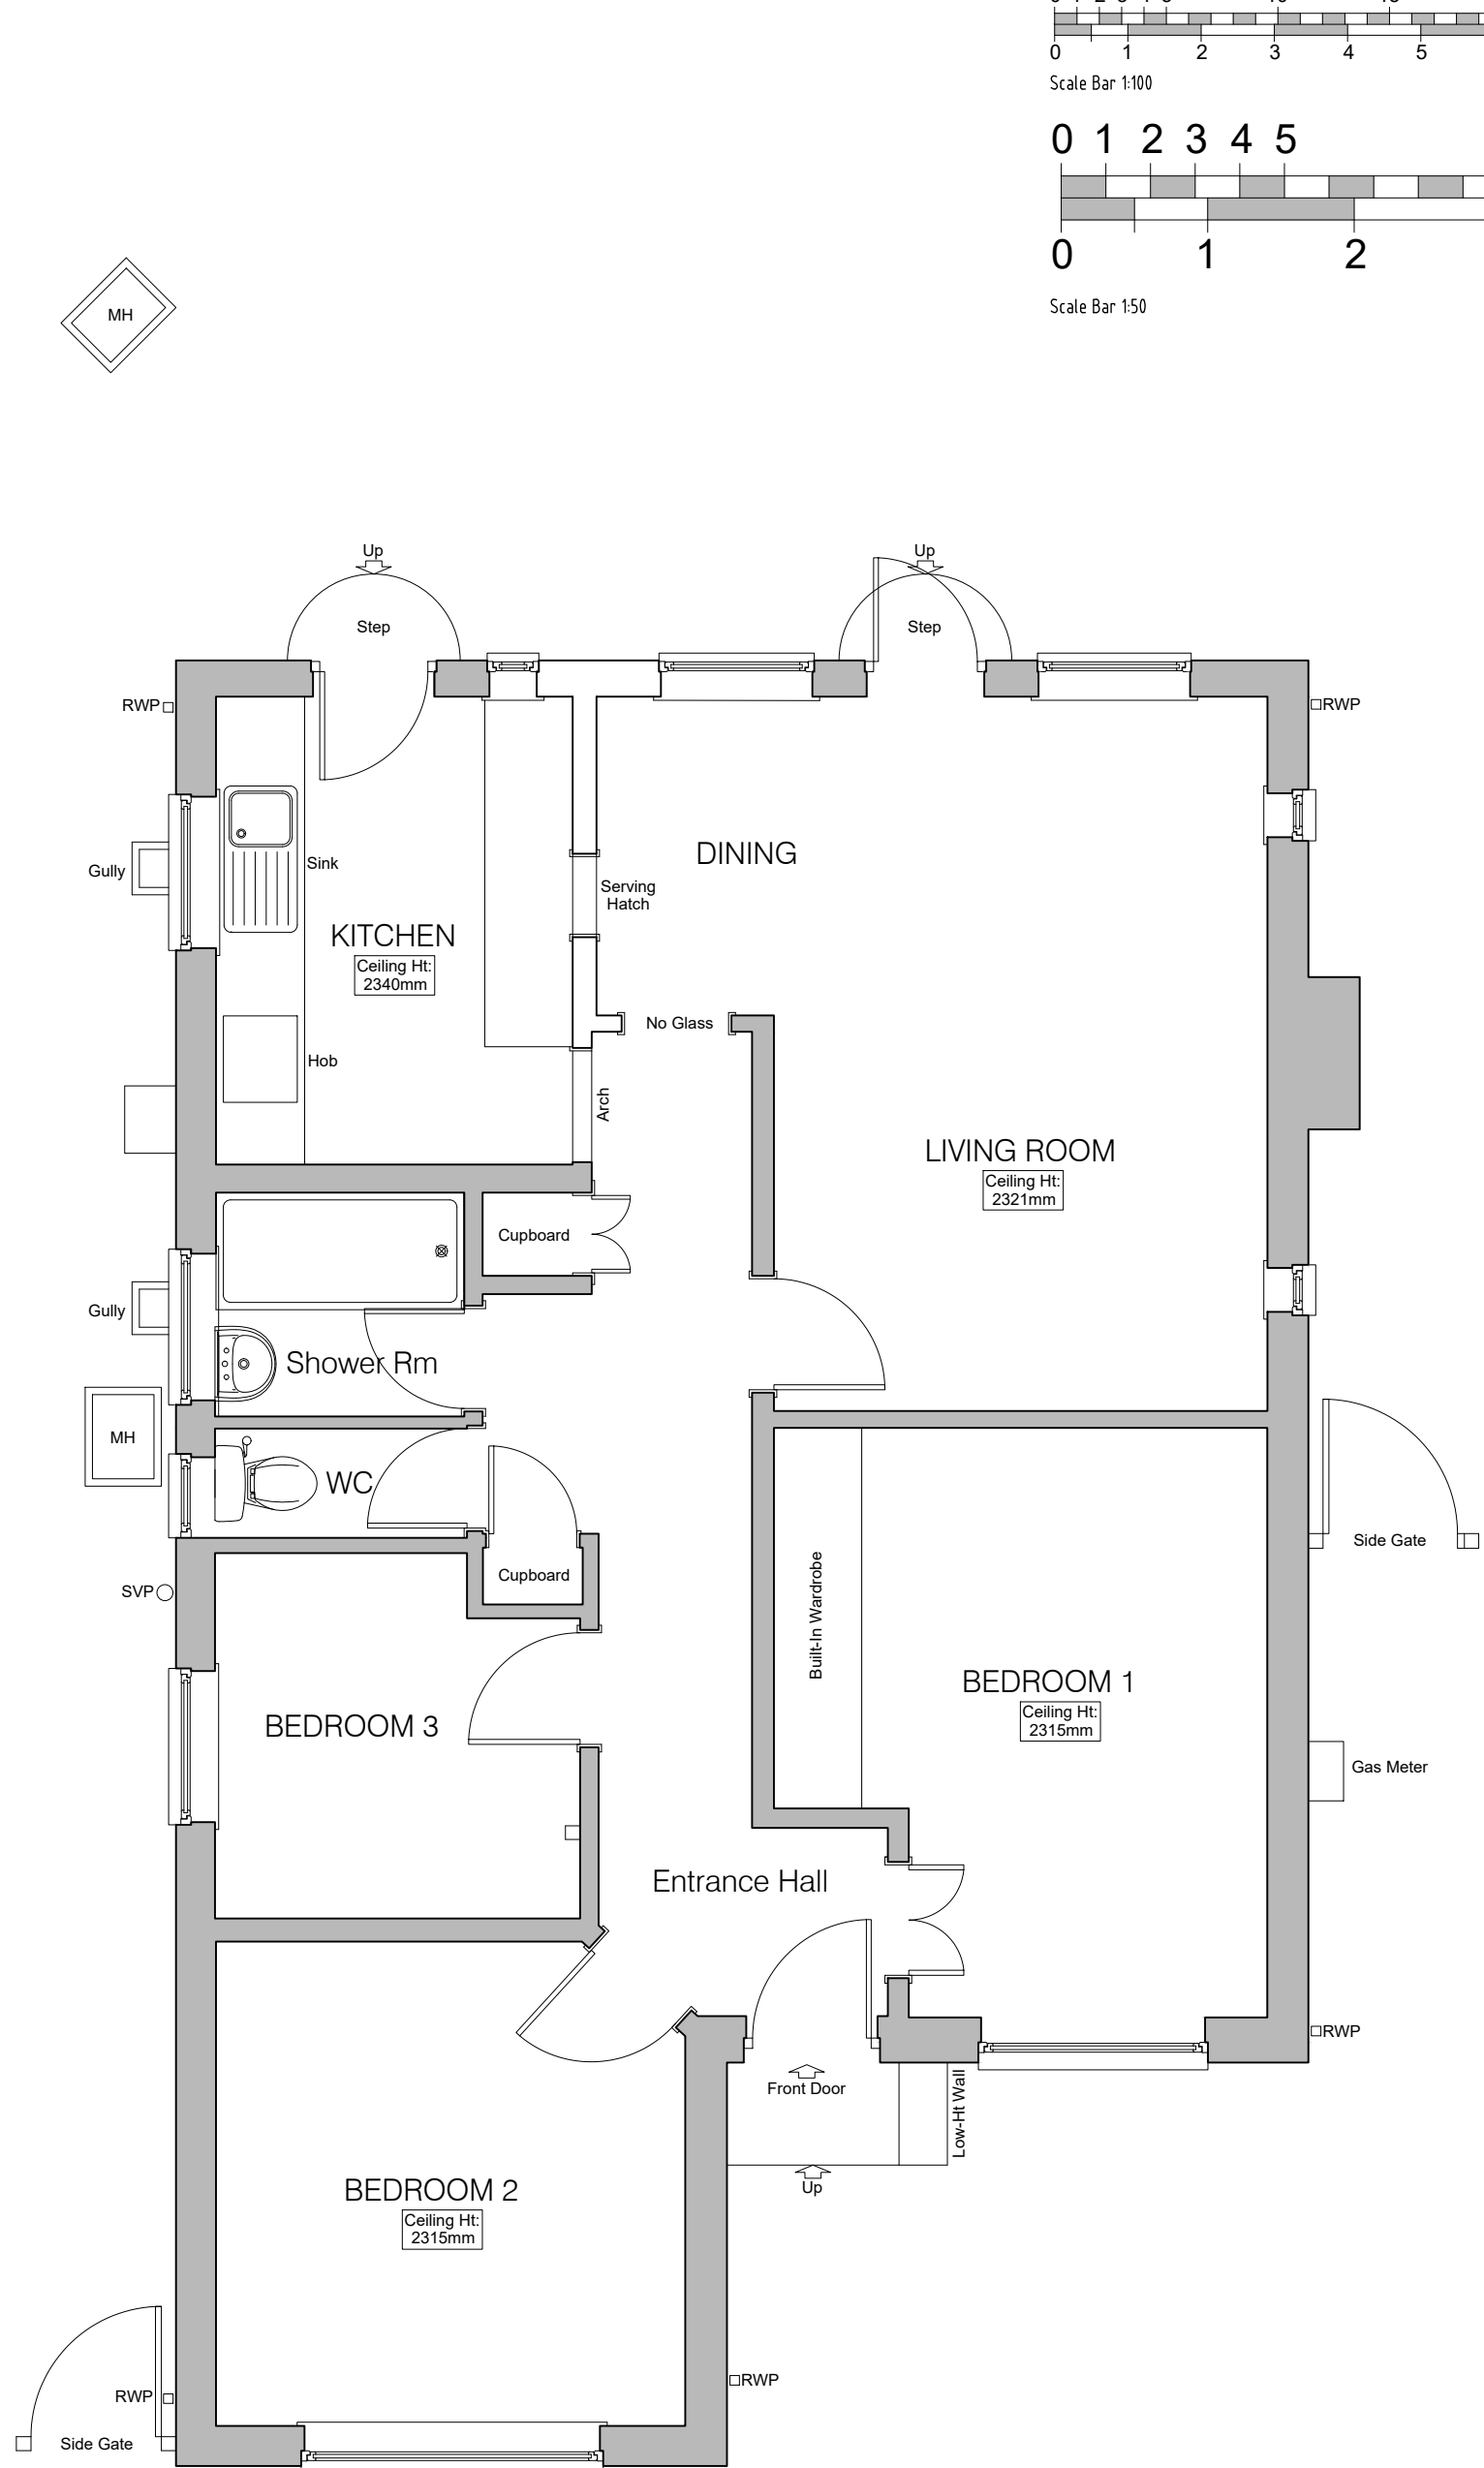

GROUND FLOOR GENERAL ARRANGEMENT PLAN As Existing
Scale 1:20

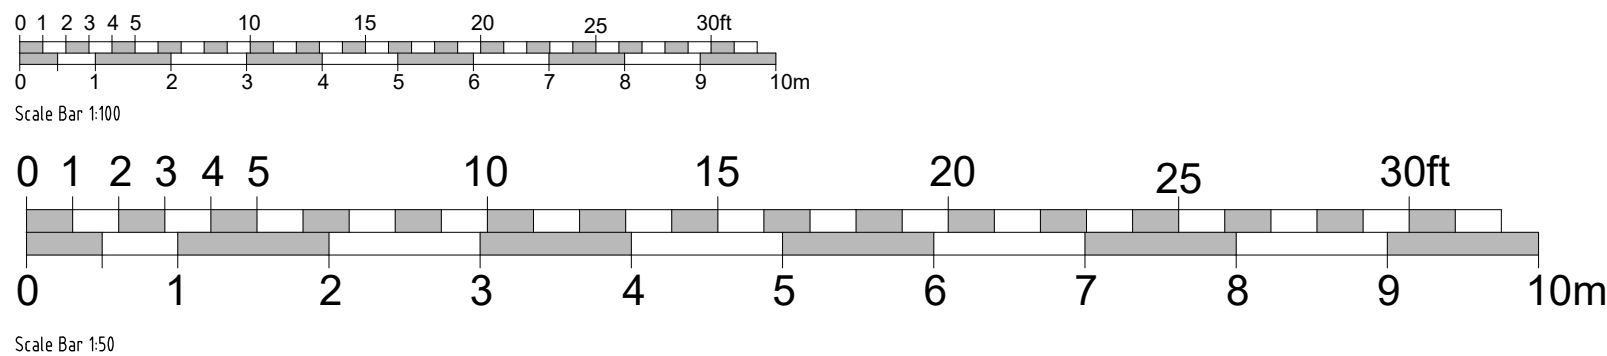

PLANNING SUBMISSION		
Rev	Description	Date
EXTENSIONS AND ALTERATIONS LOCATION		
Mr. and Mrs. R. Phillips 84, Roslyn Road, Woodley, Reading, Berkshire, RG5 3HS		
DRAWING TITLE		
GROUND FLOOR PLAN Inc. External Elevations As Existing and Proposed		
DAVID HOLTHAM Architect		DATE March 2025
SCALE Varies @ A1	DRWG. NO. 2025/2502	REVISION -