


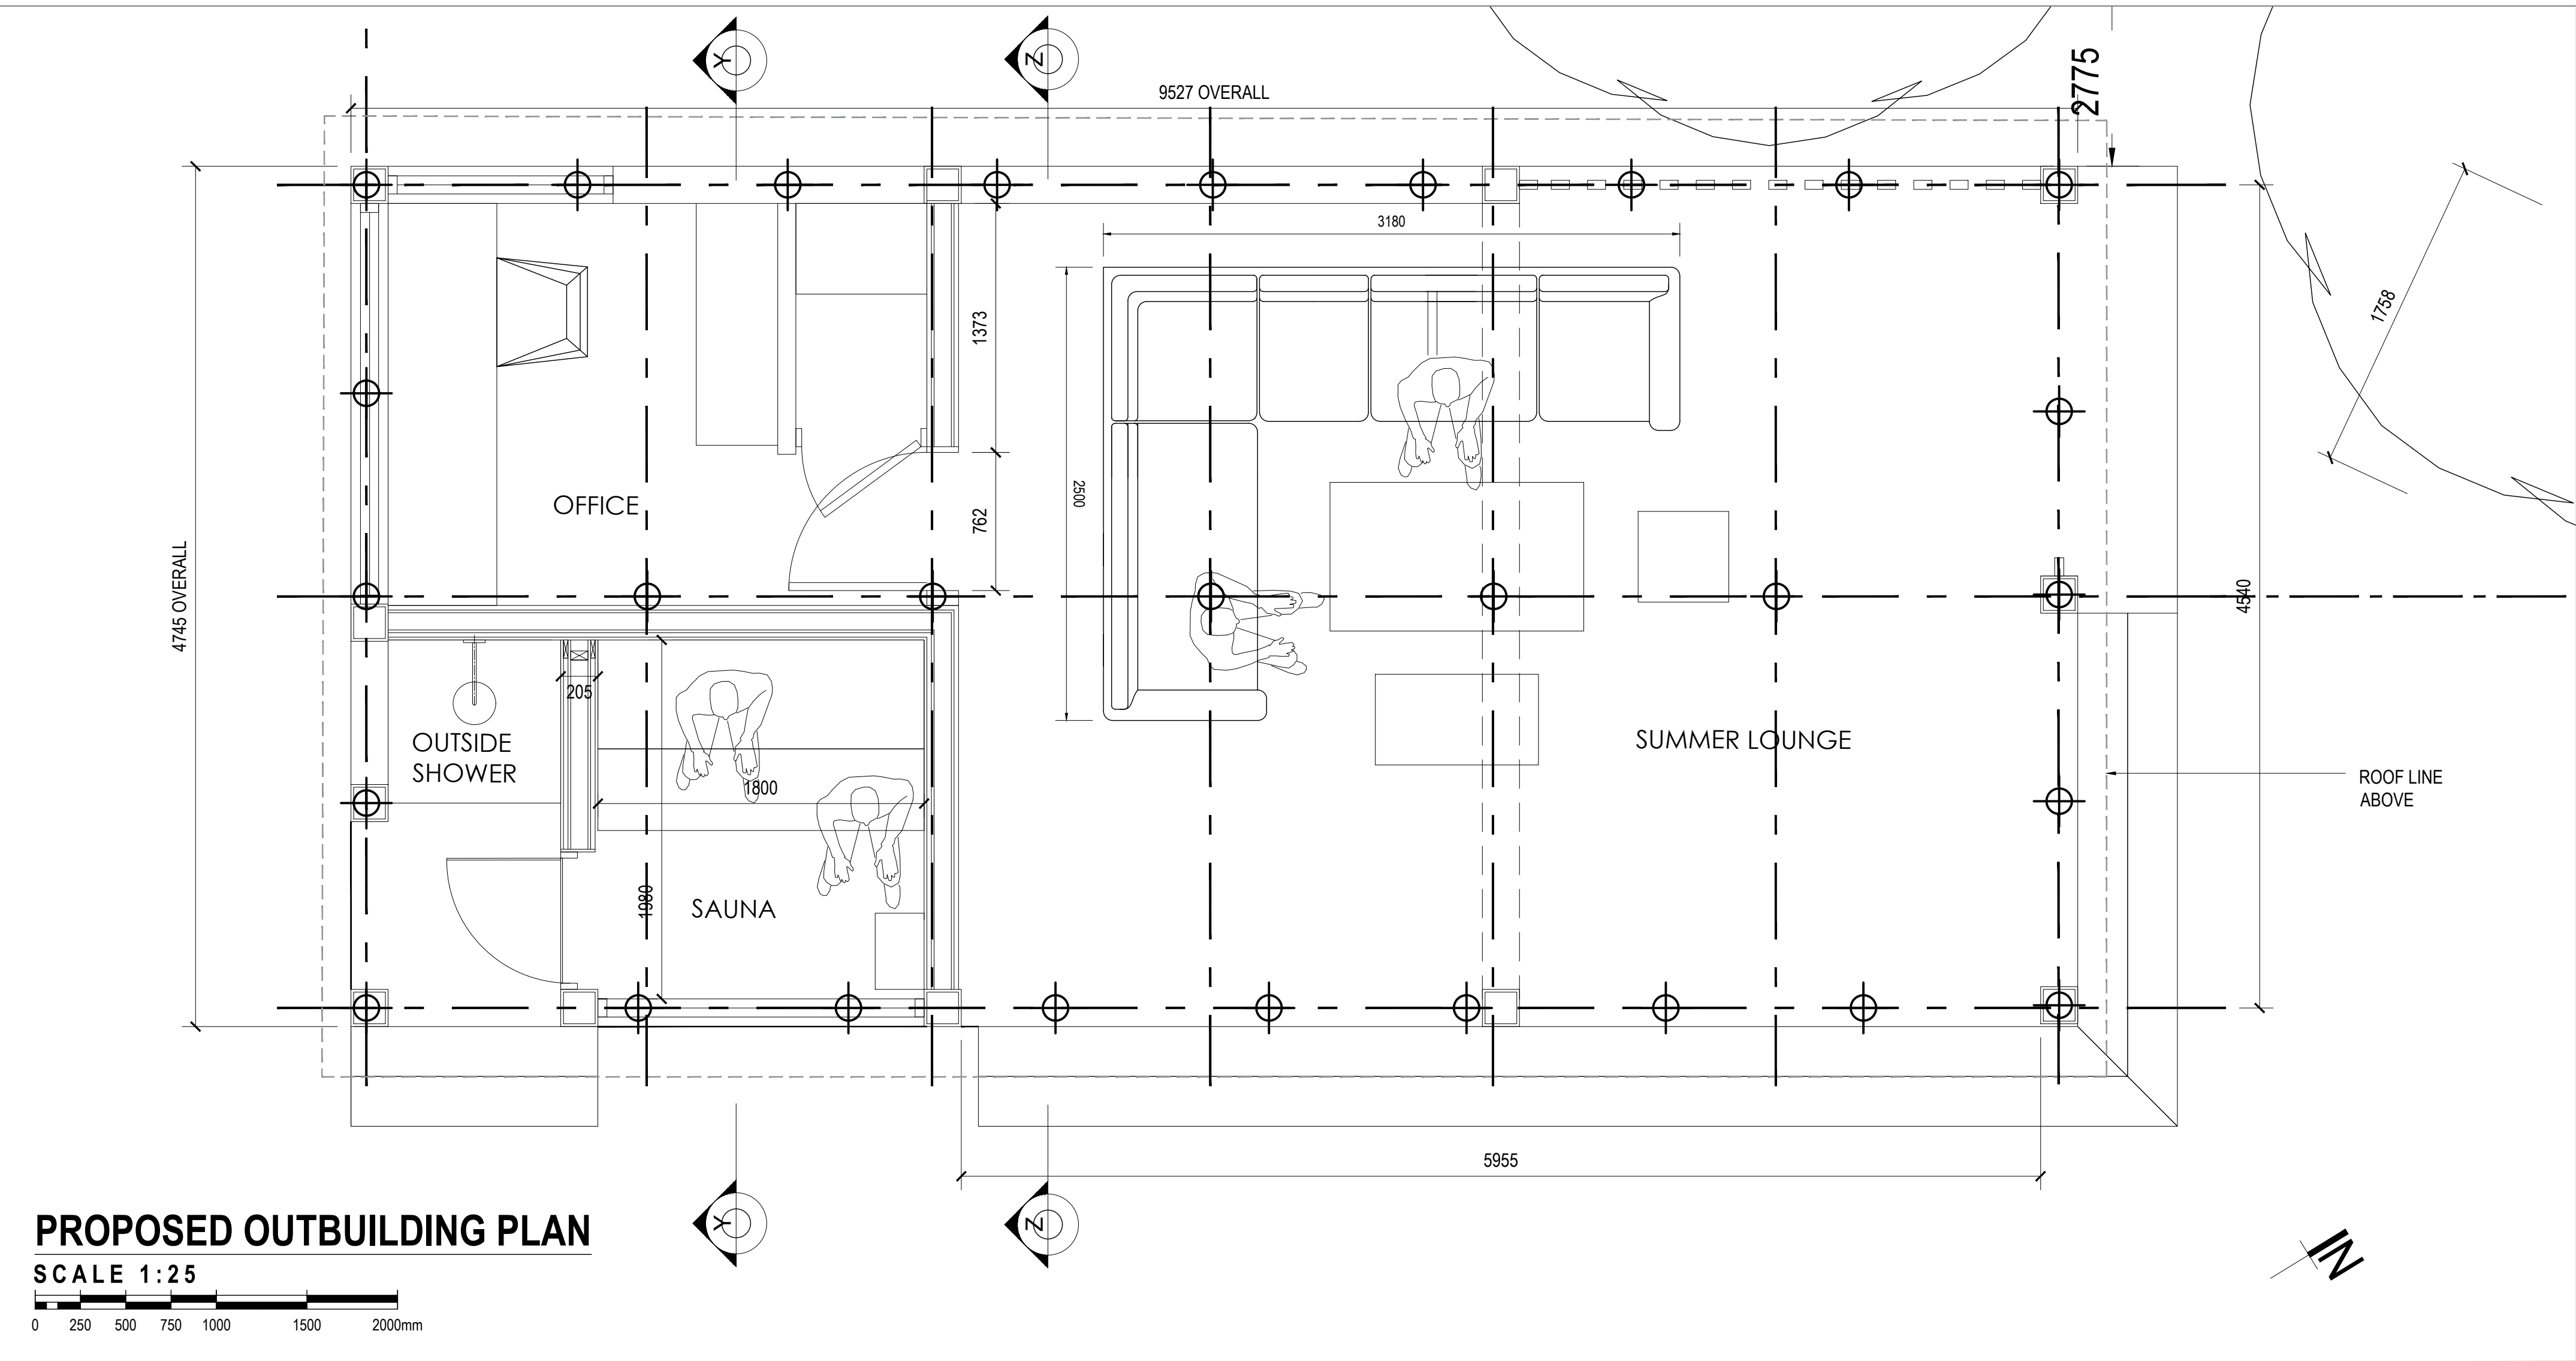


PROPOSED OUTBUILDING PLAN
SCALE 1:25

0 250 500 750 1000 1500 2000mm



PROPOSED OUTBUILDING LOCATION
SCALE 1:100

0 1000 2000 3000 5000 8000mm

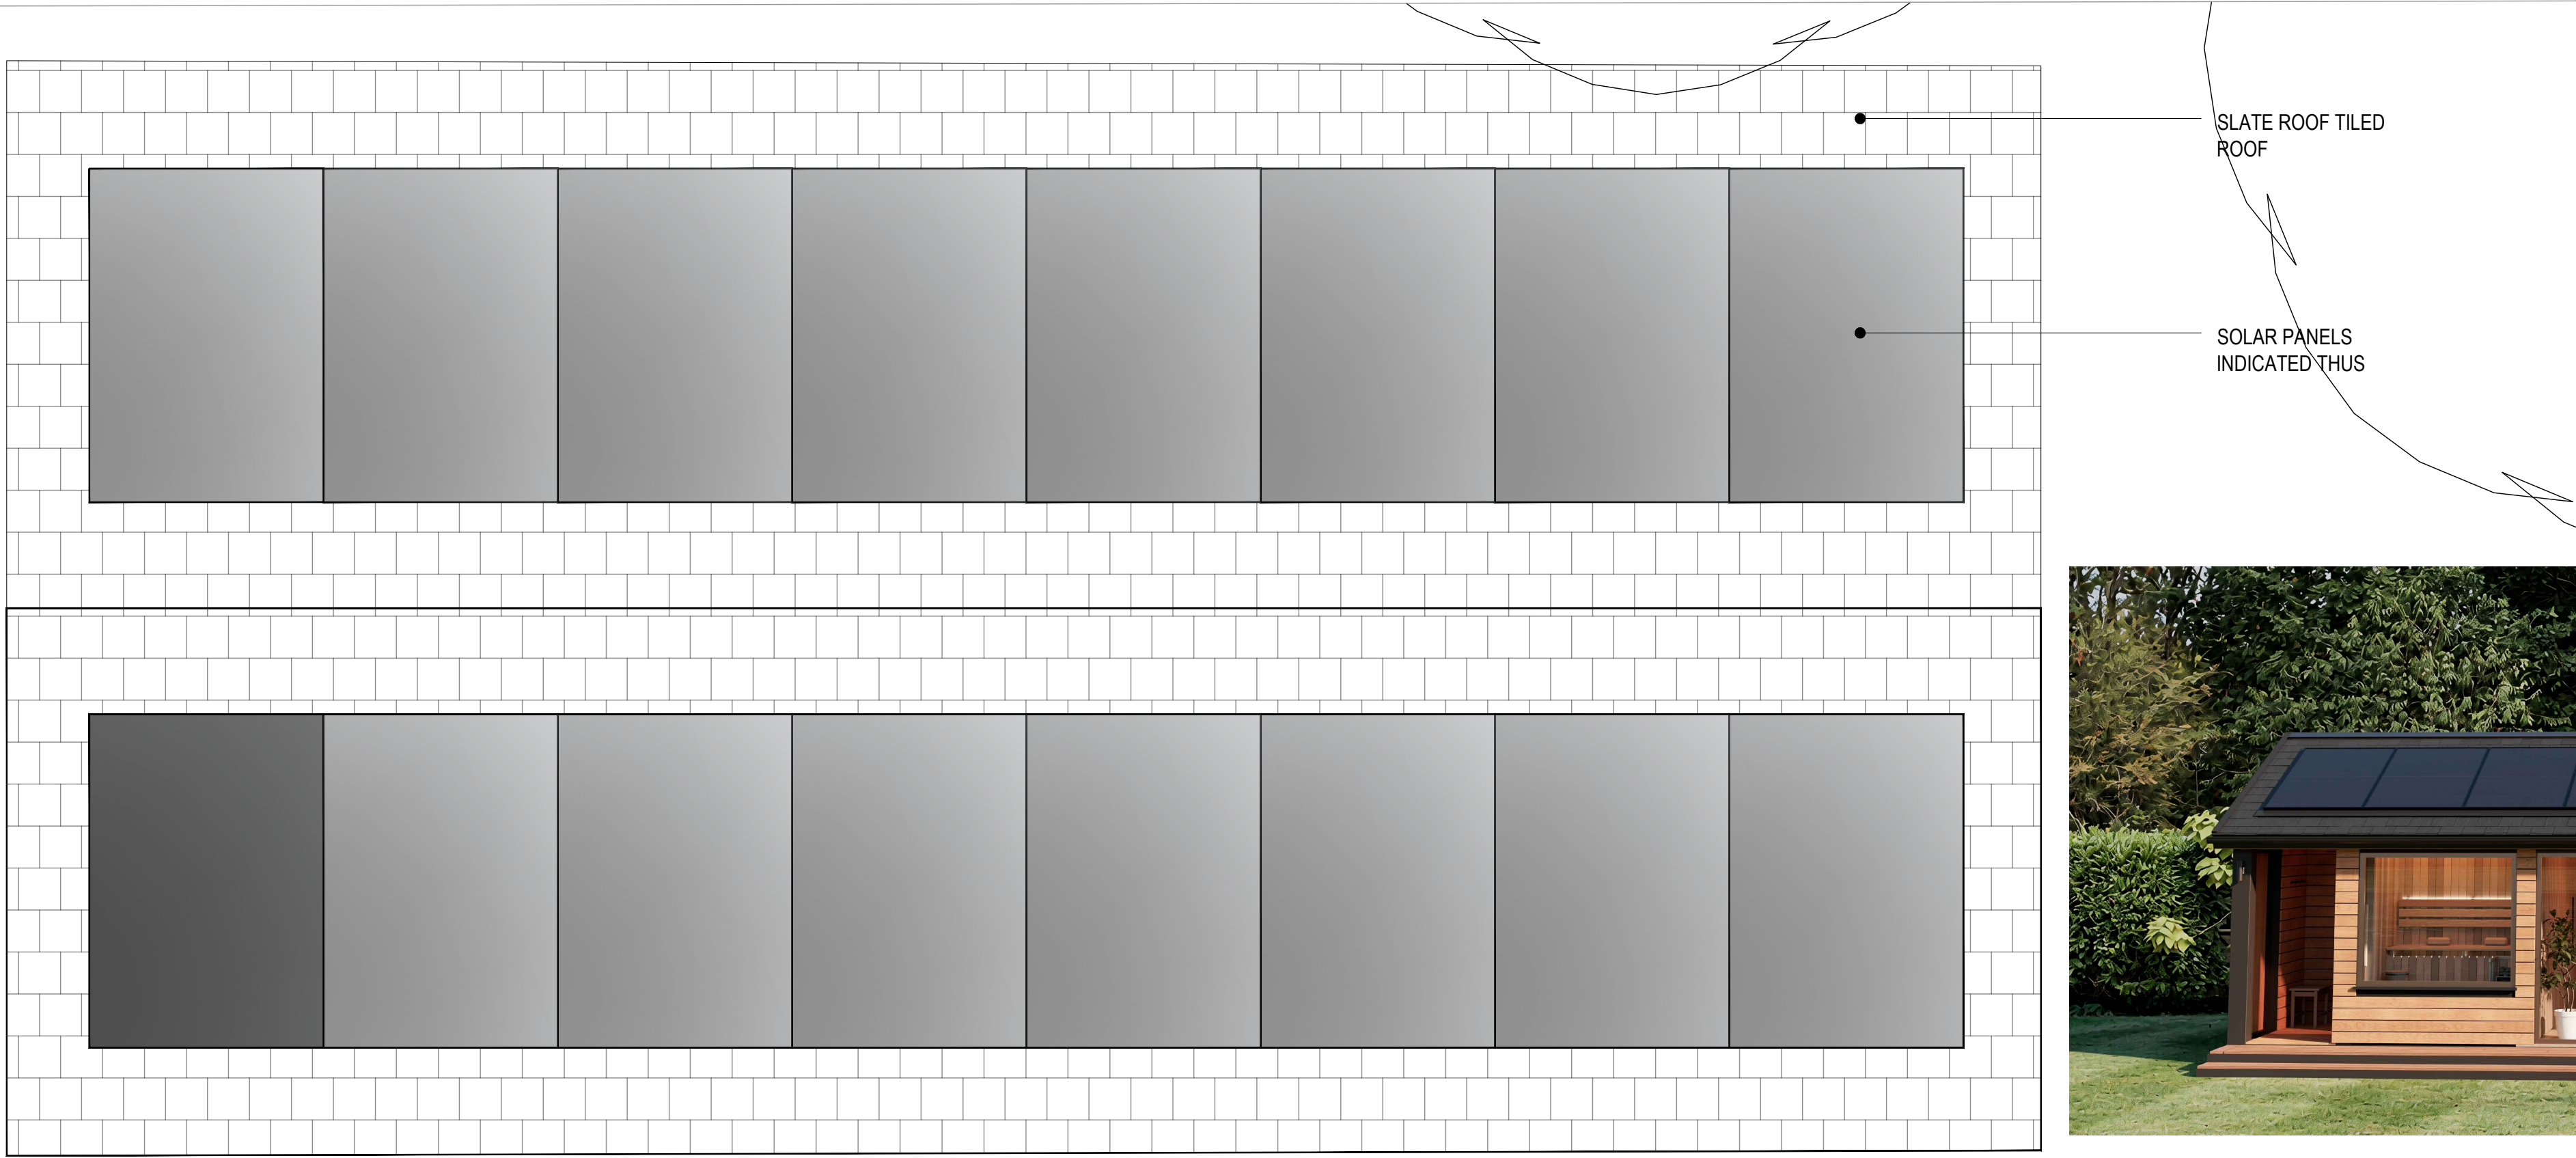


PROPOSED OUTBUILDING ROOF PLAN
SCALE 1:25

0 250 500 750 1000 1500 2000mm



PROPOSED VISUAL OF OUTBUILDING

WORK STAGE	PLANNING APPLICATION	
CLIENT	MR & MRS HINDMARSH	
PROJECT	1 GRANGE COTTAGES, BROADCOMMON ROAD HURST RG10 0RD	
SHEET TITLE	PROPOSED OUTBUILDING LOCATION, GA PLAN & ROOF PLAN	
SCALE	AS SHOWN AT A1	RM
SHEET NO:	J001957 A7_00	REVISION: -

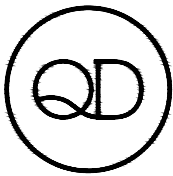

INTERIOR ARCHITECTURE
& DESIGN

QUADRANT DESIGN
OLD KILN YARD
WOKINGHAM

(+44)0118 9591 581
hello@quadrantdesign.co.uk
www.quadrantdesign.co.uk