



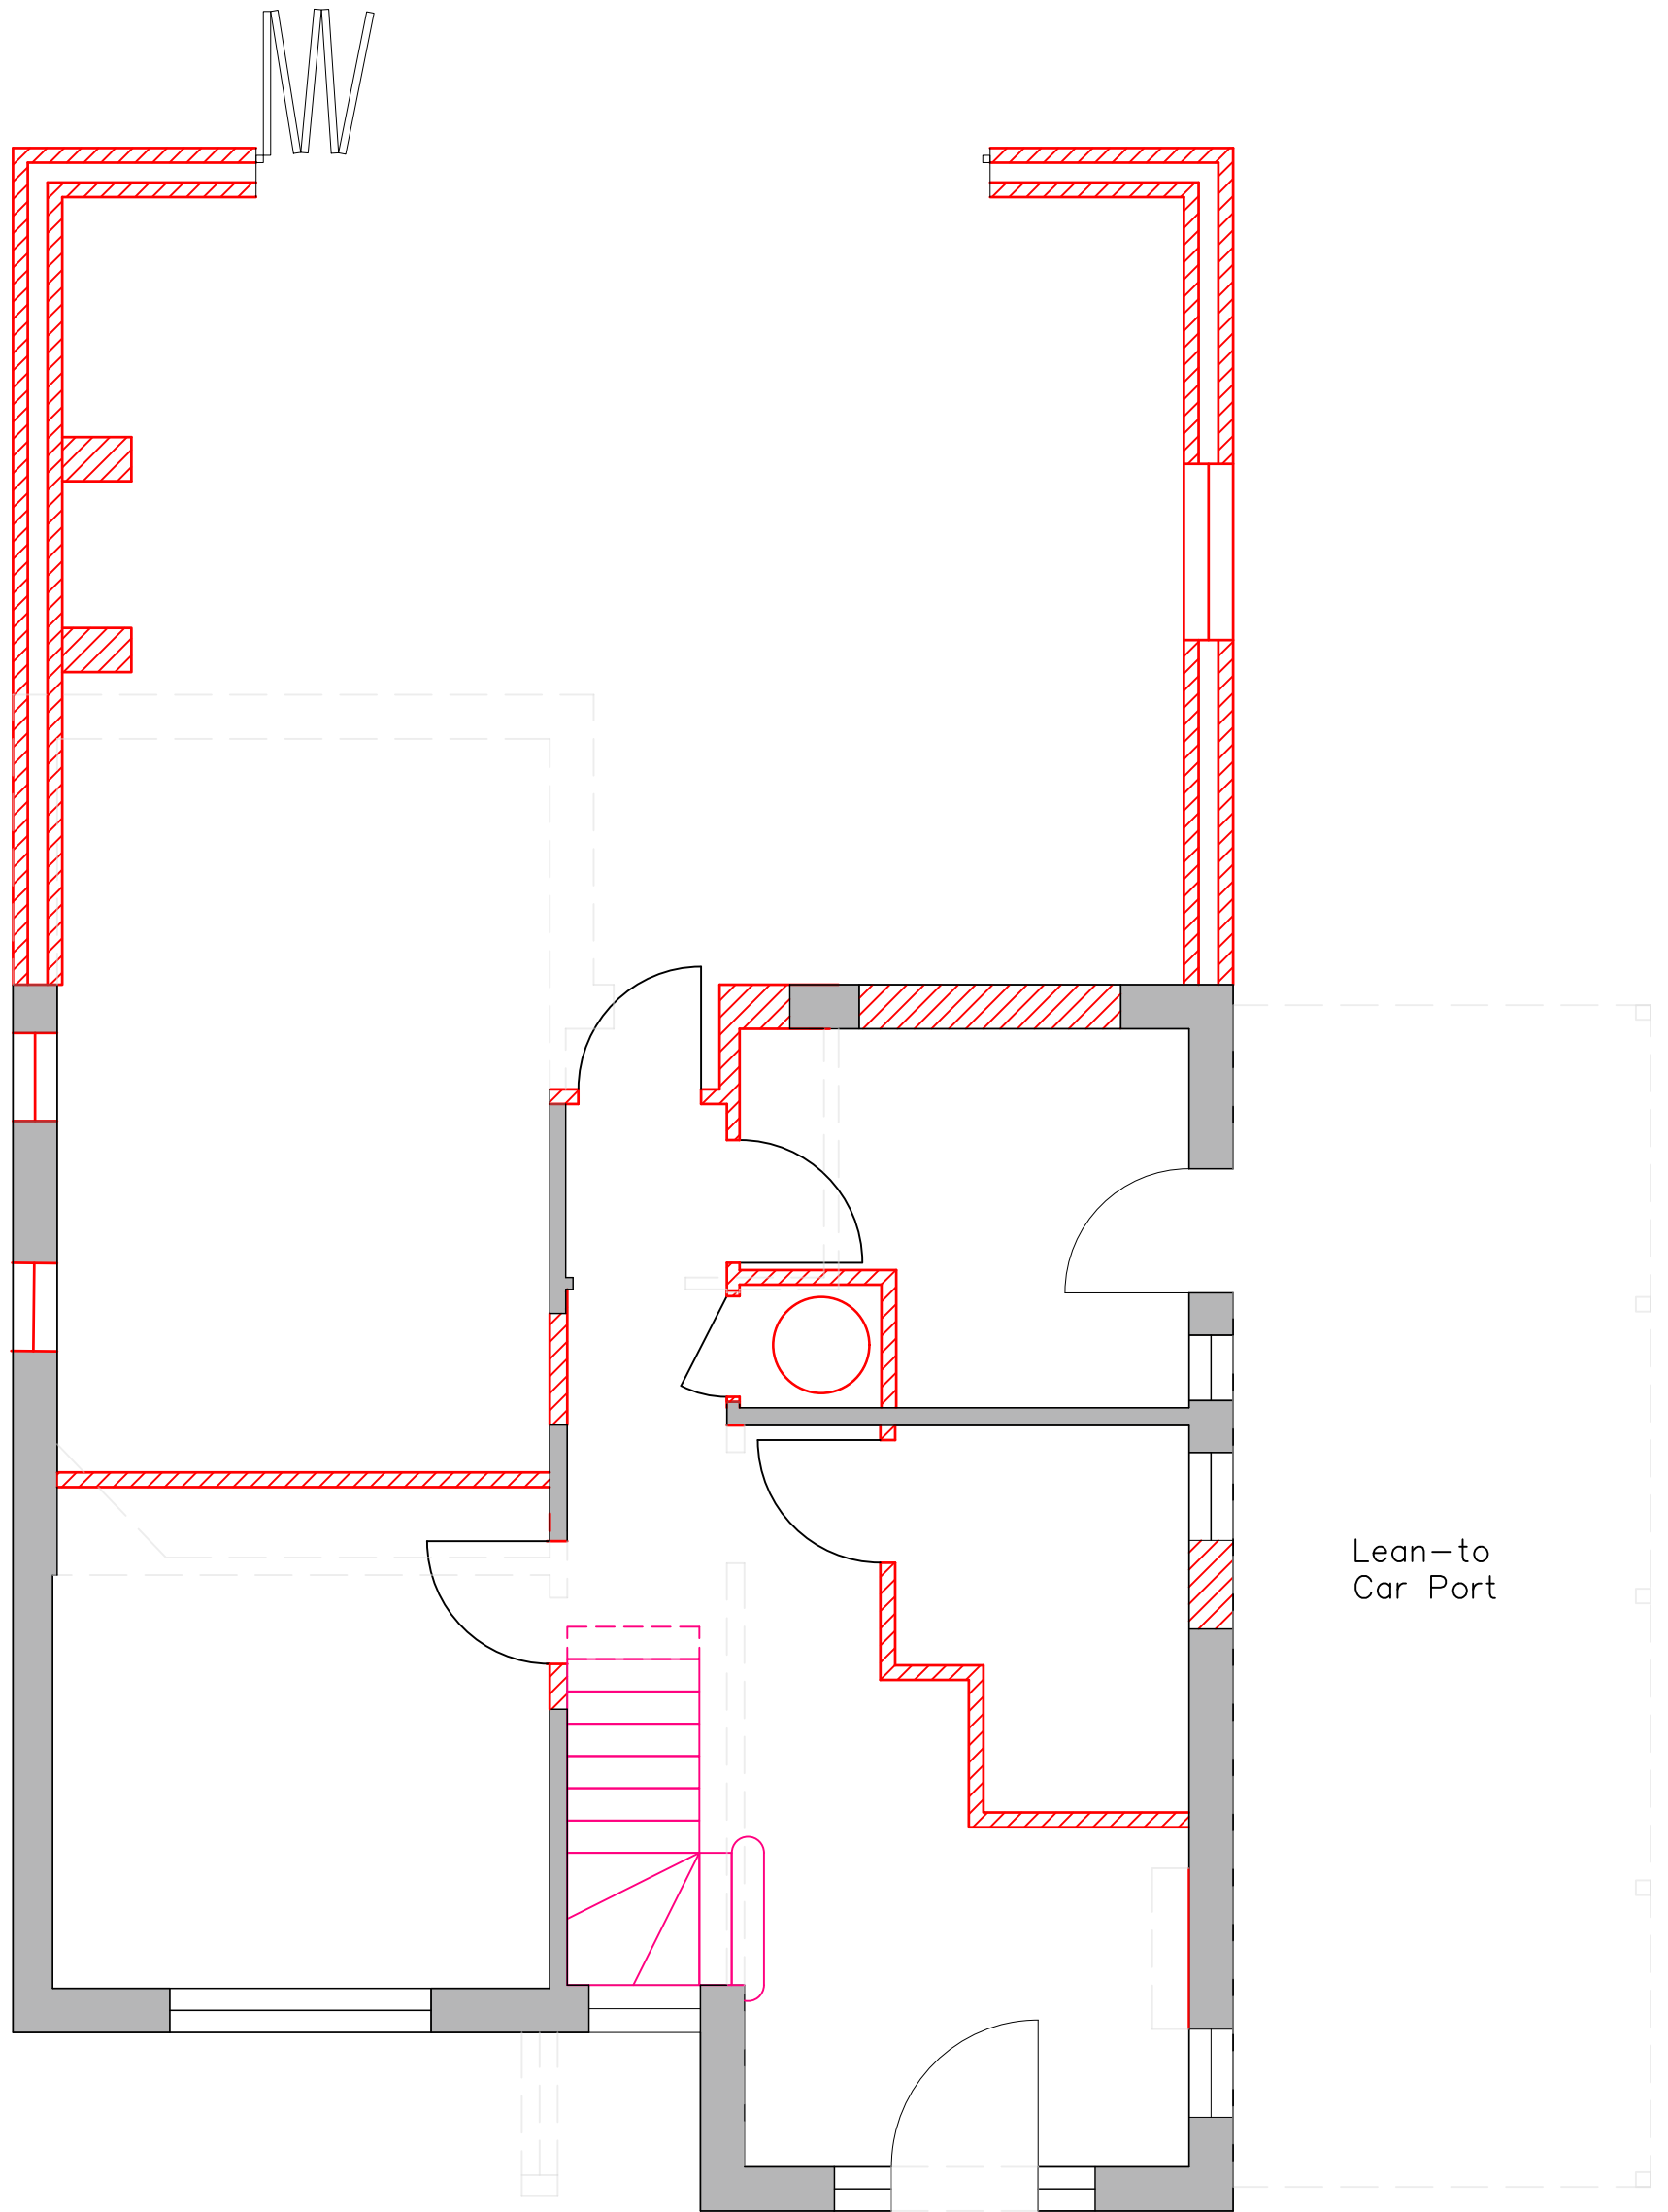

- Black with Grey Infill Depicts Existing Walls
- Grey Dashed Lines Depicts Walls to be Removed
- Red Lines with Red Hatch Depicts New Walls

 

SCALE 1:50 @ A3

DRG. NO. PP012	REV A	SCALE 1:50@A3	DATE DECEMBER 2025	DRAWN BY TRISH BARSON
DRG. TITLE PROPOSED DEMOLITION GROUND FLOOR PLAN		PROJECT ADDRESS 65 EVENDONS LANE, WOKINGHAM		



Trish Barson
Designs

Tel: 07947 919717
Email: trish@trishbarsondesigns.co.uk
Web: www.trishbarsondesigns.co.uk