


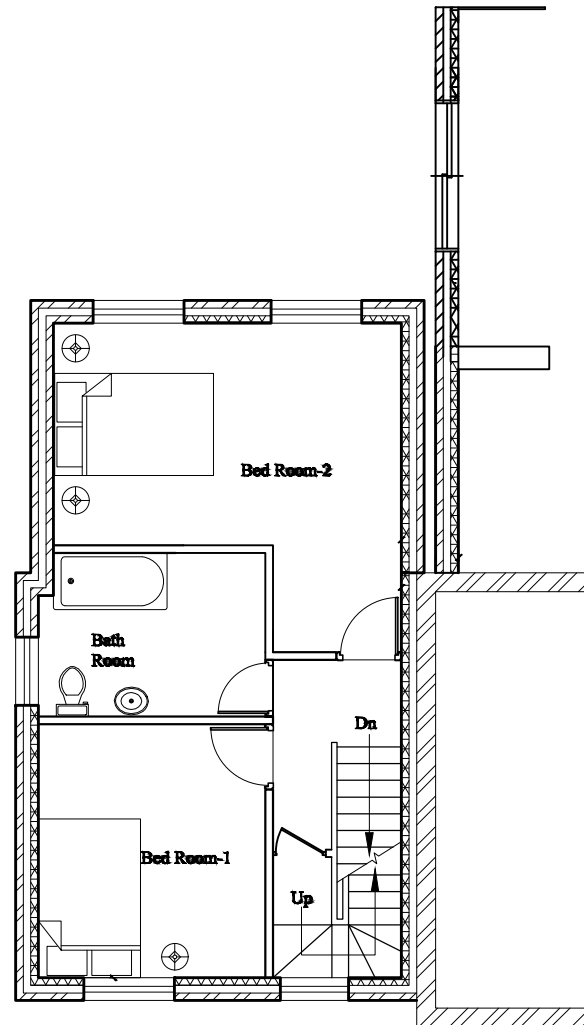

Existing Extension First Floor Plan

SCALE 1:100



Drawing Name: Existing Extension First Floor Plan
Drawing NO. 5
Scale- 1:100