

KEY:

T

TOURING CARAVAN


M

MOBILE HOME ON RAFT

A

DETACHED DAY ROOM

INDICATES WHOLESTONE PARKING SPACES

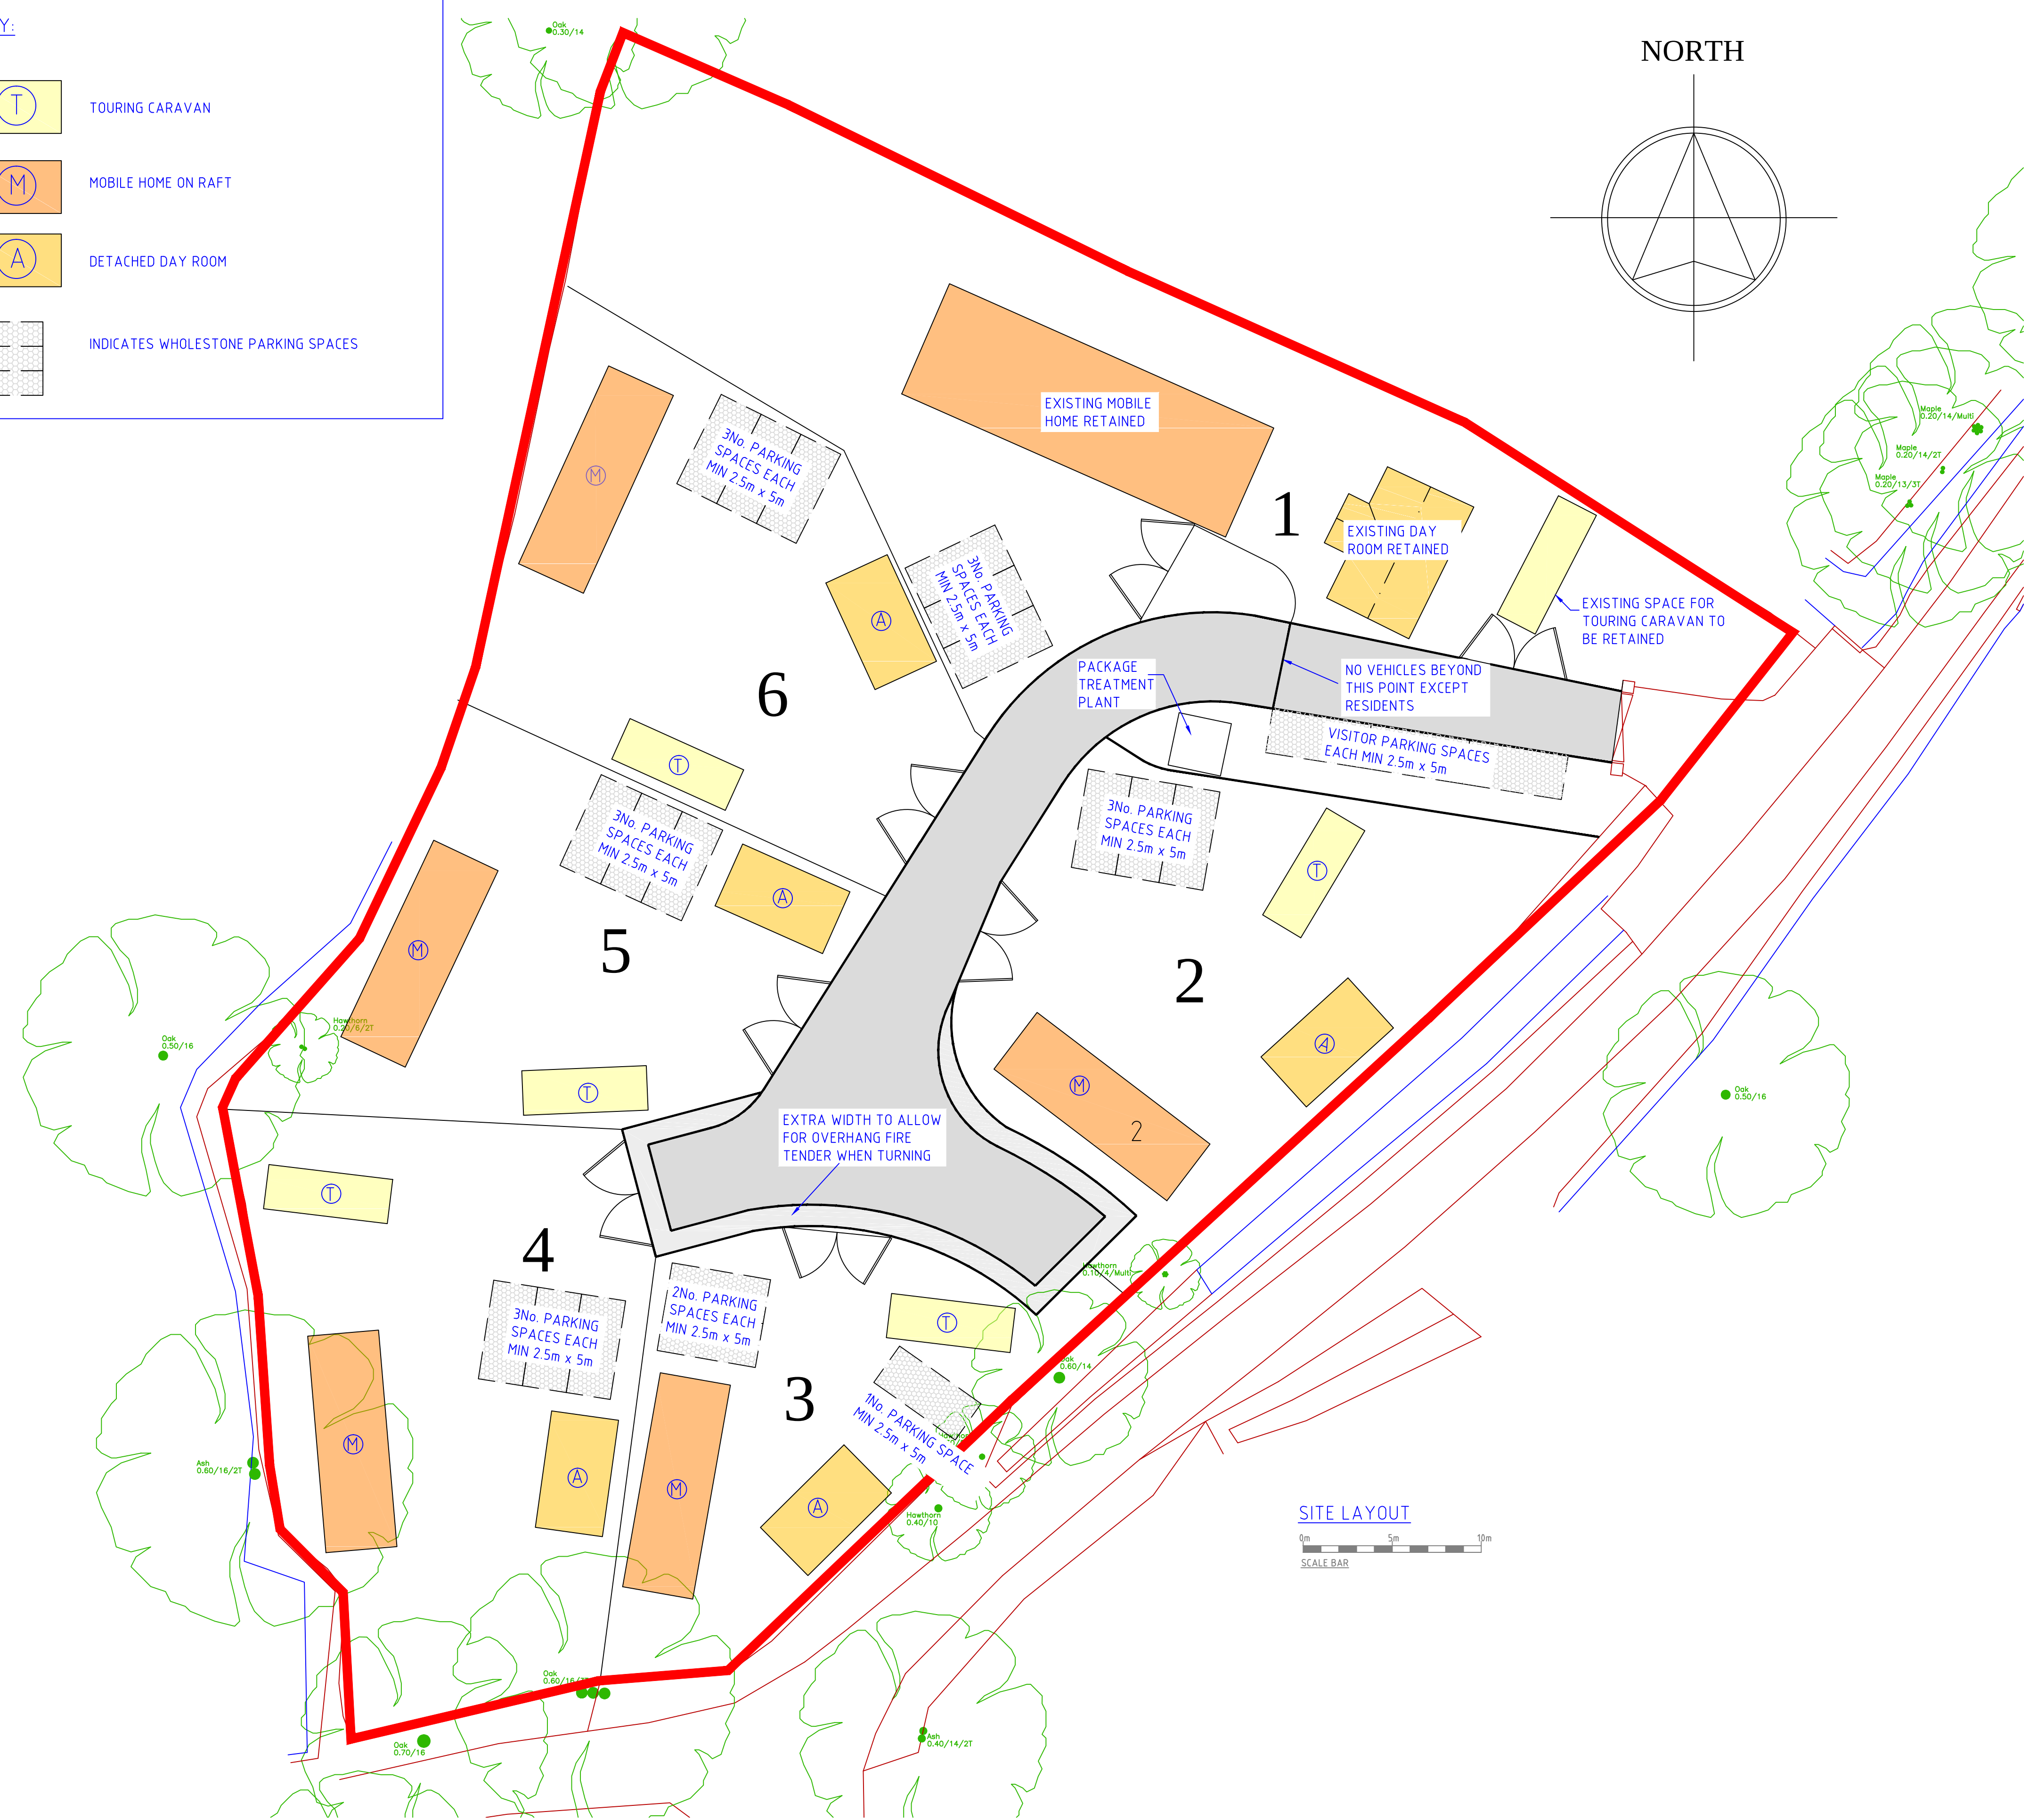

SITE LAYOUT

0m 5m 10m

SCALE BAR

- NOTES
1. VERIFY SCALE OF PRINT AGAINST SCALE BAR. DO NOT SCALE FOR CONSTRUCTION PURPOSES.
 2. ALL DIMENSIONS ARE IN MILLIMETRES UNLESS OTHERWISE NOTED. THE CONTRACTOR IS TO CHECK THAT ALL DIMENSIONS ARE IN ACCORDANCE WITH CURRENT ARCHITECT'S DRAWING BEFORE COMMENCING WORK OR ORDERING ANY MATERIALS.
 3. THIS DRAWING TO BE READ IN CONJUNCTION WITH ALL OTHER RELEVANT DRAWINGS AND SPECIFICATIONS.
 4. ANY DISCREPANCIES FOUND ON THIS DRAWING OR ANY OTHER RELEVANT INFORMATION ARE TO BE BROUGHT TO THE ATTENTION OF THE ENGINEER AS SOON AS THEY ARE DISCOVERED.
 5. ALL CONSTRUCTION TO BE TO RELEVANT BRITISH STANDARDS, NHBC STANDARDS AND IN ACCORDANCE WITH CURRENT BUILDING REGULATIONS.

FOR PLANNING

D	30/10/24	CC	MINOR SITE LAYOUT ALTERATIONS
C	OCTOBER 2024	CC	ROAD LAYOUT AMENDED TO SUIT ON SITE LORRY MANOEUVREING AS REQUESTED BY COUNCIL. NOTE RE PARKING SPACES ADDED.
B	03/07/24	CS	TREATMENT PLANT MOVED
A	31/05/24	CC	SLIGHT AMENDMENTS TO KEY

Client			
MR GILES			
Project			
WIND IN THE WILLOWS, ISLANDSTONE LANE, HURST			
Section			
SITE PLAN			
Designed	GSC	Drawn	CS
Checked	GSC	Rev	D
Date	MAY 24	Scale at A1	1:200 @ A1
Drawing No	16698-102		

PRIOR ASSOCIATES
Consulting Engineers

1st Floor Offices
S.T.R.F.C.
Julius Martin Lane
Soham
Ely
Cams. CB7 5EQ
Tel: 01353 722330
email: mail@prior-associates.co.uk web site: www.prior-associates.co.uk