





PROPOSED FRONT ELEVATION
scale 1-100

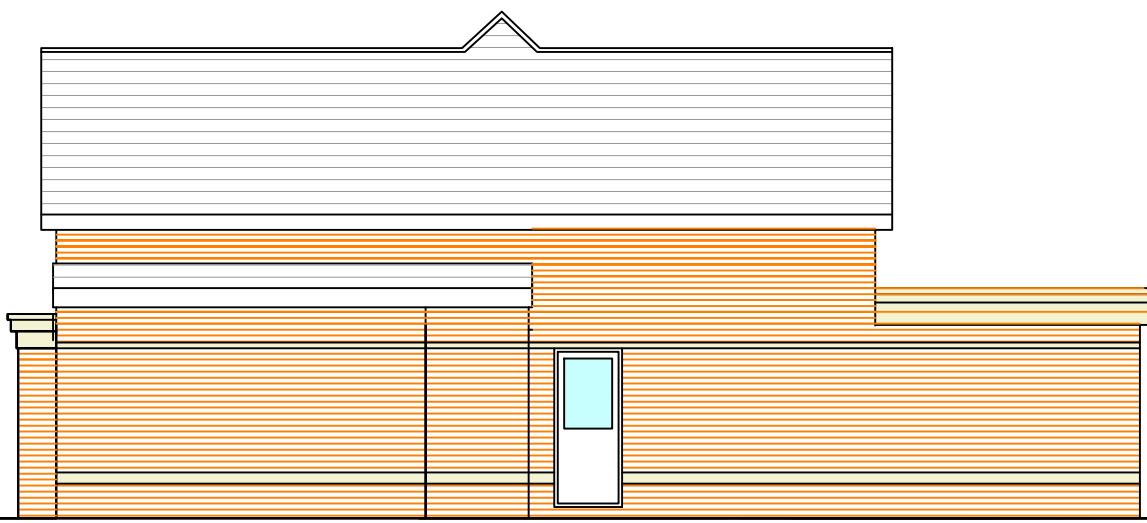


PROPOSED SIDE ELEVATION
scale 1-100




PROPOSED REAR ELEVATION
scale 1-100

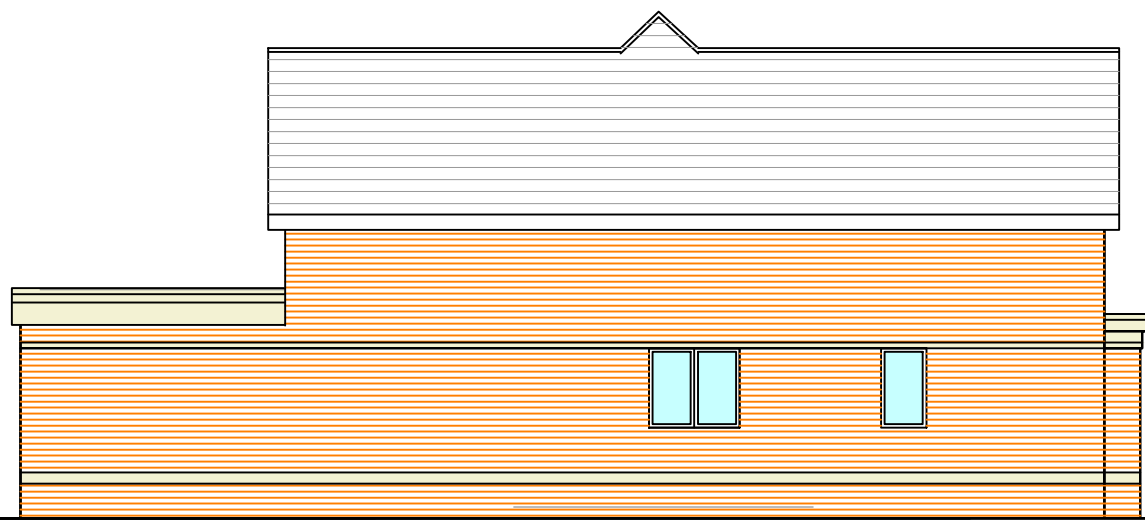


PROPOSED SIDE ELEVATION
scale 1-100

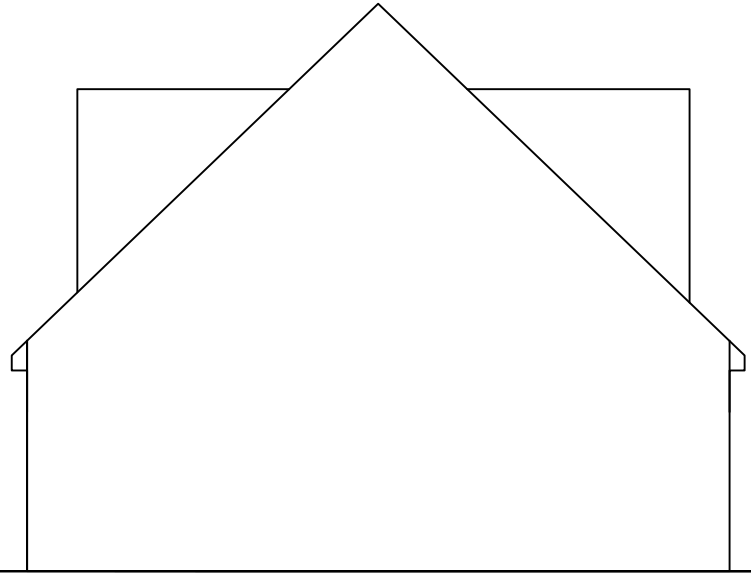


red dashed line
indicates
previously
approved profile

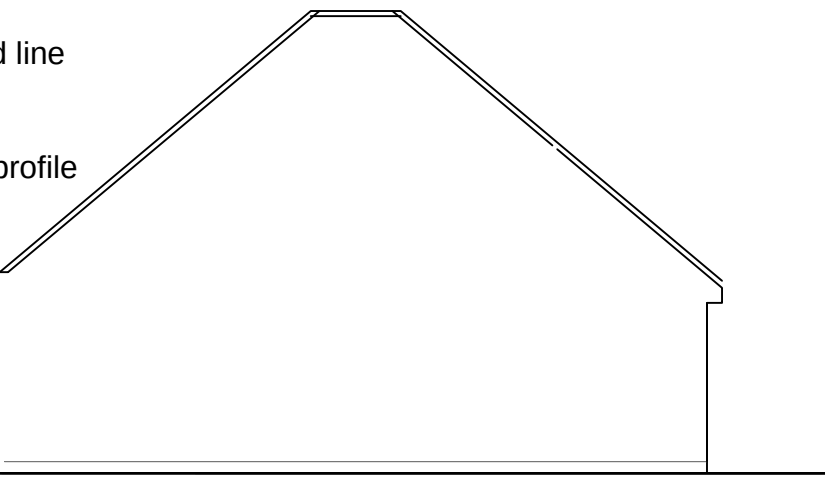


INDICATIVE STREET SCENE 1-100

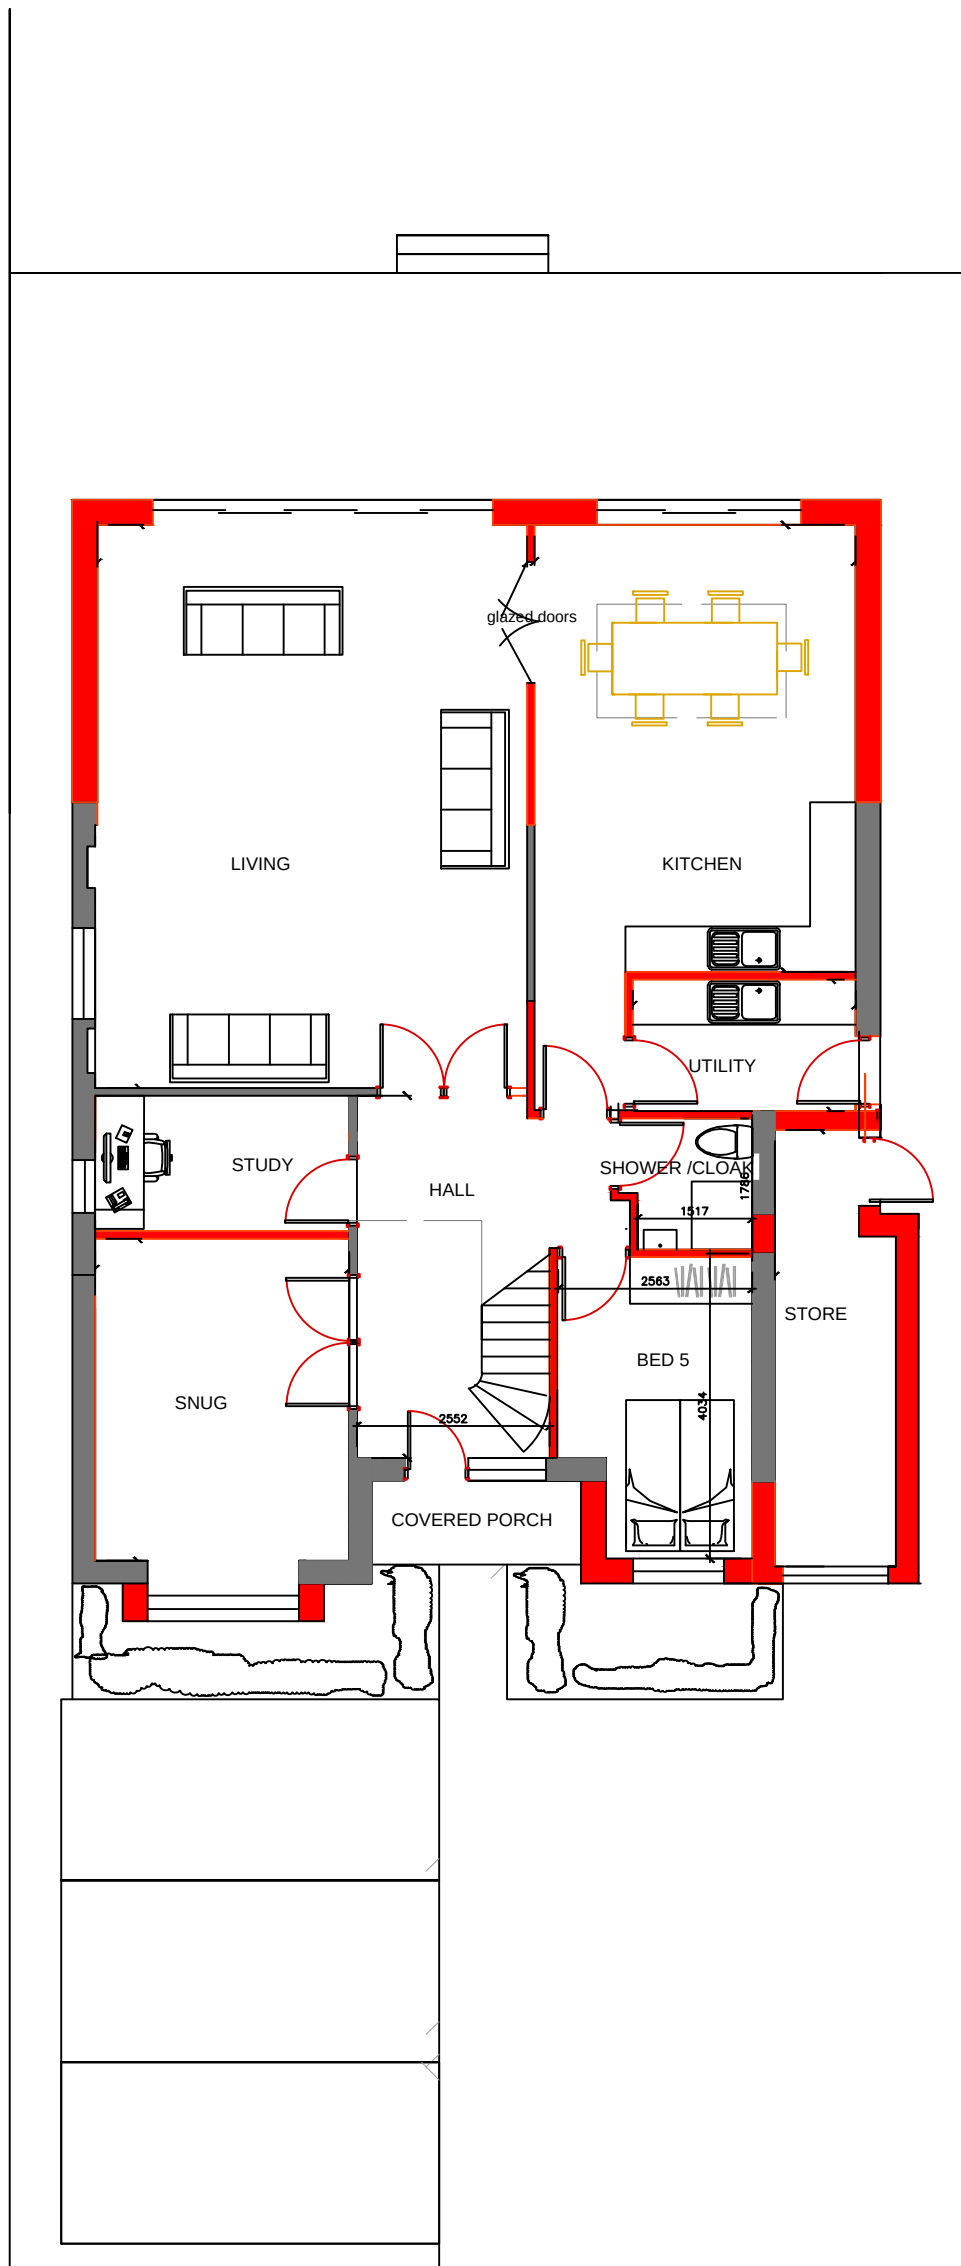


PROPOSED GROUND FLOOR PLAN
scale 1-100

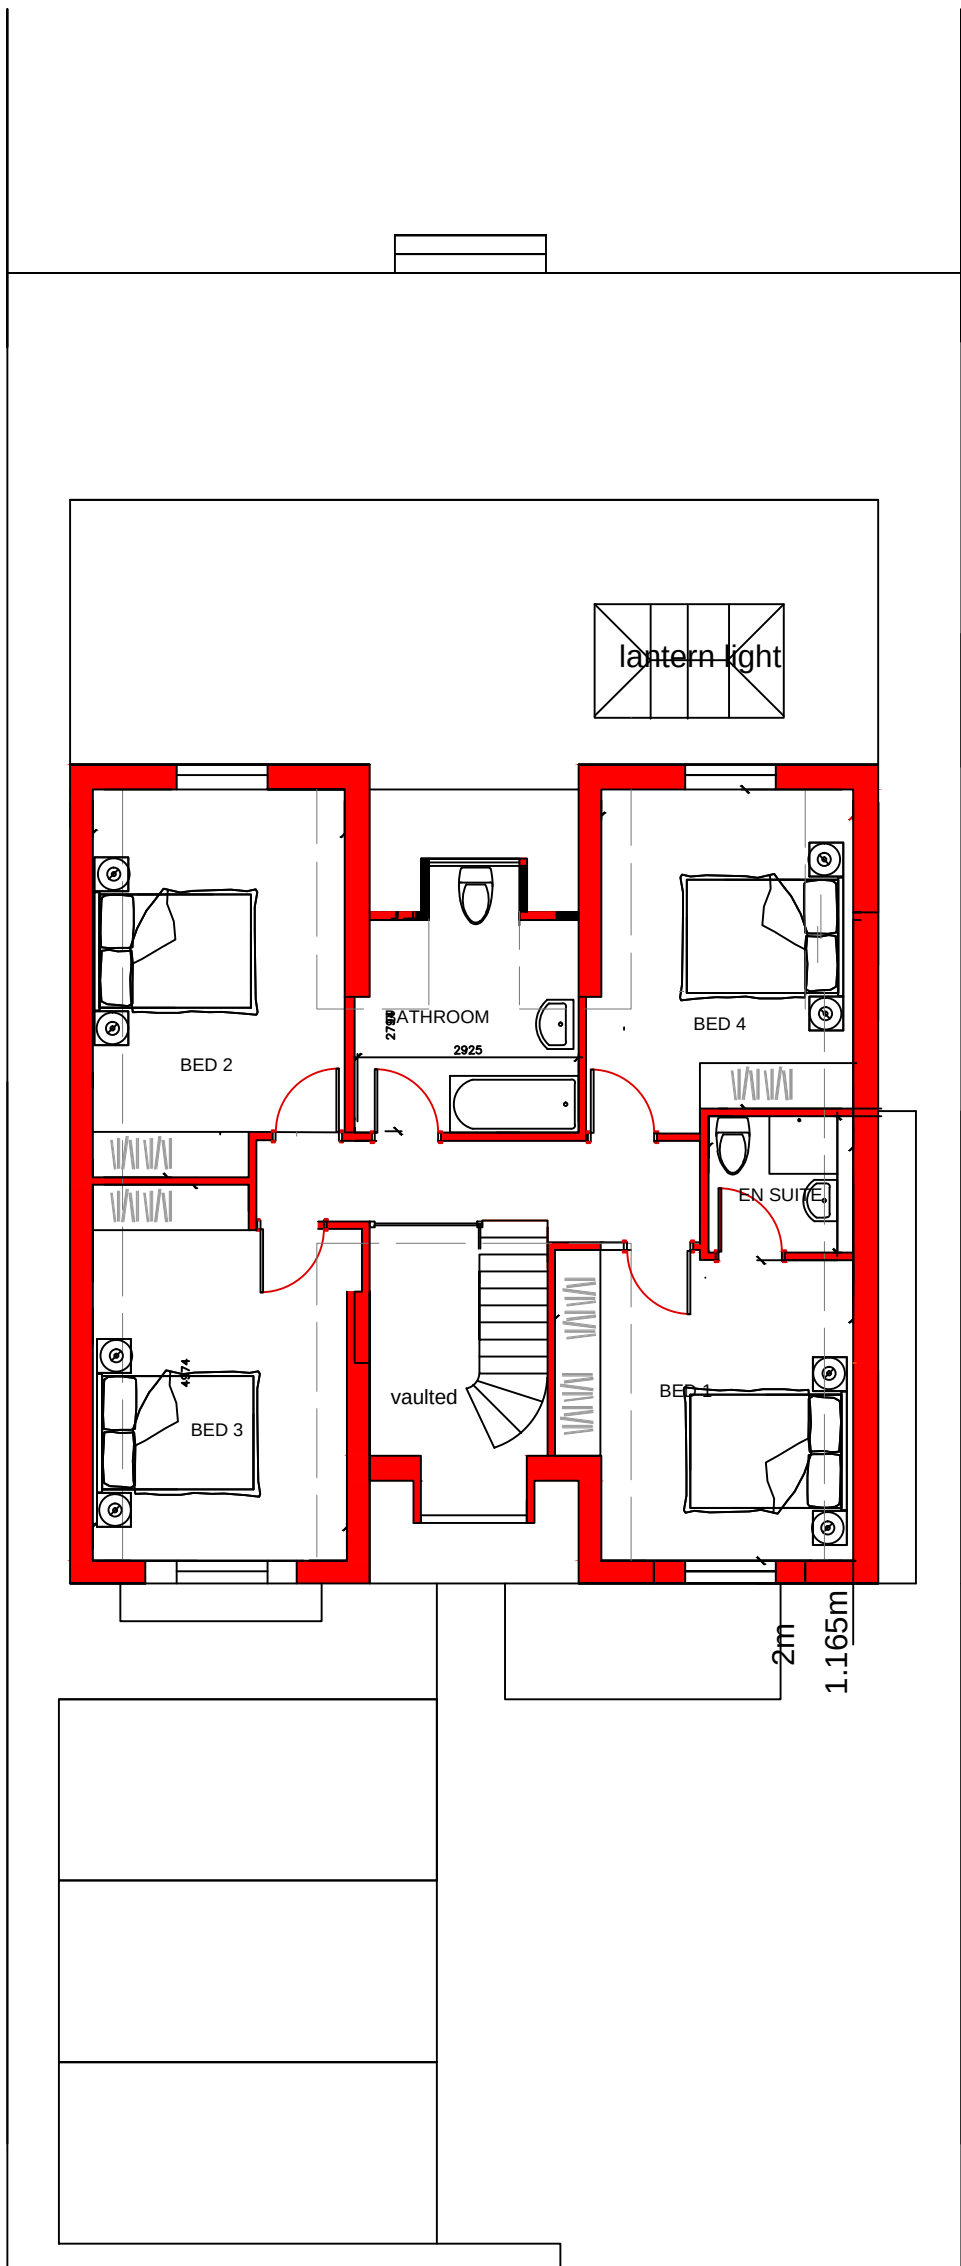

PROPOSED FIRST FLOOR PLAN
scale 1-100

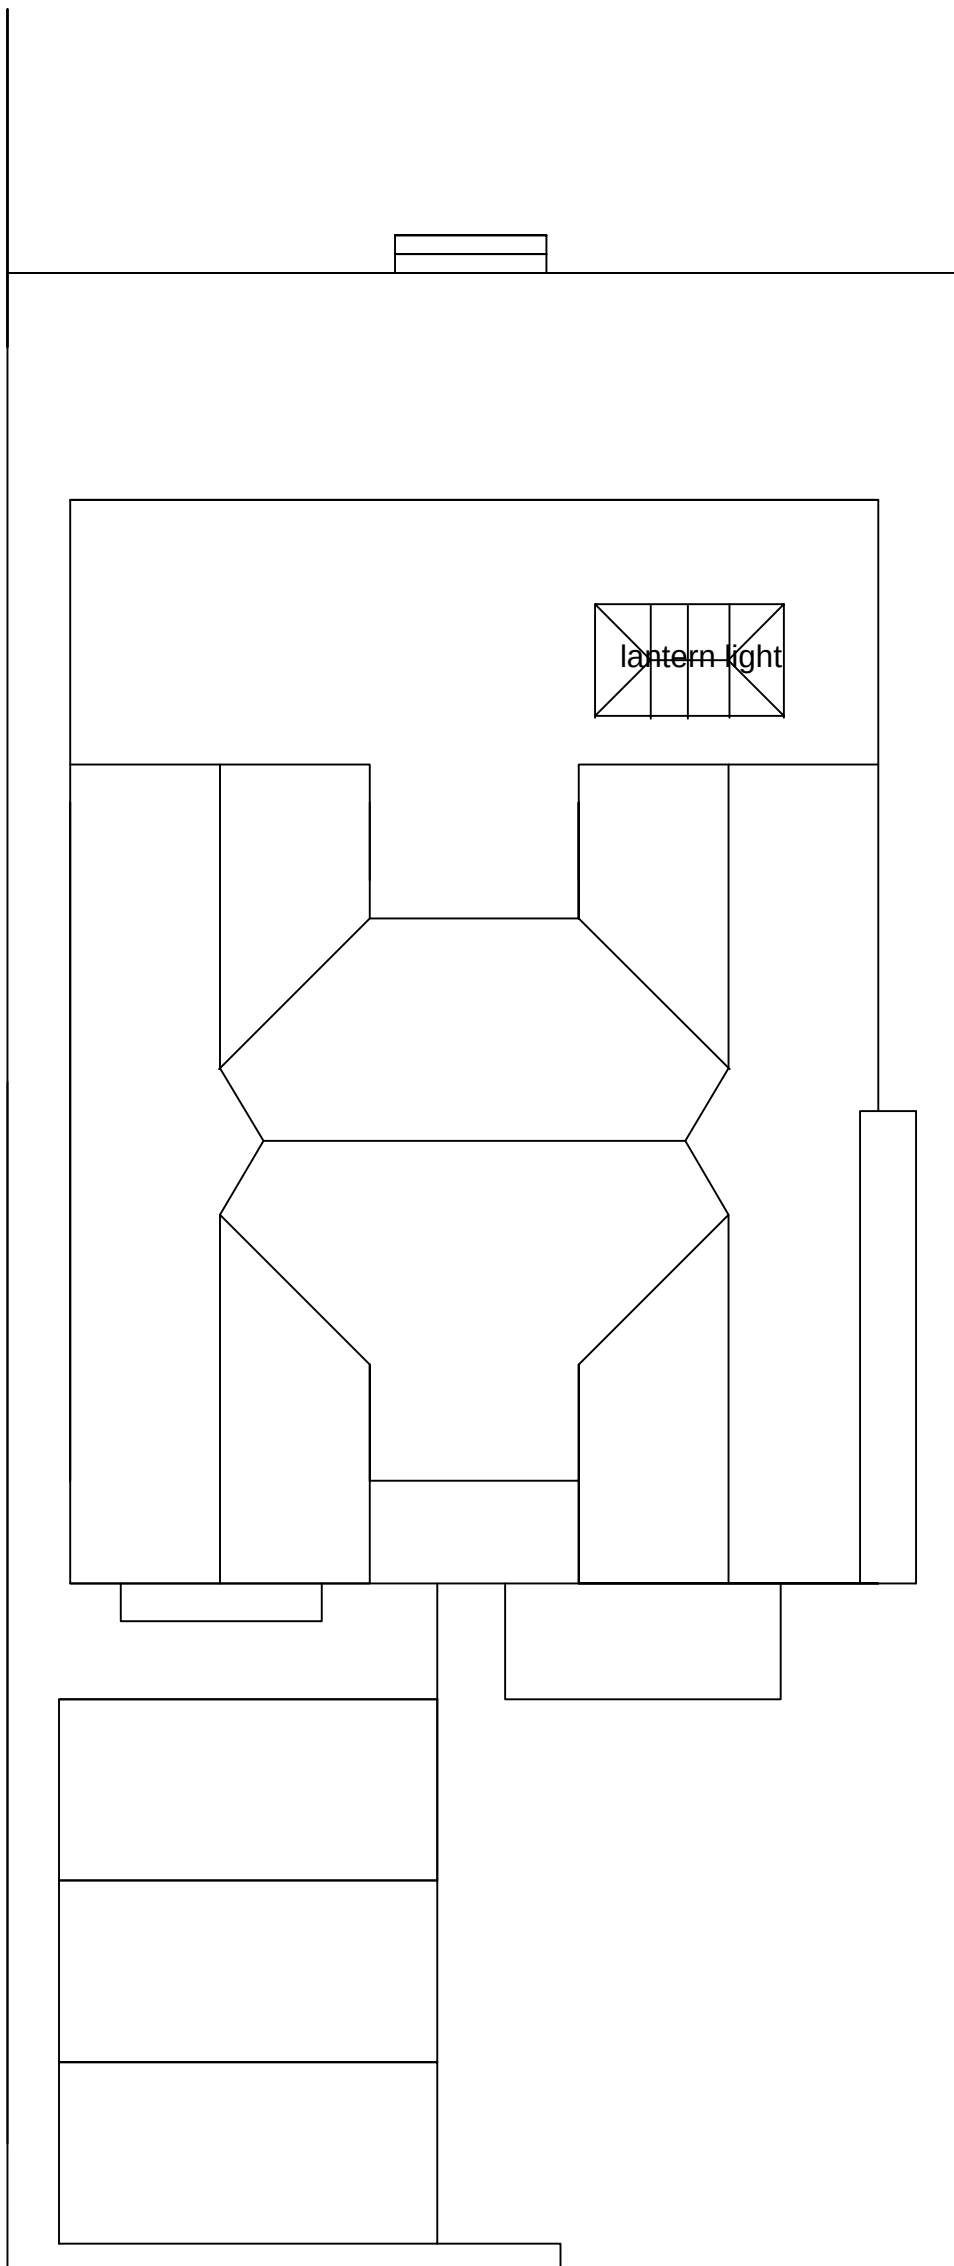

PROPOSED ROOF PLAN
scale 1-100

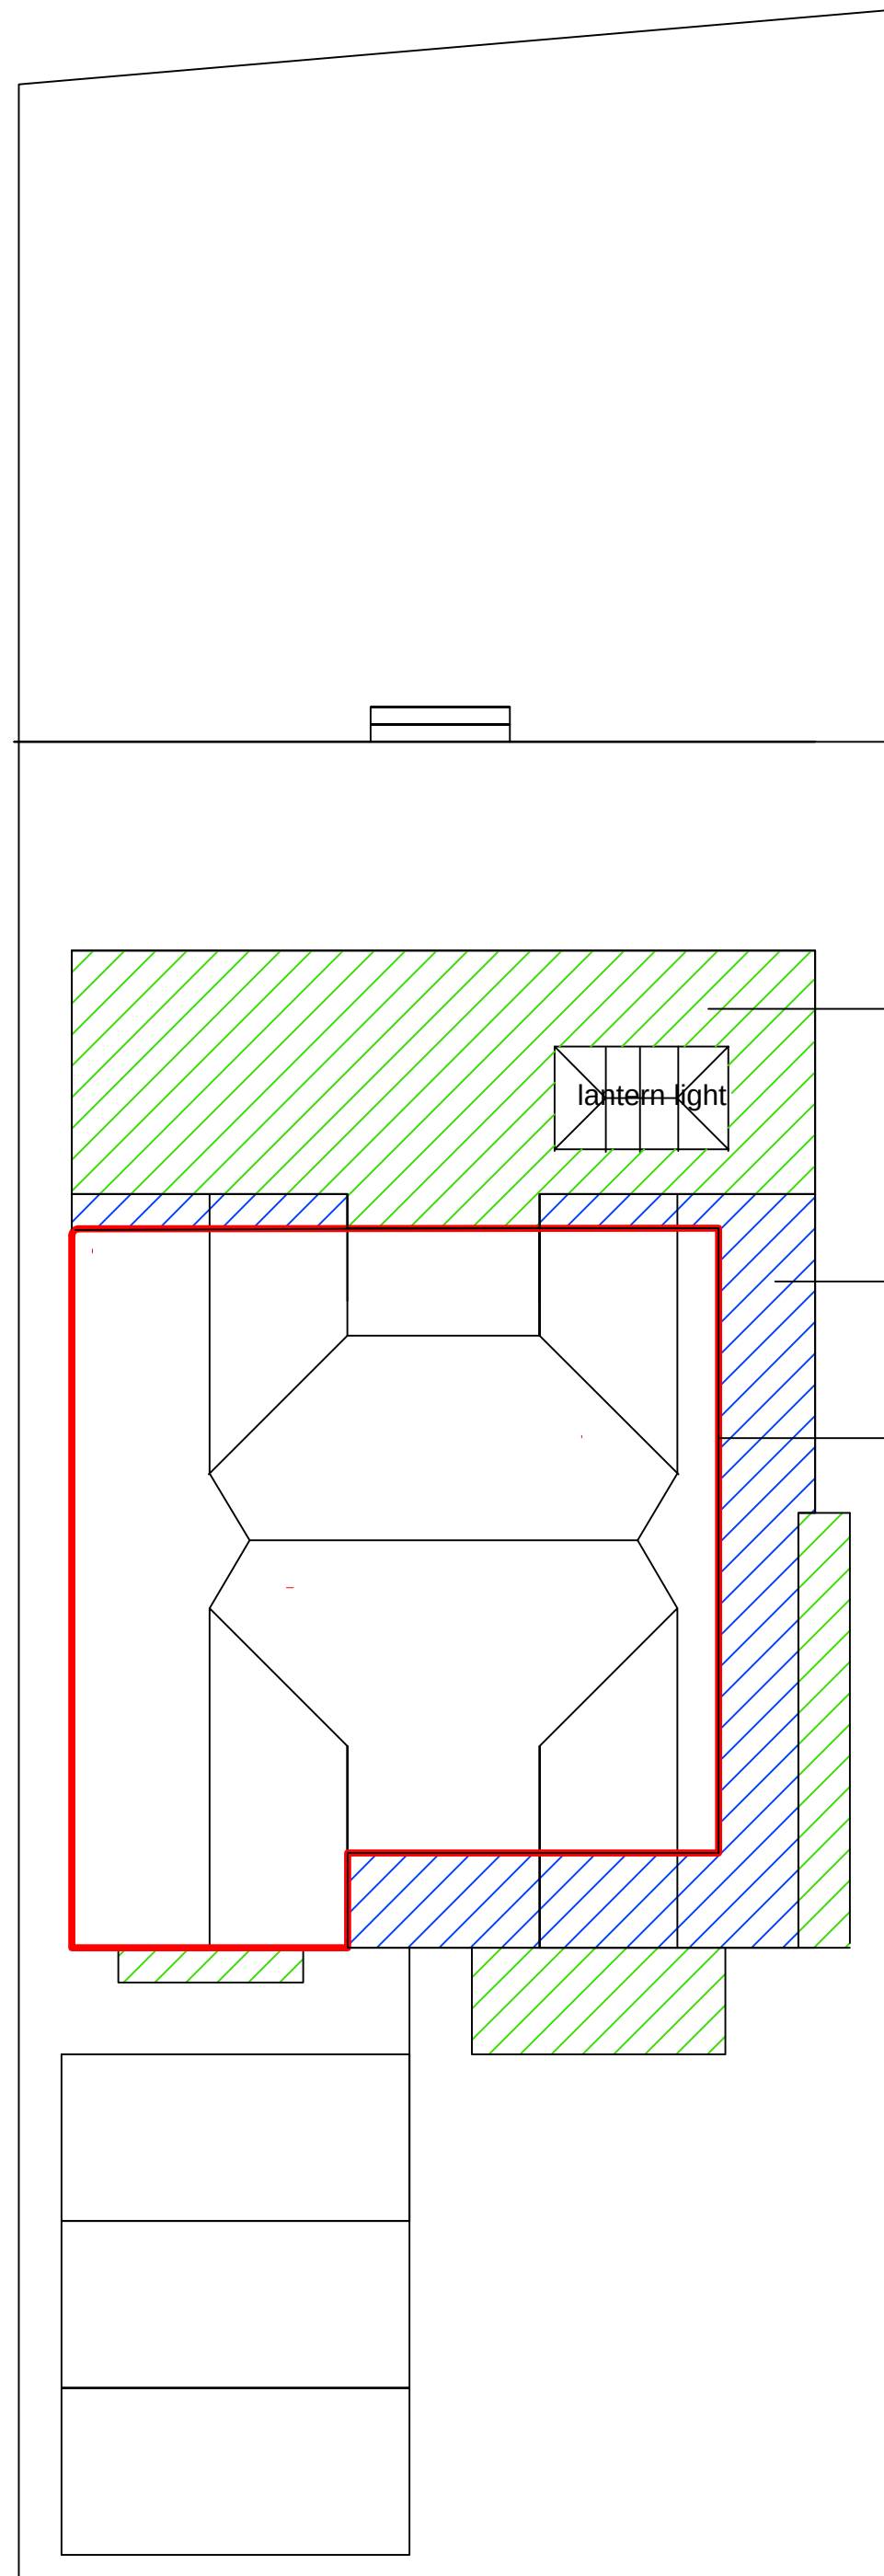

green hatch indicates new single storey works
out of foot print of existing dwelling .

blue hatch indicates new two storey works
out of foot print of existing dwelling .

red line indicates foot print of existing
bungalow

Design Ltd and shall not be copied without prior
written consent.
All dimensions to be checked on site and any
discrepancies to be reported before work
commences.

Notes:

Rev Comment By Date



GROOM DESIGN LTD

27 Lambridge Wood Road
Henley on Thames RG9 3BP

Mobile: 07881952315
Email: mhg@groomdesign.co.uk

Client:

Mrs Iesha Faisal

Job Title:

13 Wroxham Road
Woodley
RG5 3AX

Drawing Title:

Proposed Plans , Elevations,
Site Plan , Street Scene and
CGI image

Status:

PLANNING

Date Drawn:

Drawn By:

Scale:

MHG

1-100

Job No:

Drq No:

Rev:

8050

2

A