


SCALE: 1:500 @A3
CENTRE COORDINATES: 475213 , 170097




Supplied by Streetwise Maps Ltd
www.streetwise.net
Licence No: 100047474


LOCATION PLAN
SCALE 1:1250@A3

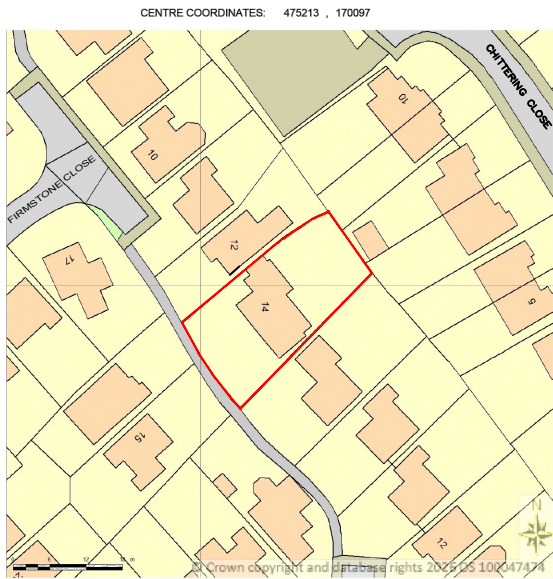


Supplied by Streetwise Maps Ltd
www.streetwise.net
Licence No: 100047474

BLOCK PLAN
SCALE 1:500@A3

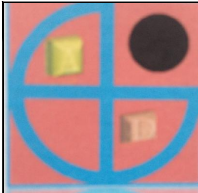
	PROJECT:	14 Firmstone Close Earley	DRAWN BY:	P.S.	DRAWING TITLE:		 ArchDezine Limited archdeziner7@gmail.com
	PROPOSED GARAGE CONVERSION,FIRST FLOOR SIDE EXTENSION,SINGLE STOREY REAR EXTENSION		DATE:	30/01/2026	LOCATION AND BLOCK PLAN		
			SCALE:	AS SHOWN @A3	DRAWING NUMBER:	FC-01	
			FILENAME:	25067			

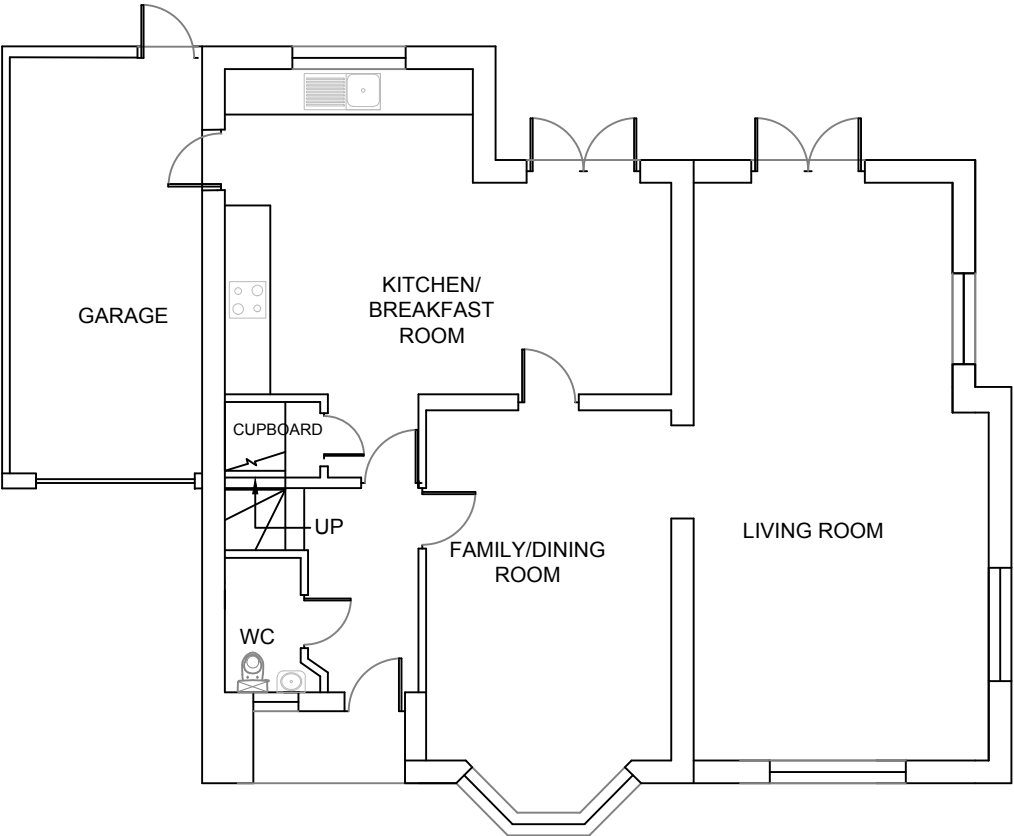


EXISTING GROUND FLOOR PLAN

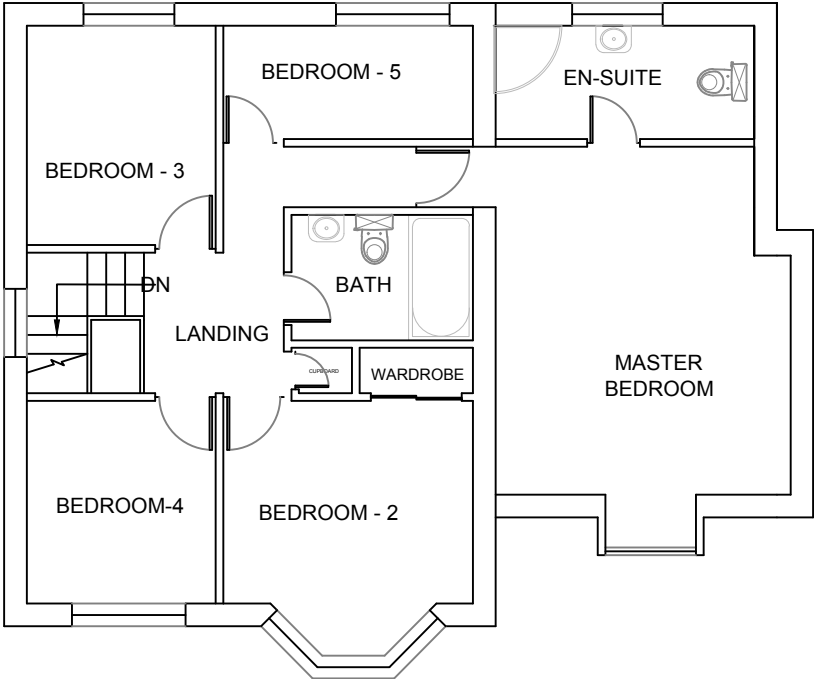


EXISTING FIRST FLOOR PLAN

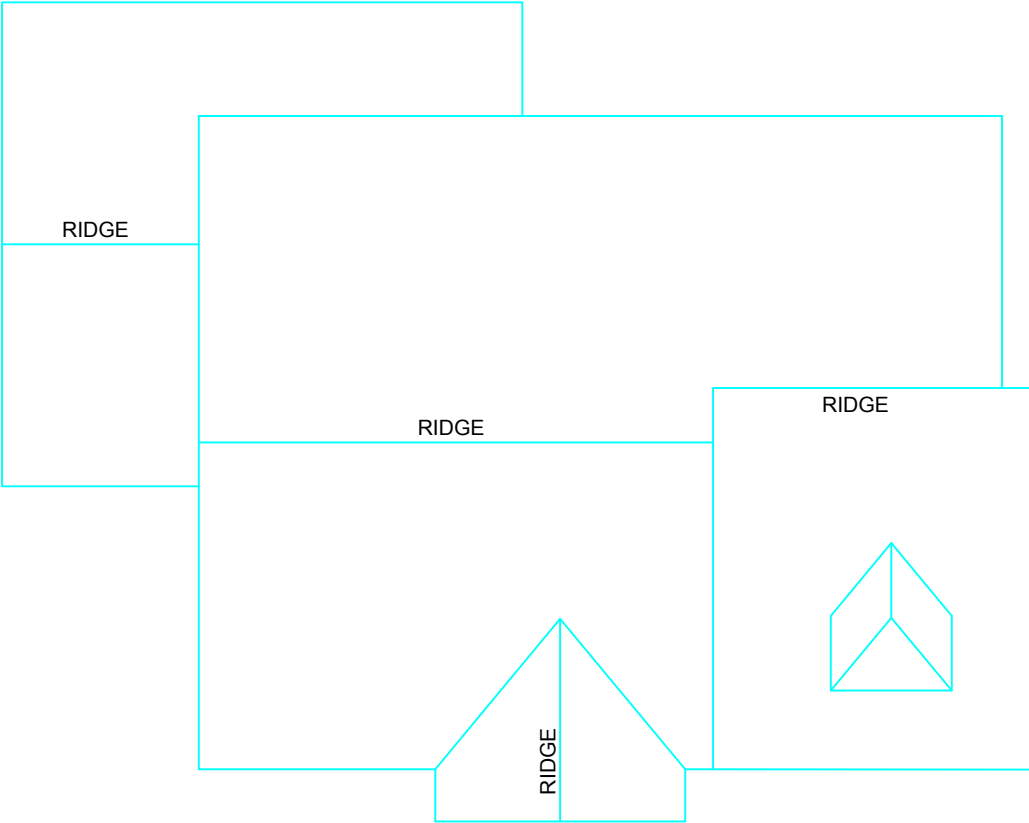


EXISTING ROOF PLAN

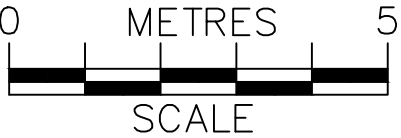

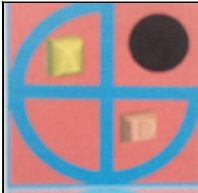	PROJECT:	14 Firmstone Close Earley	DRAWN BY:	P.S.	DRAWING TITLE:		ArchDezine Limited archdeziner7@gmail.com
	PROPOSED GARAGE CONVERSION,FIRST FLOOR SIDE EXTENSION,SINGLE STOREY REAR EXTENSION		DATE:	30/01/2026	EXISTING PLANS		
			SCALE:	1:100@A3	DRAWING NUMBER:	FC-02	
			FILENAME:	25067			




EXISTING FRONT ELEVATION

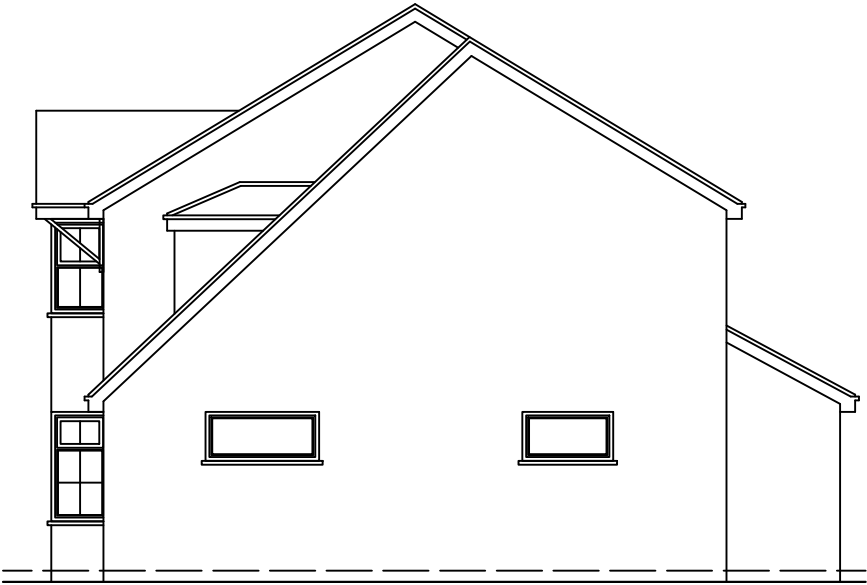


EXISTING SIDE-1 ELEVATION





EXISTING REAR ELEVATION

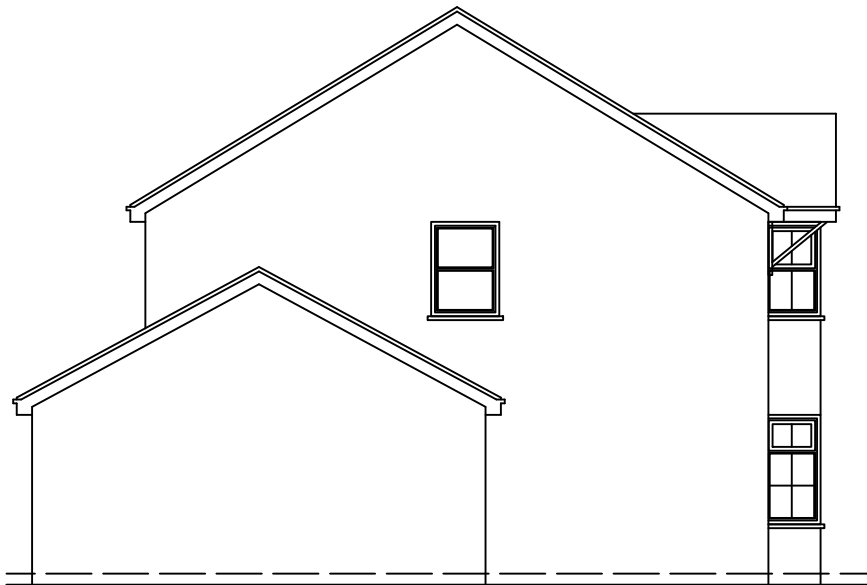


EXISTING SIDE-2 ELEVATION

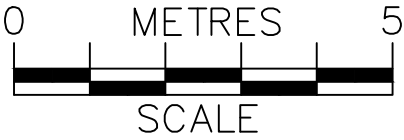


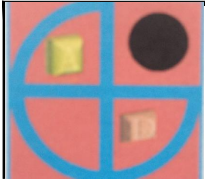
	PROJECT: PROPOSED GARAGE CONVERSION,FIRST FLOOR SIDE EXTENSION,SINGLE STOREY REAR EXTENSION	14 Firmstone Close Earley	DRAWN BY:	P.S.	DRAWING TITLE:	
			DATE:	30/01/2026	EXISTING ELEVATIONS	
			SCALE:	1:100@A3	DRAWING NUMBER:	FC-03
			FILENAME:	25067		

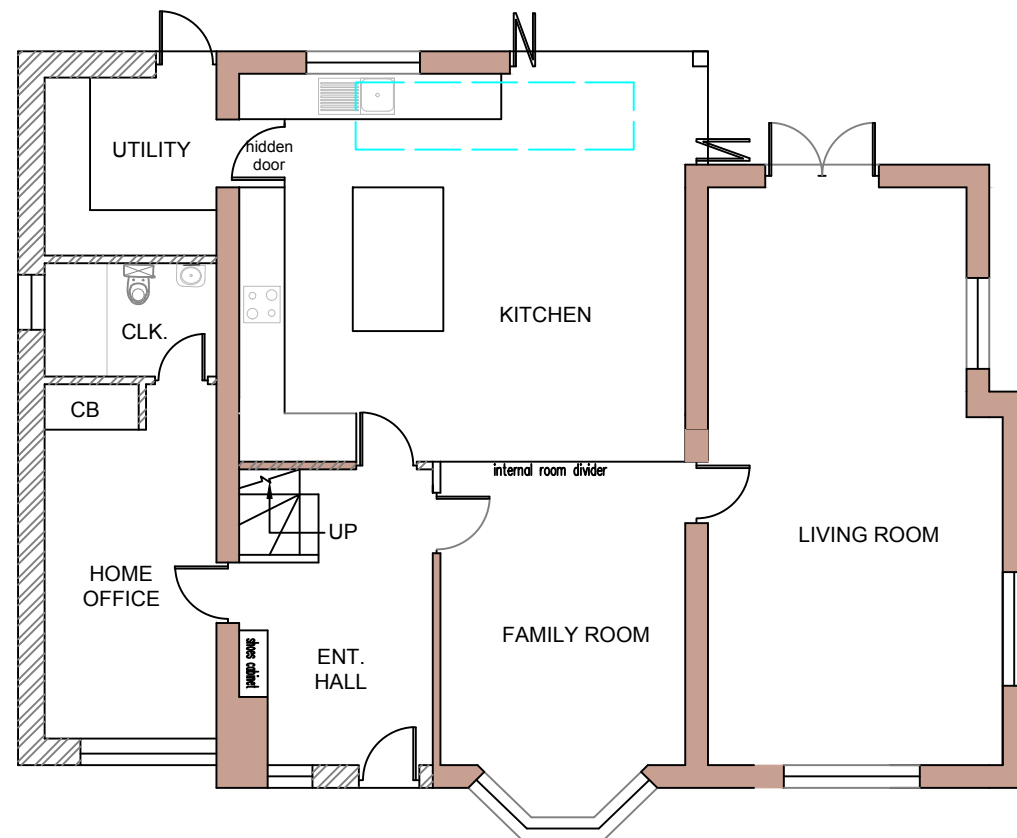

PROPOSED GROUND FLOOR PLAN

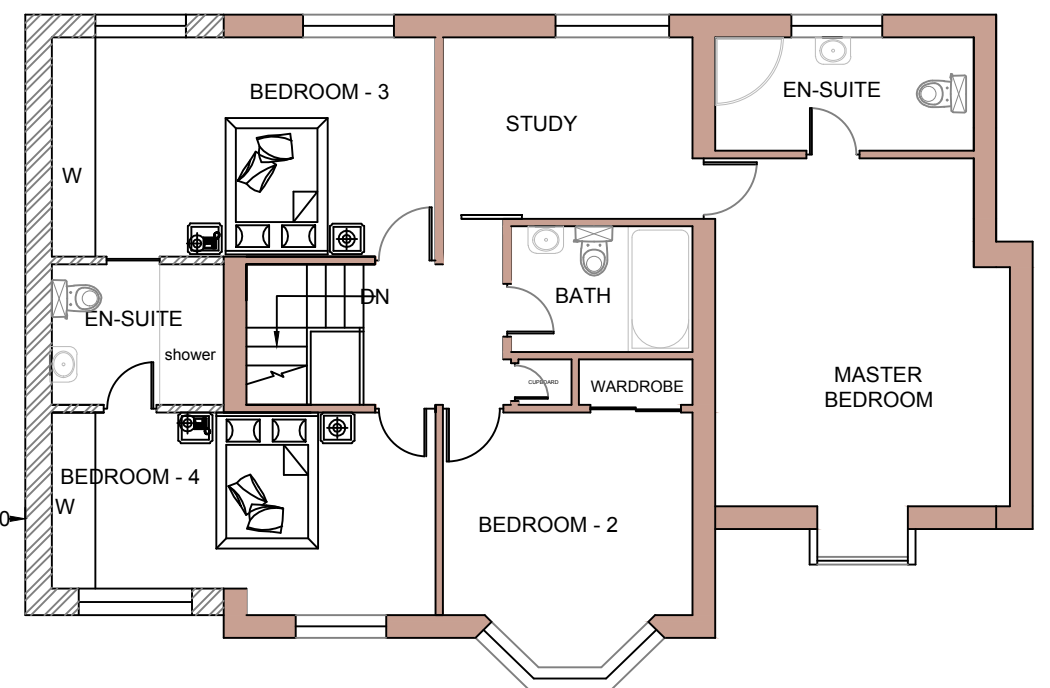

PROPOSED FIRST FLOOR PLAN

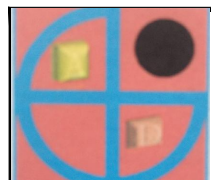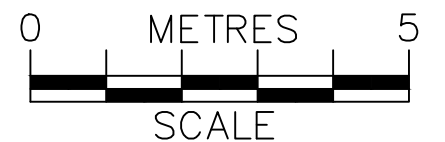

PROJECT:
PROPOSED GARAGE CONVERSION, FIRST FLOOR SIDE EXTENSION, SINGLE STOREY REAR EXTENSION

14 Firmstone Close
Earley


DRAWN BY:	P.S.
DATE:	30/01/2026
SCALE:	1:100@A3
FILENAME:	25067

DRAWING TITLE:	
PROPOSED PLANS	
DRAWING NUMBER:	FC-04

ArchDezine Limited
archdeziner7@gmail.com




PROPOSED FRONT ELEVATION

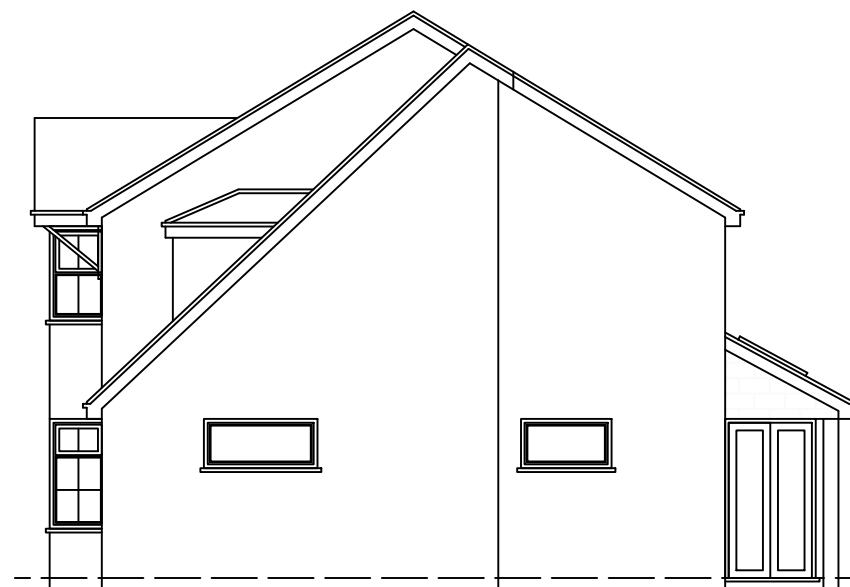



PROPOSED SIDE-1 ELEVATION



PROPOSED REAR ELEVATION

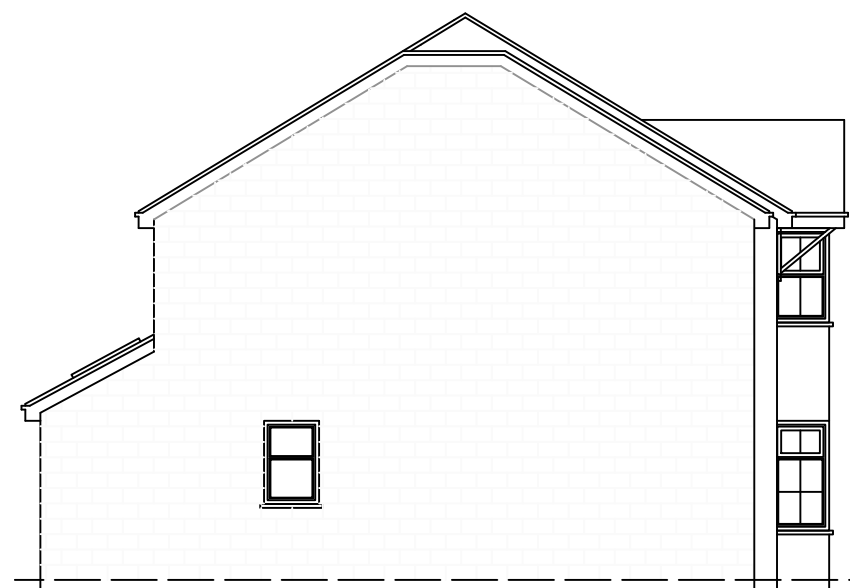

PROPOSED SIDE-2 ELEVATION

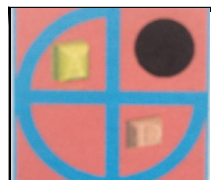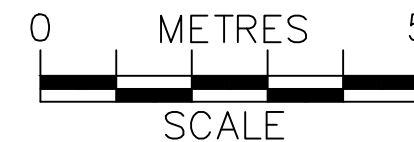

PROJECT:
PROPOSED GARAGE CONVERSION, FIRST FLOOR SIDE EXTENSION, SINGLE STOREY REAR EXTENSION

14 Firmstone Close
Earley

DRAWN BY:	P.S.	DRAWING TITLE:	
DATE:	30/01/2026	PROPOSED ELEVATIONS	
SCALE:	1:100@A3	DRAWING NUMBER:	FC-05
FILENAME:	25067		

ArchDezine Limited
archdeziner7@gmail.com