


NB: All drawings to be read in conjunction with structural engineers design & specification under separate cover.

These drawings are only to be used for the purpose of obtaining Planning Permission.




Front Elevation

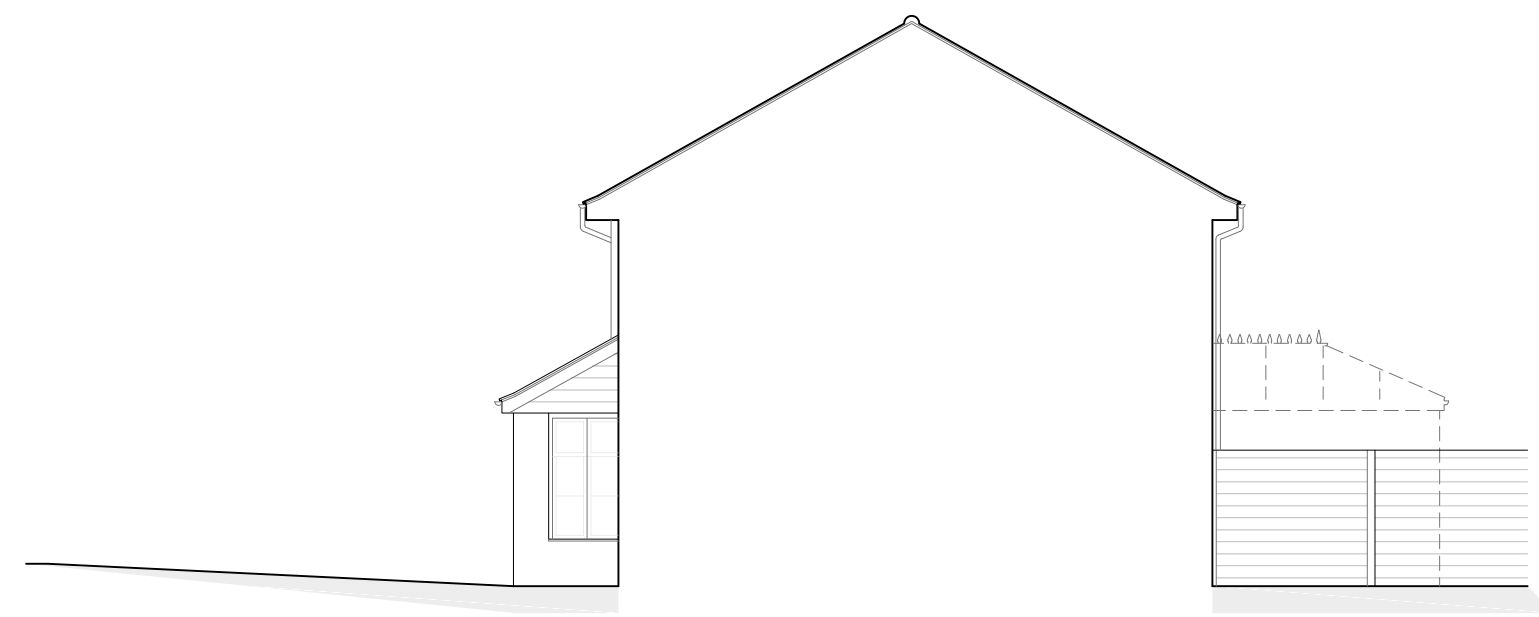


Side (RH) Elevation




Rear Elevation

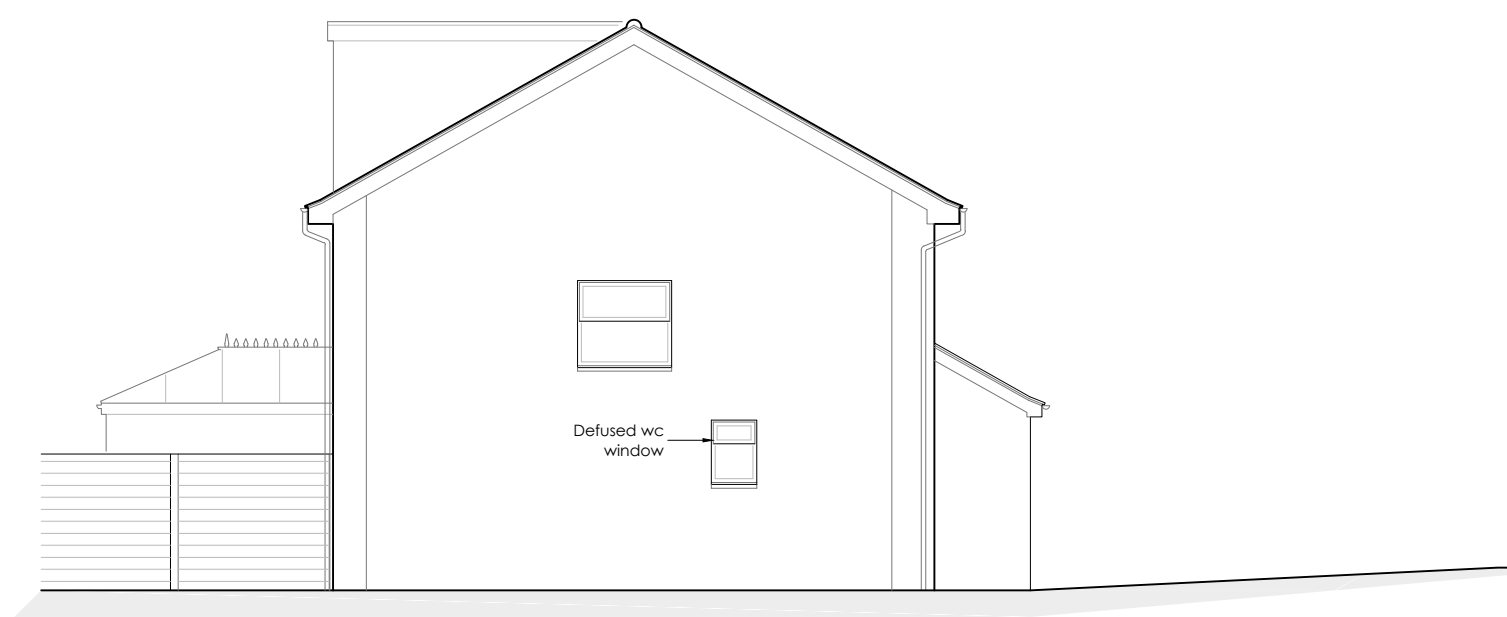


Side (LH) Elevation

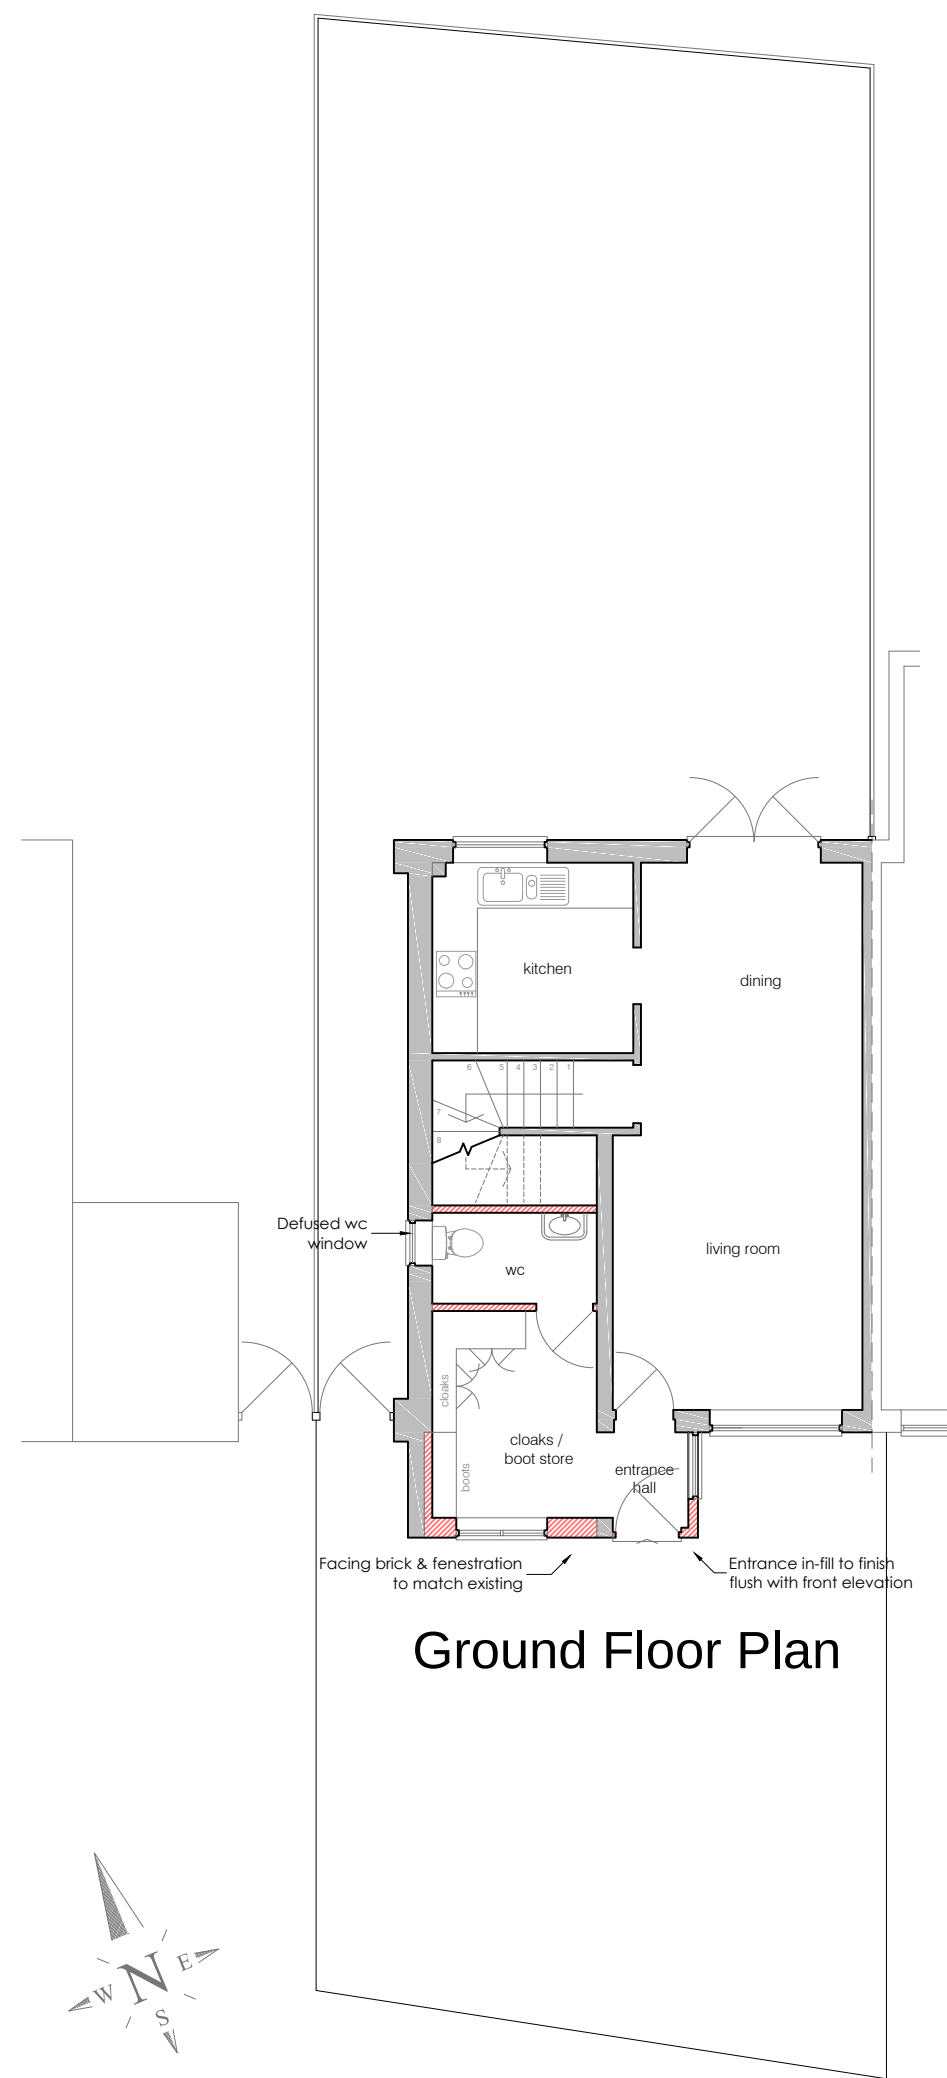


Ground Floor Plan

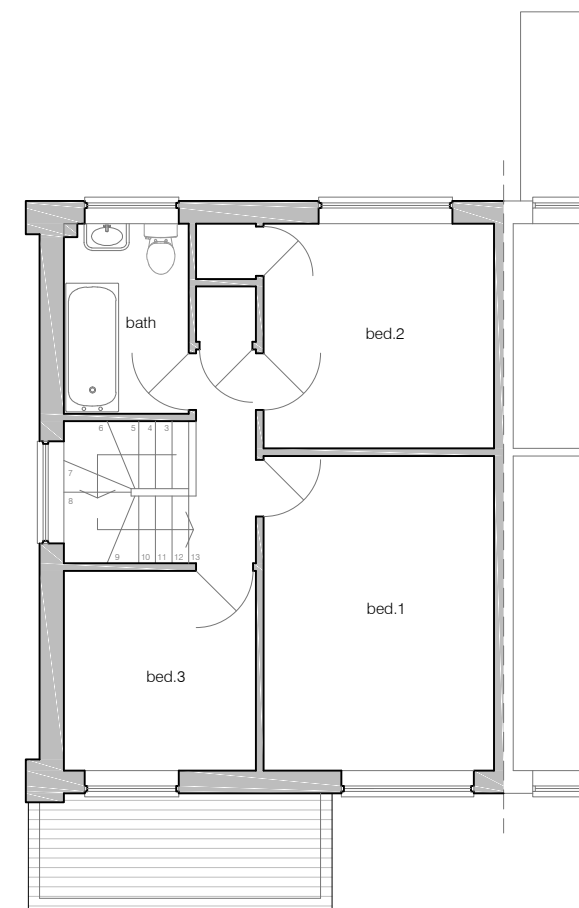

First Floor Plan

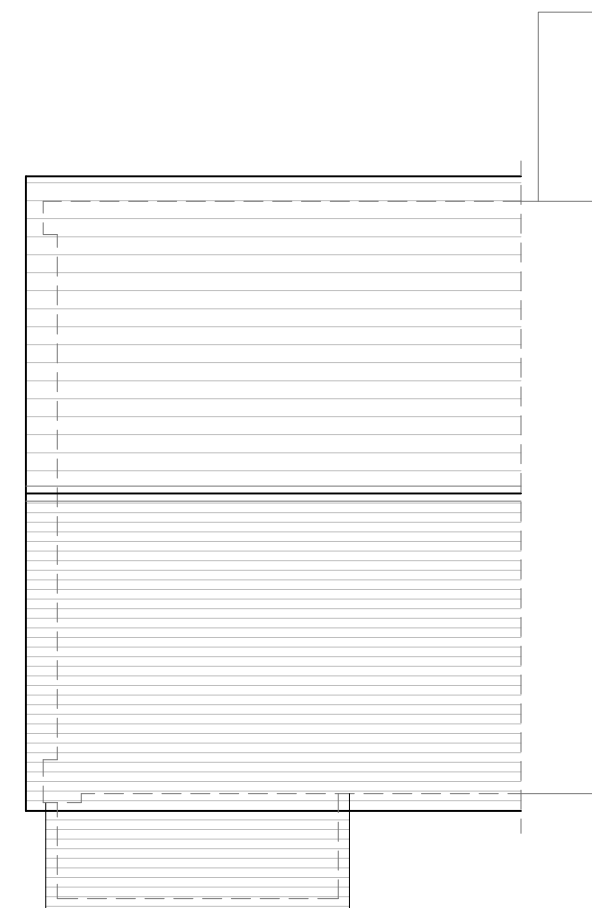

Roof Plan

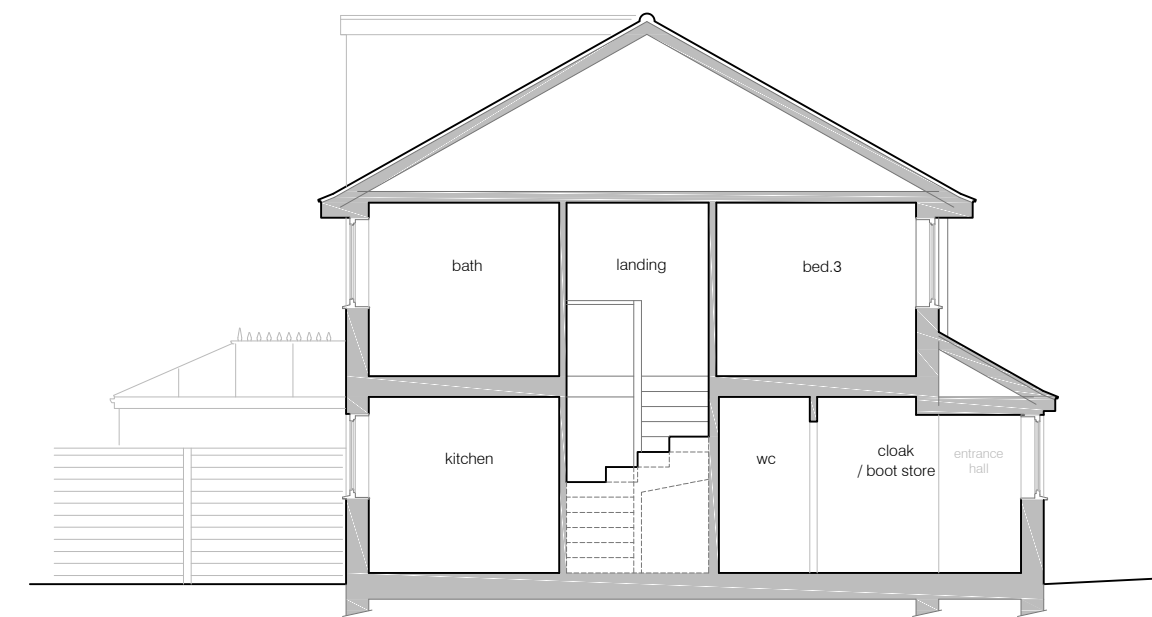

Section

PLANNING

client

Mrs Faith Mills
5 Snowberry Close
Wokingham
Berkshire
RG41 4AQ

project

Garage conversion and
internal alterations

drawing title

Proposed plans and elevations

scale 1:100 @ A1

date April 2026

drawing no. 101

revision -



RK Building Design

3 Priest Hill, Nettlebed
Henley on Thames. RG9 5AP
Tel. 07985 930 118
Email. captainknapp@hotmail.com
Web. www.rkbuildingdesign.com