



Proposed Plan and Elevations

1: 50 @ A1

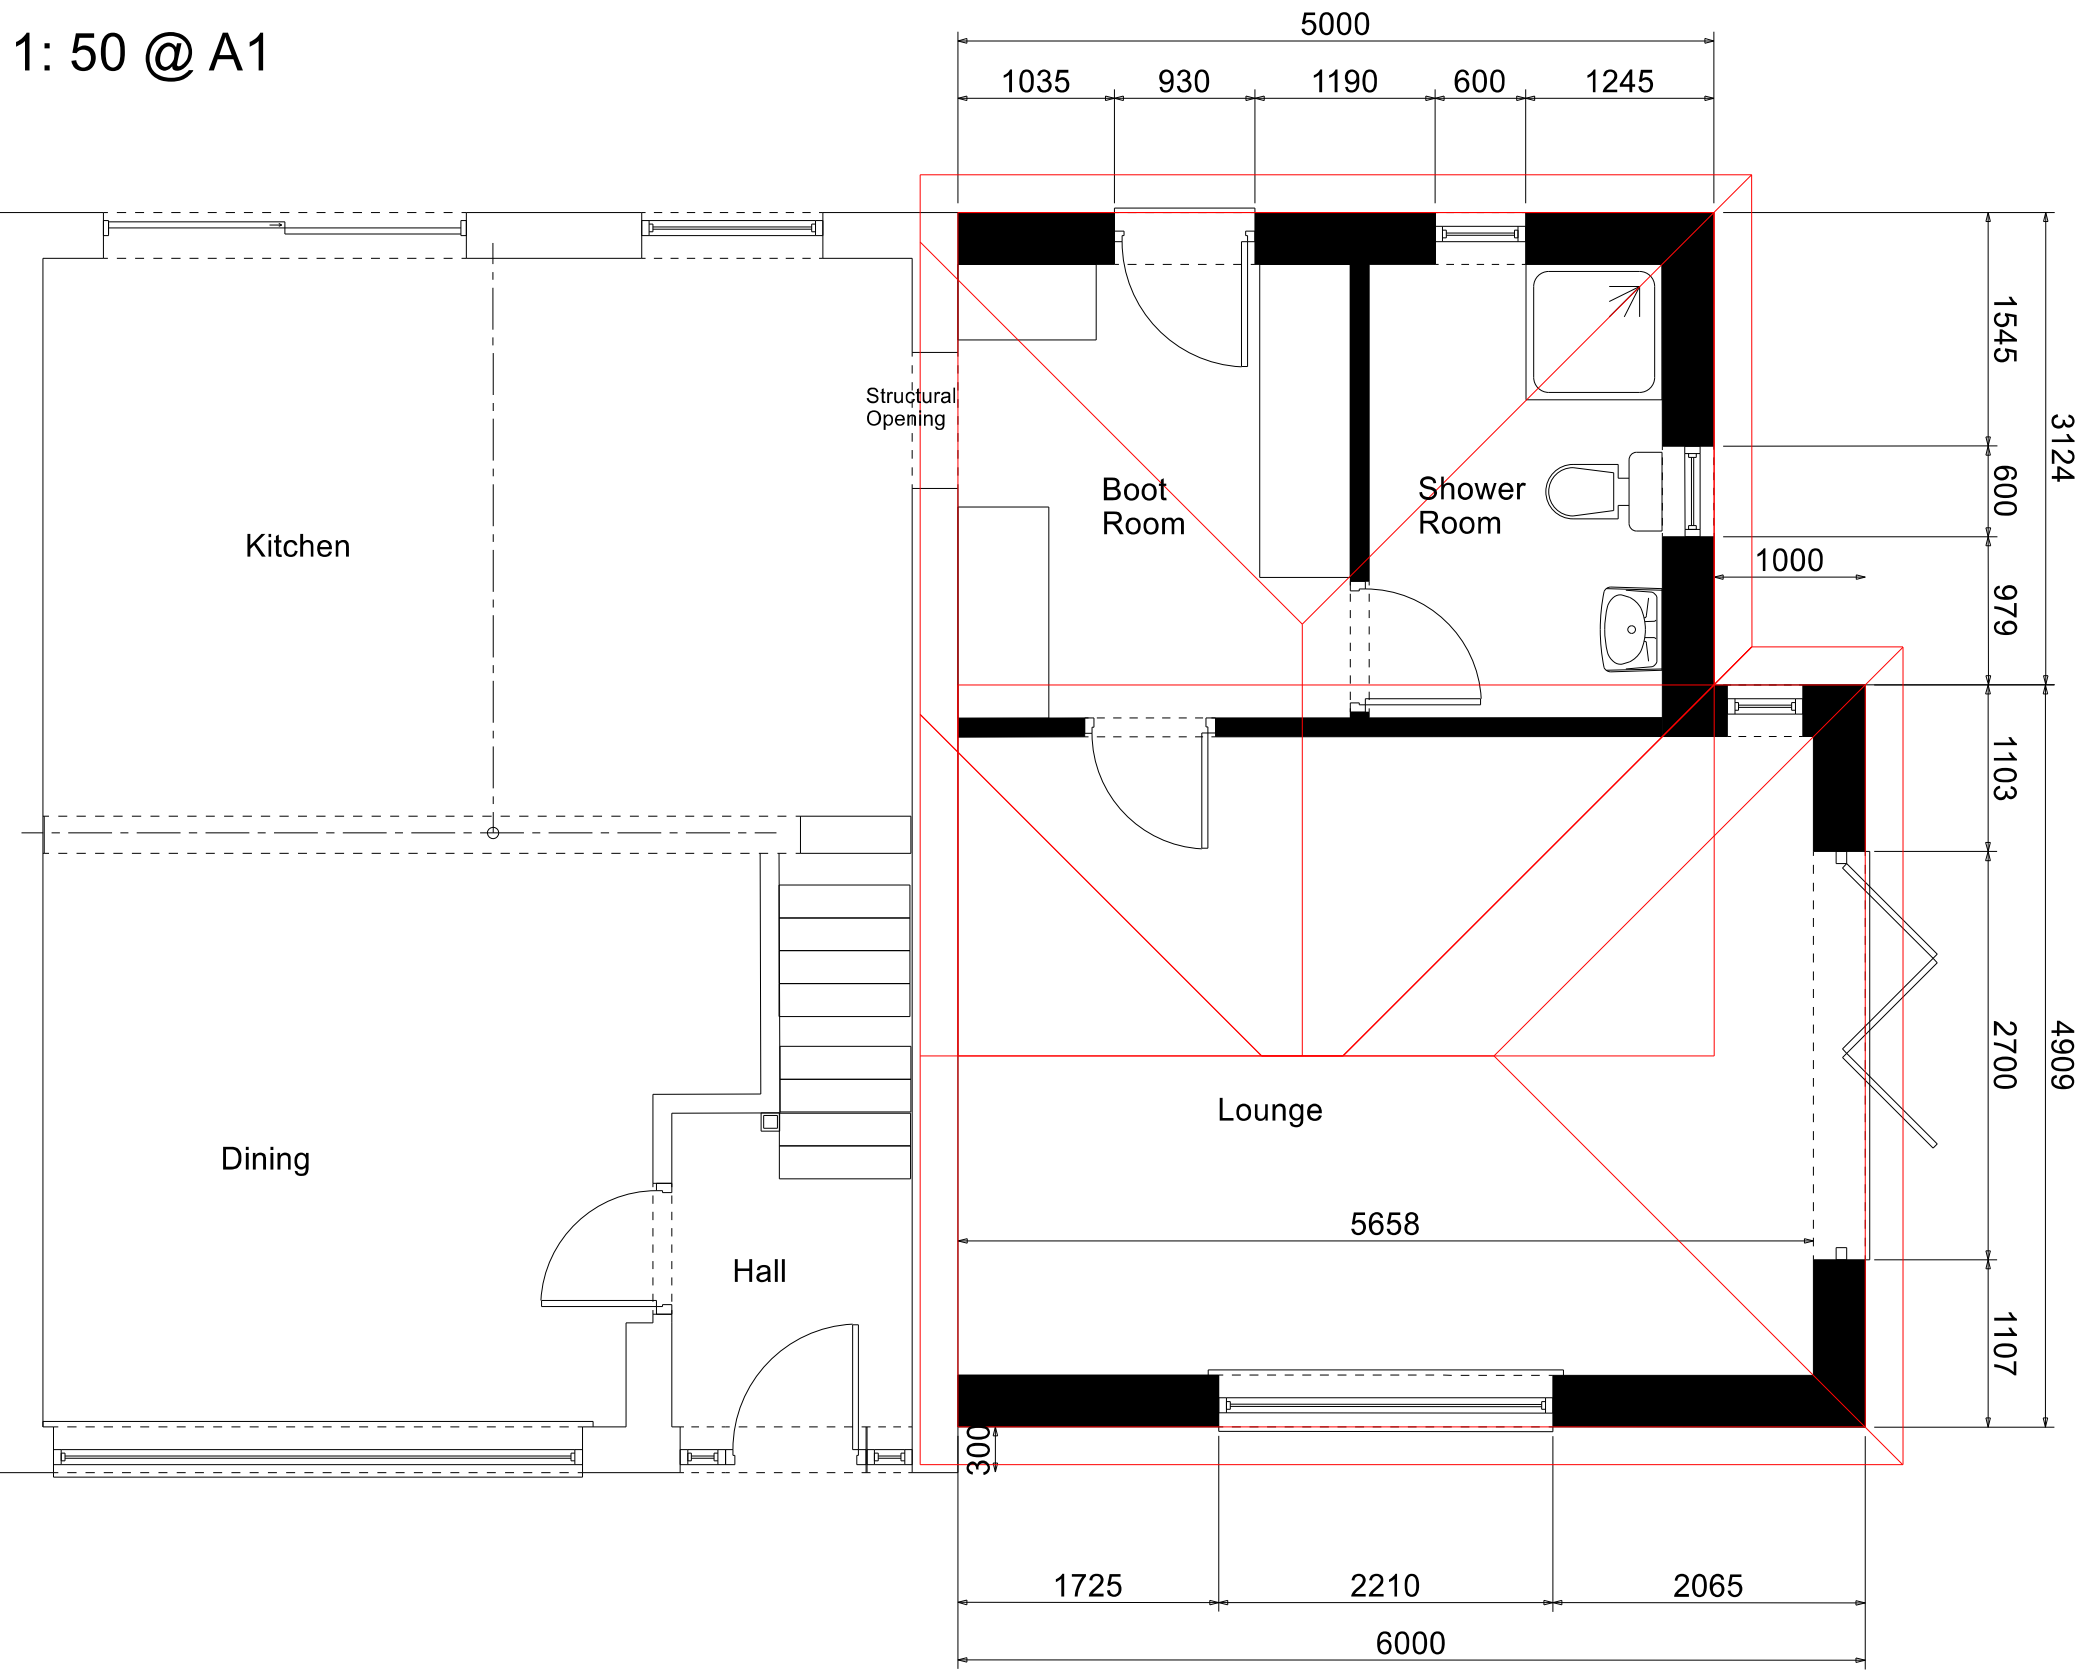


Ground Floor

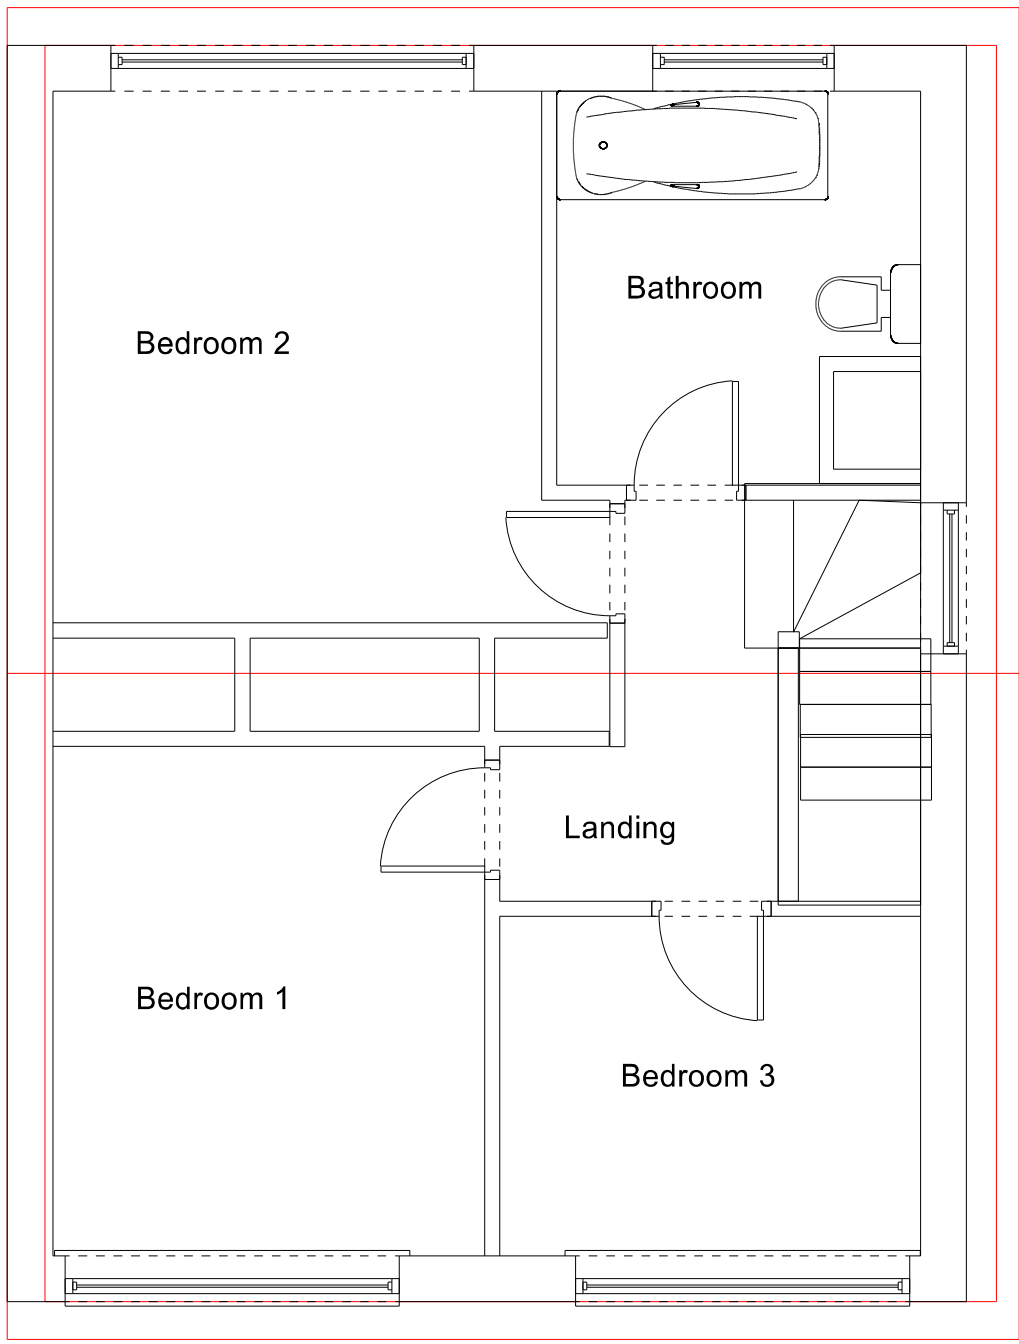

First Floor
(no change)

1: 50 @ A1

Garage Part Conversion Front Elevation (only Change)
Proposed

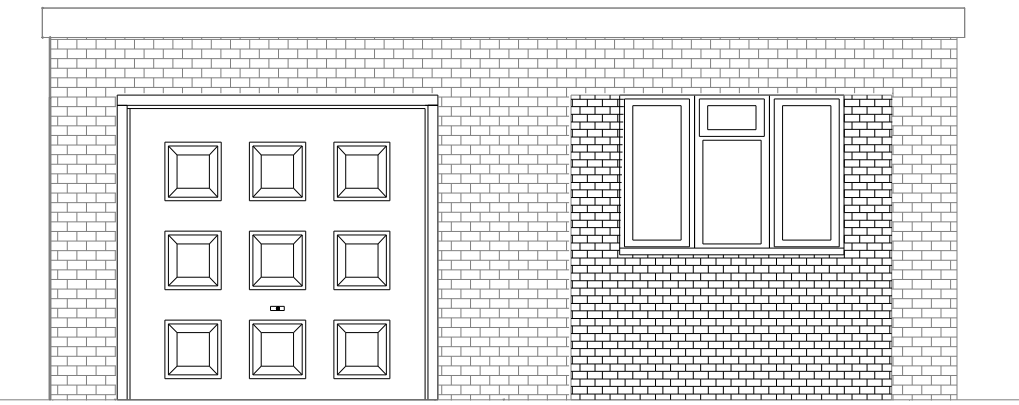

Existing Elevations
1: 100 @ A1



Cantley Design

Cantley Design

Project
Home Extension
12 Bean Oak Road
Wokingham
RG40 1RL

Proposed Plan and Elevations
Client
Mr and Mrs S. Prosser
Drawing No.
1/1/2026/SP/RDO/nco/D2PPDR1

Date
January 2026
Drawn by
Bob Owles
Scale
1:50
Checked by
NCO

Page Size - A1
Cantley Drawing Services
20 Cantley Crescent
Wokingham
RG41 1NX
0781 803 2212