

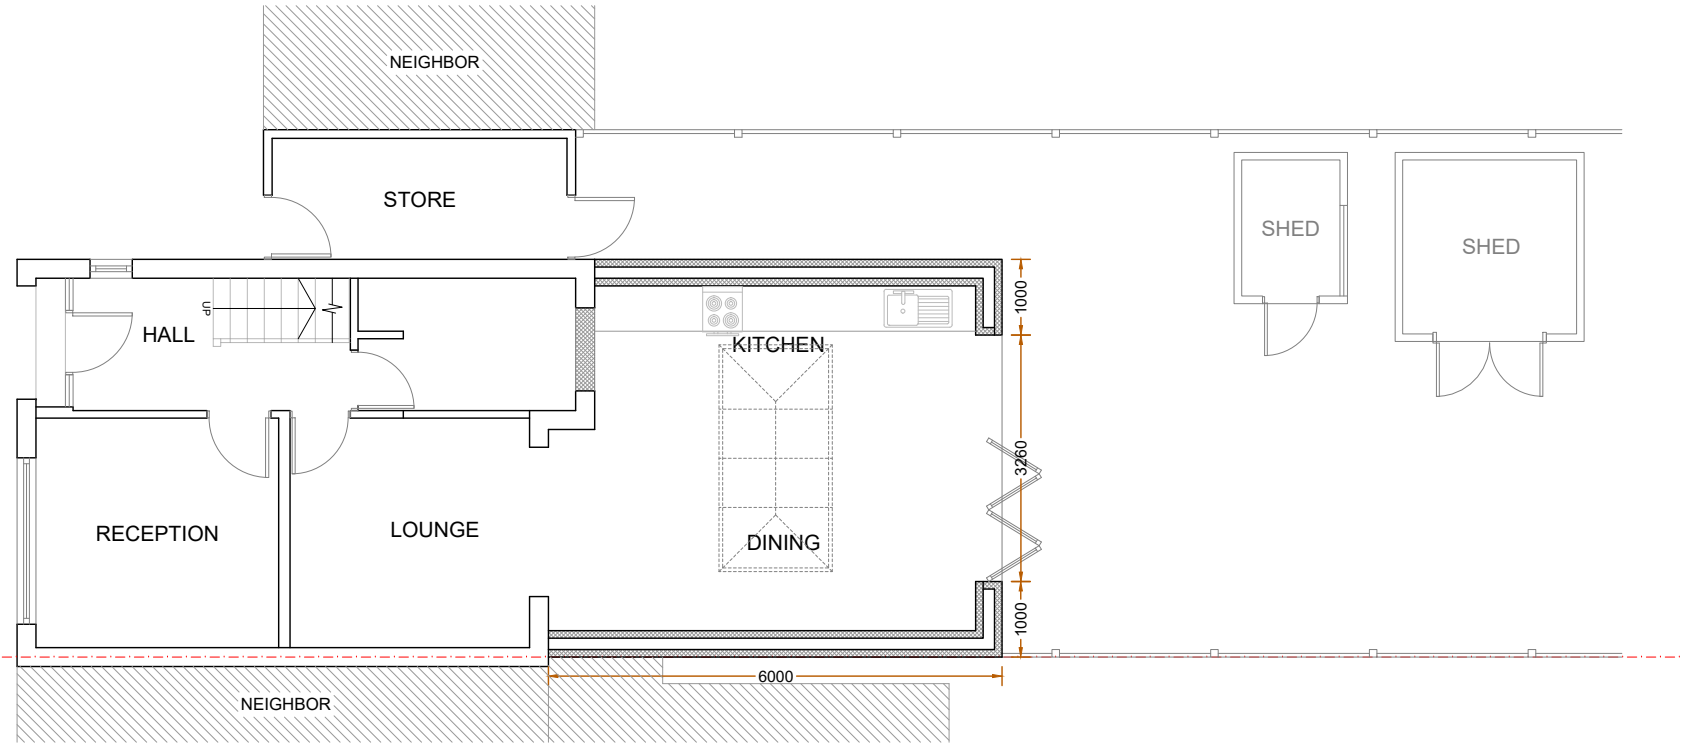


PROPOSED
GROUND FLOOR PLAN

 

EXISTING
GROUND FLOOR PLAN

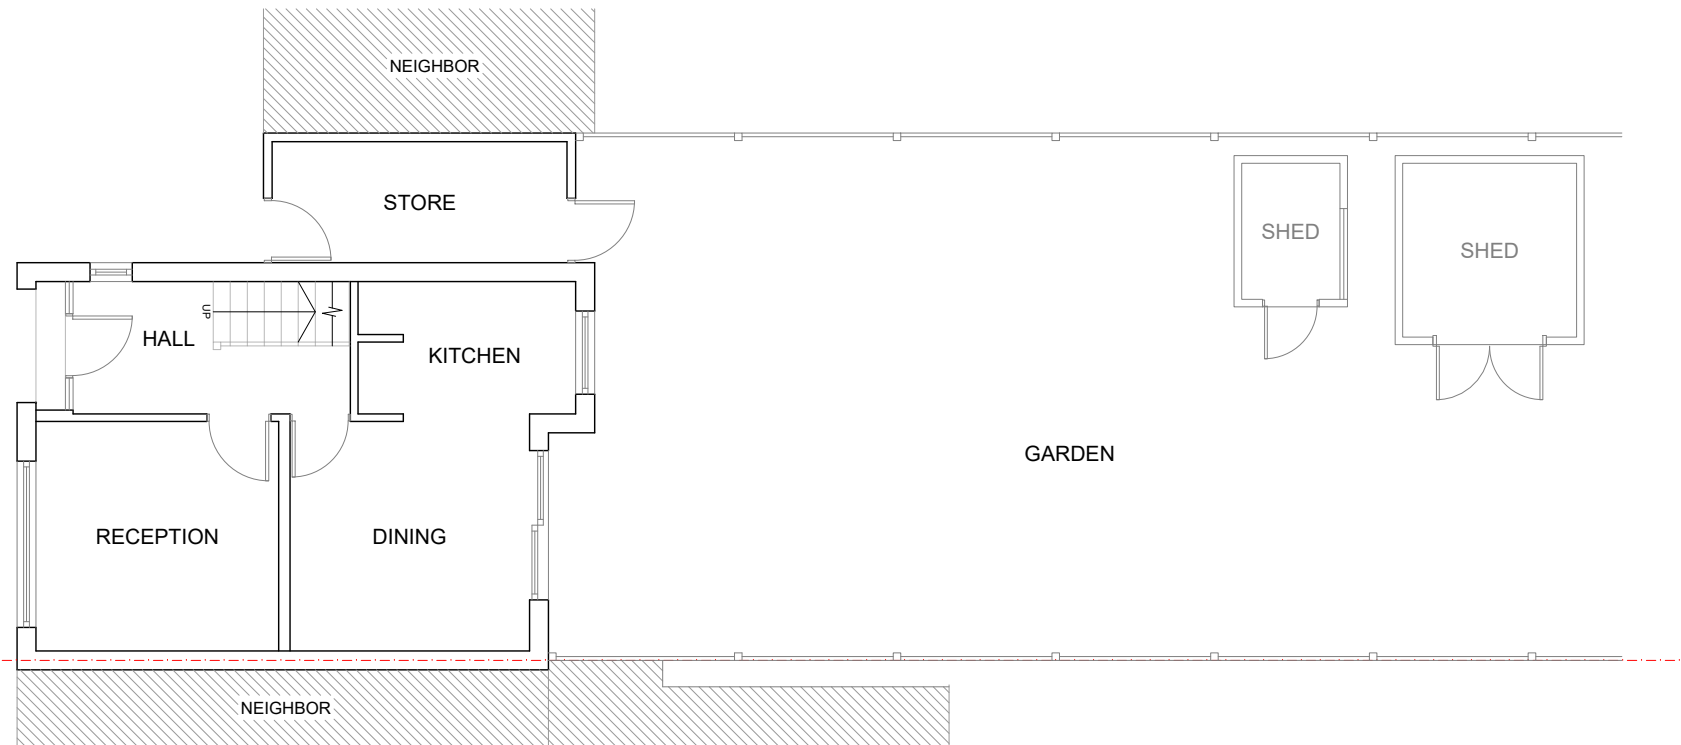


Scale bar 1:100 @ A3


Revision notes:			CLIENT	SITE 36 Westlands Avenue, Reading, RG2 8EN	Date: 09.05.2026		www.sheladiya.com Your Local Party wall surveyor info@sheladiya.com	
Rev: P01	Date: 09.05.2026	Notes: For Planning Approval						
			DRAWING NO: A2026133.PA101	DRAWING TITLE Existing & Proposed Floor Plans	Scale @ A3: 1:100			
					Revision: P01			

020 3129 9374


DesignStudioKRN@gmail.com
Planning Application Consultant
www.KRNdesignStudio.com

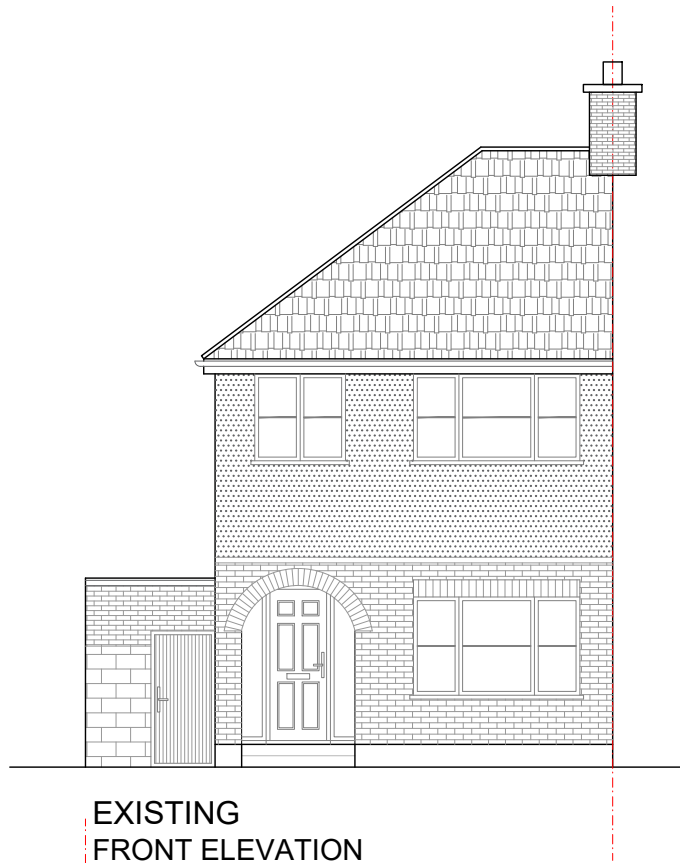


EXISTING
FRONT ELEVATION

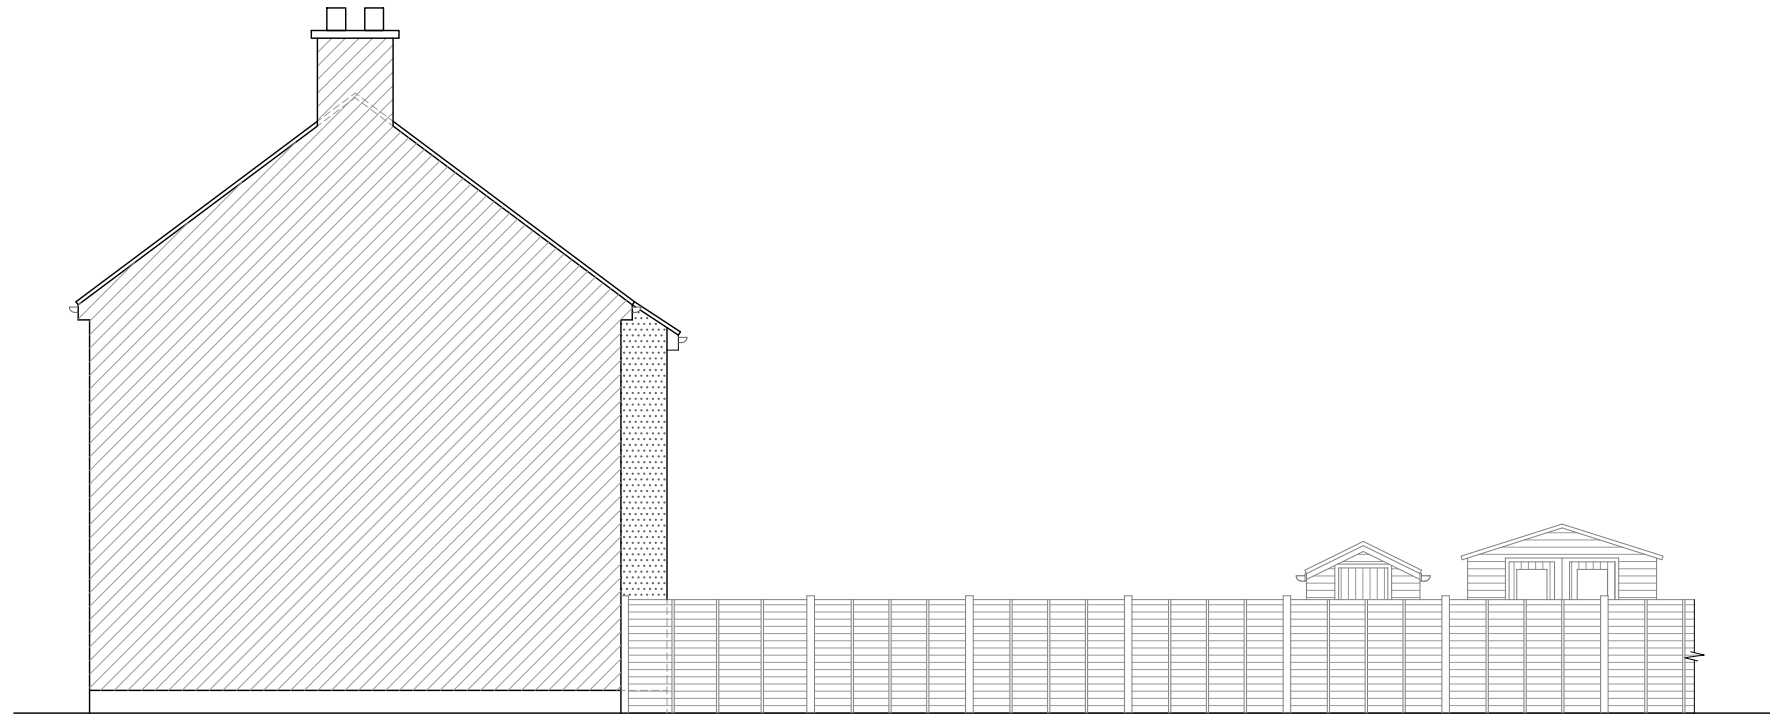

EXISTING
SIDE ELEVATION-1

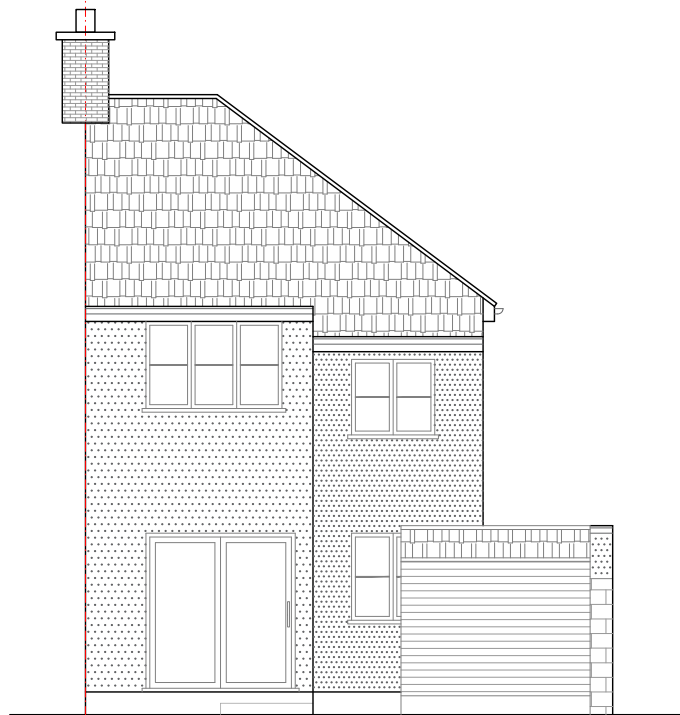

EXISTING
REAR ELEVATION

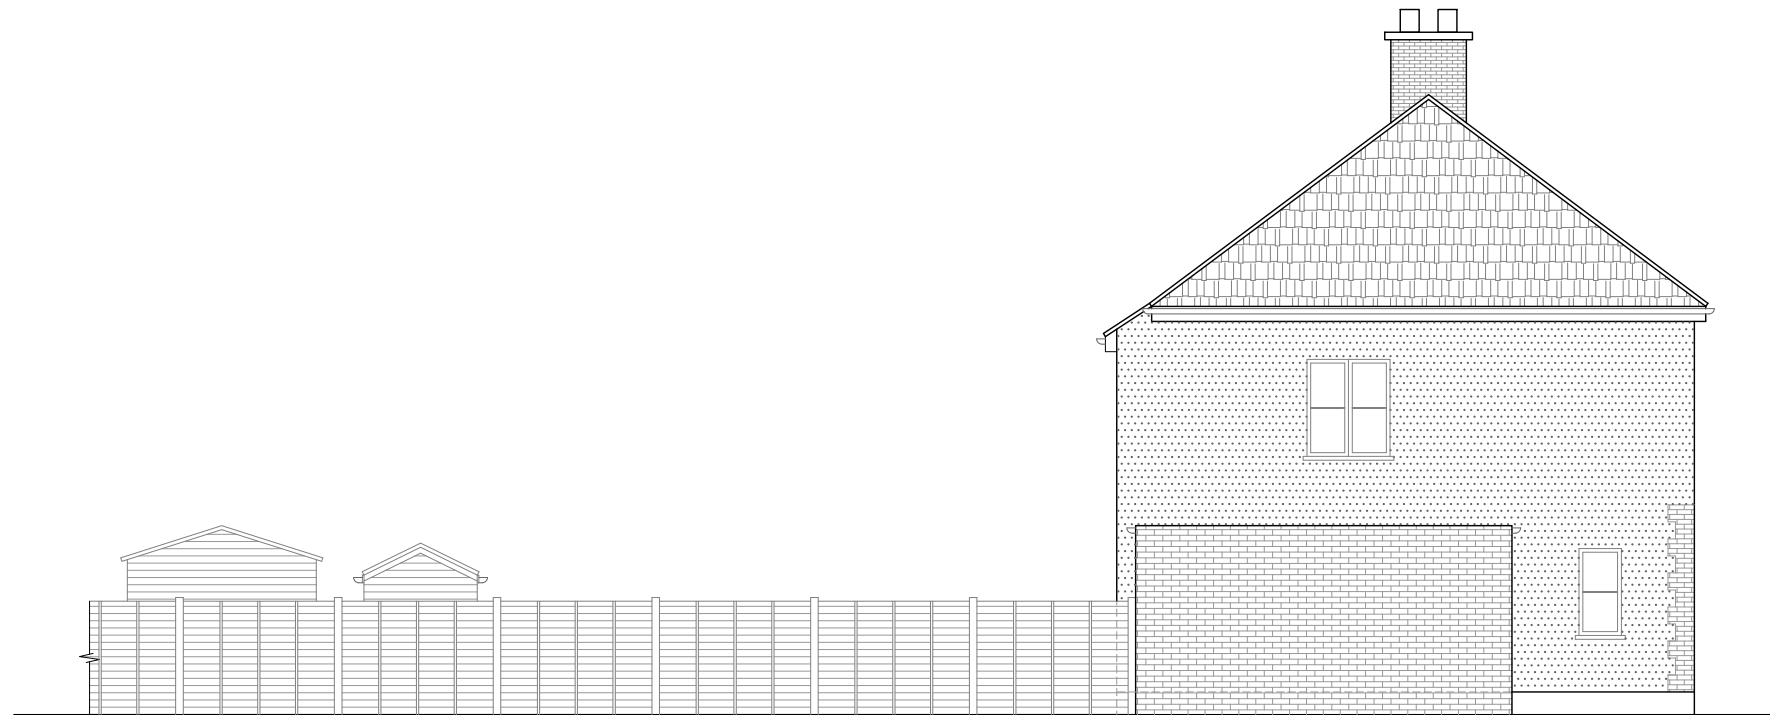

EXISTING
SIDE ELEVATION-2



Revision notes:		
Rev:	Date:	Notes:
P01	09.05.2026	For Planning Approval

CLIENT
DRAWING NO: A2026133.PA102

SITE 36 Westlands Avenue, Reading, RG2 8EN
DRAWING TITLE Existing Elevations

Date: 09.05.2026
Scale @ A3: 1:100
Revision: P01







www.sheladiya.com
Your Local Party wall surveyor
info@sheladiya.com

020 3129 9374

DesignStudioKRN@gmail.com
Planning Application Consultant
www.KRNdesignStudio.com



KRN
DESIGN STUDIO

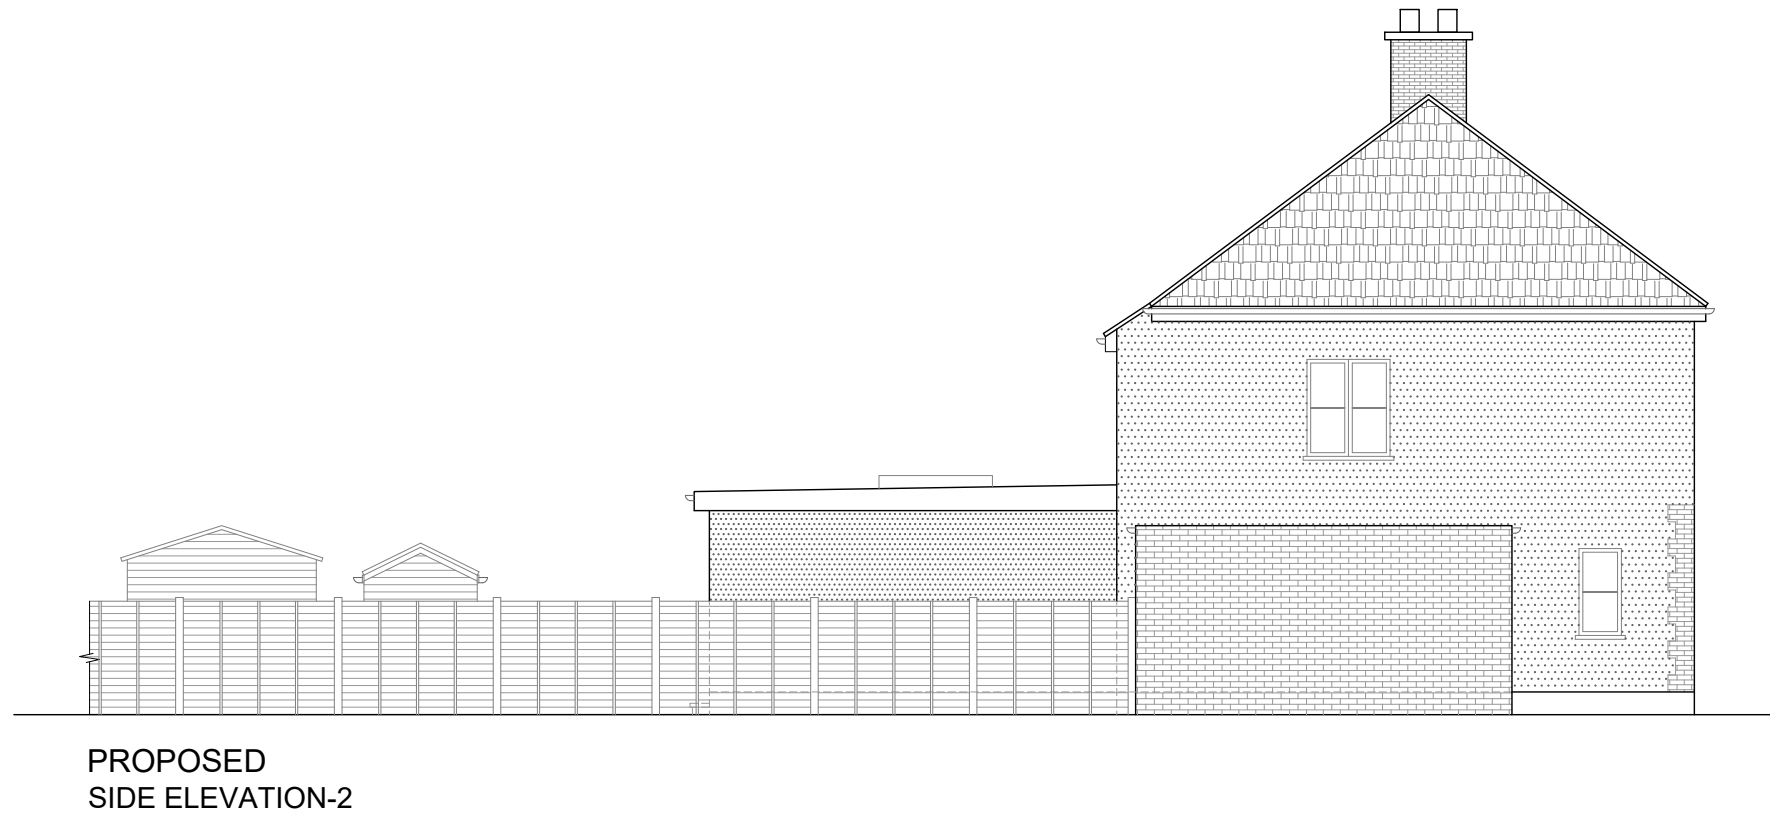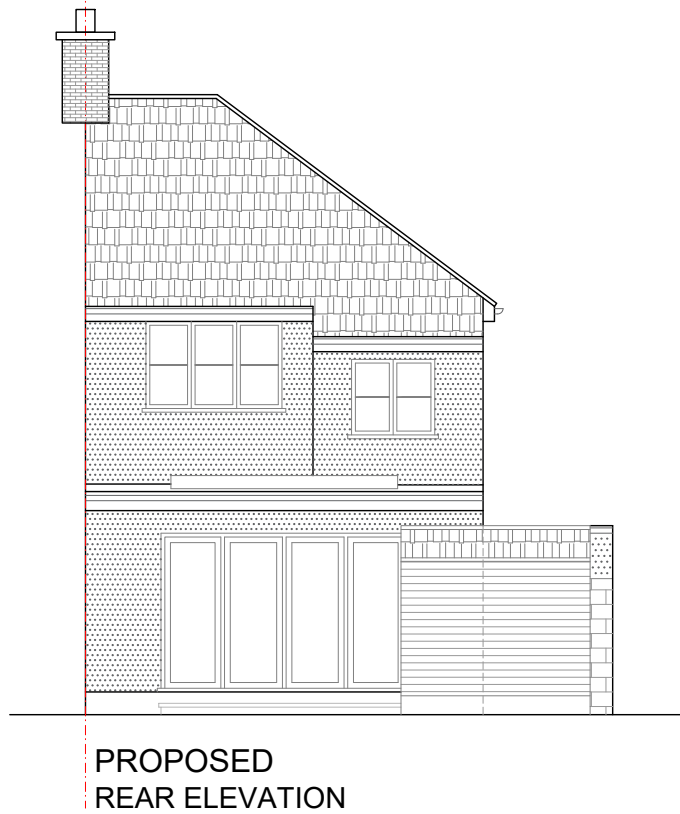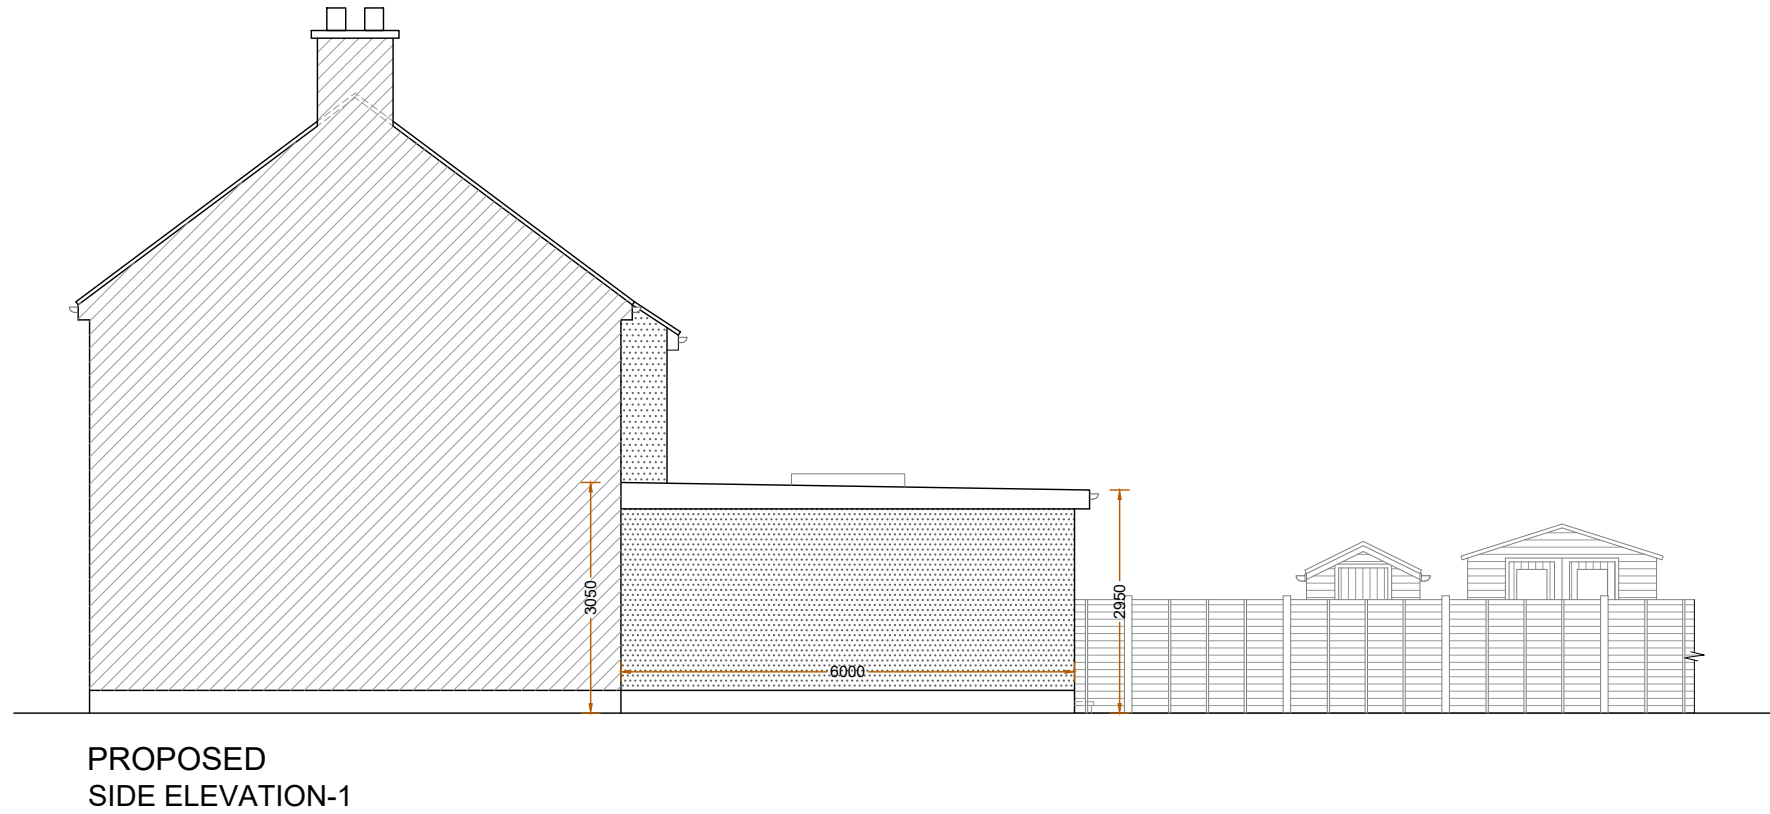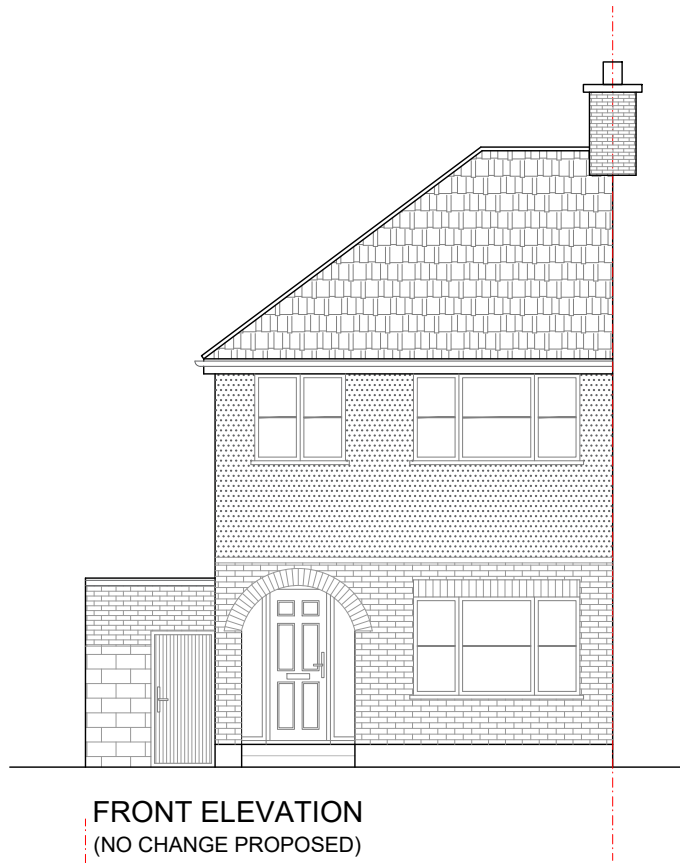

Revision notes:		
Rev:	Date:	Notes:
P01	09.05.2026	For Planning Approval

CLIENT
DRAWING NO: A2026133.PA103

SITE 36 Westlands Avenue, Reading, RG2 8EN
DRAWING TITLE Proposed Elevations

Date: 09.05.2026
Scale @ A3: 1:100
Revision: P01




www.sheladiya.com
Your Local Party wall surveyor
info@sheladiya.com

020 3129 9374


DesignStudioKRN@gmail.com
Planning Application Consultant
www.KRNdesignStudio.com






KRN
DESIGN STUDIO

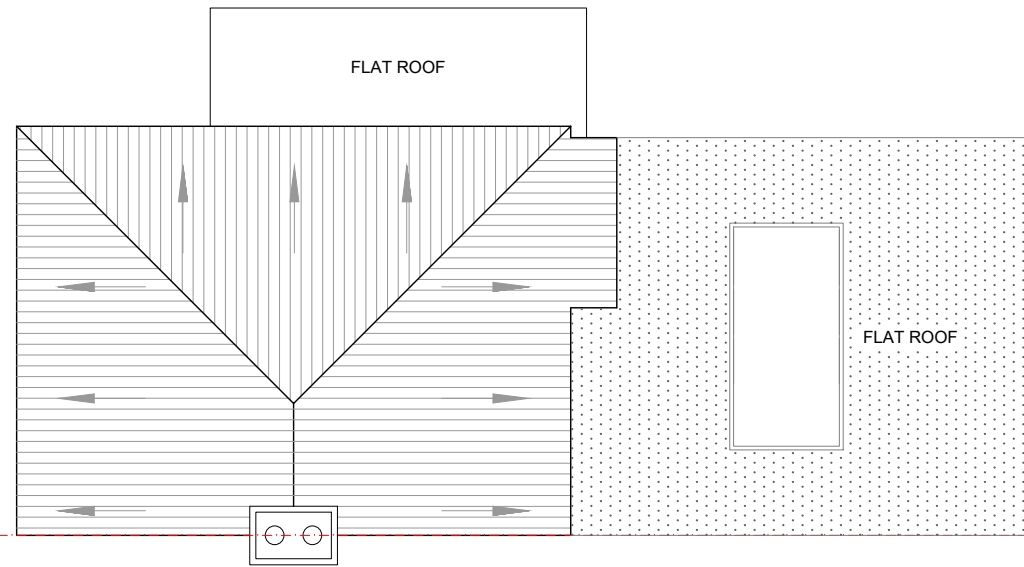

PROPOSED
ROOF PLAN

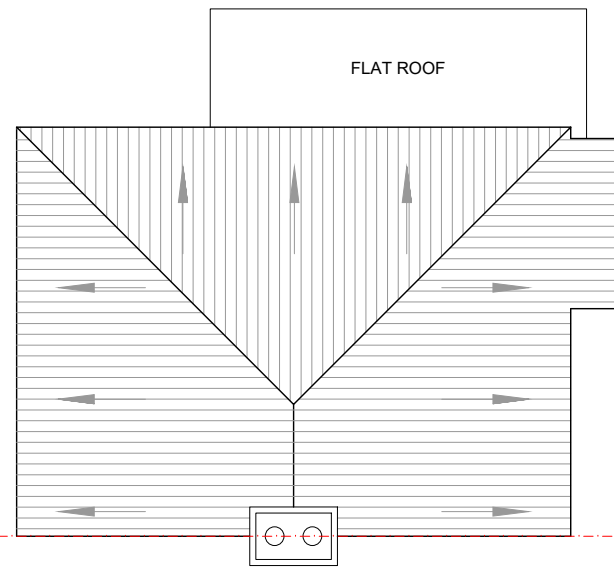

EXISTING
ROOF PLAN

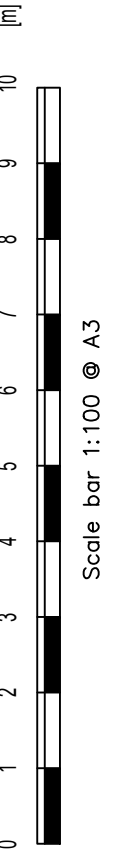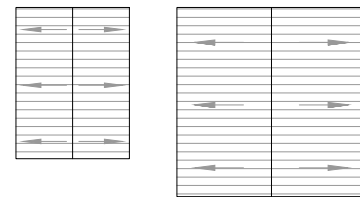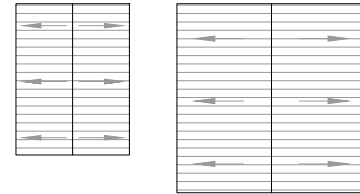

Revision notes:		
Rev:	Date:	Notes:
P01	09.05.2026	For Planning Approval

CLIENT
DRAWING NO:
A2026133.PA104

SITE
36 Westlands Avenue, Reading, RG2 8EN
DRAWING TITLE
Existing & Proposed Roof Plan

Date:
09.05.2026
Scale @ A3:
1:100
Revision:
P01





www.sheladiya.com
Your Local Party wall surveyor
info@sheladiya.com

020 3129 9374



DesignStudioKRN@gmail.com
Planning Application Consultant
www.KRNdesignStudio.com



KRN
DESIGN STUDIO

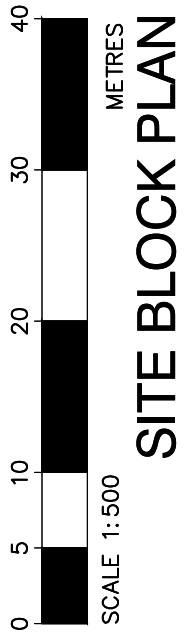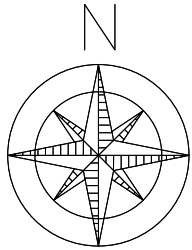

SITE BLOCK PLAN

 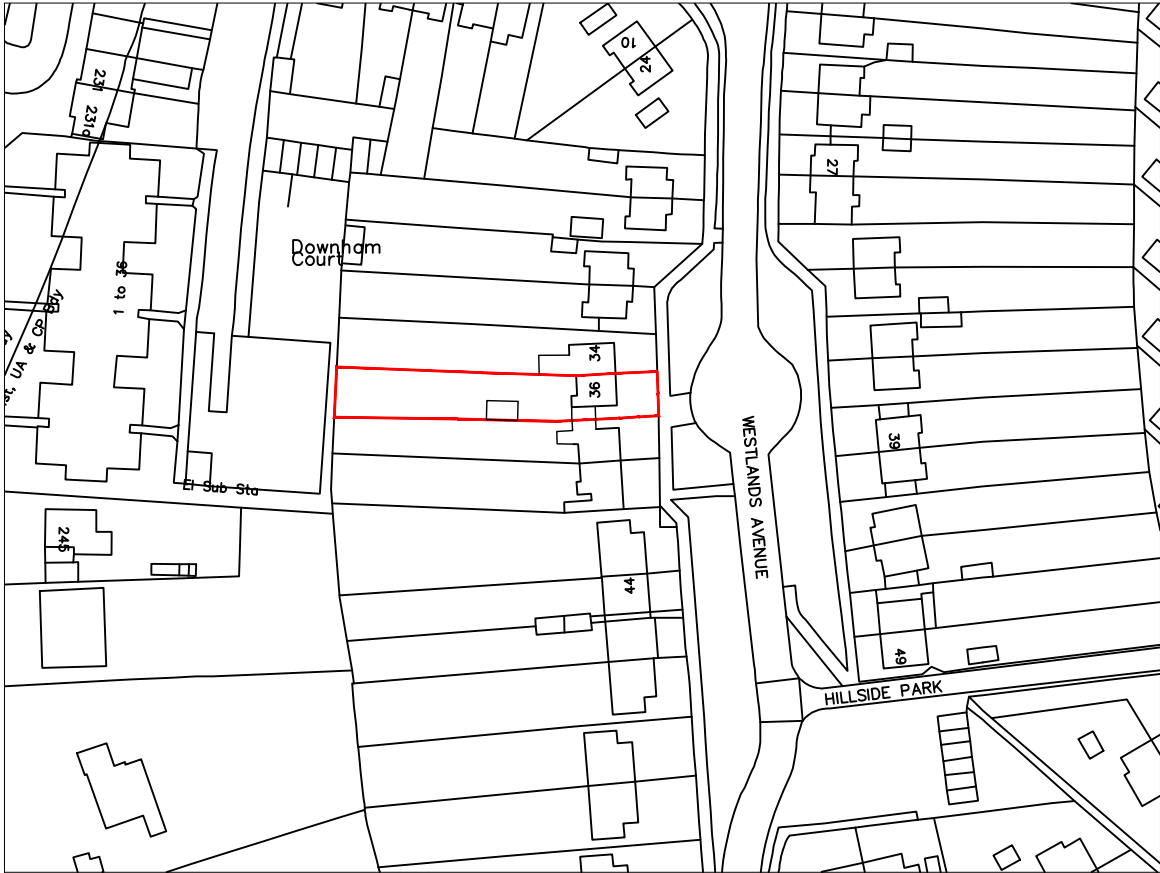

LOCATION MAP

CLIENT	SITE	Date:	
	36 Westlands Avenue, Reading, RG2 8EN	09.05.2026	
DRAWING NO:	DRAWING TITLE	Scale @ A3:	
A2026133.PA109	OS MAP, LOCATION MAP	AS SHOWN	
		Revision:	
		P01	