



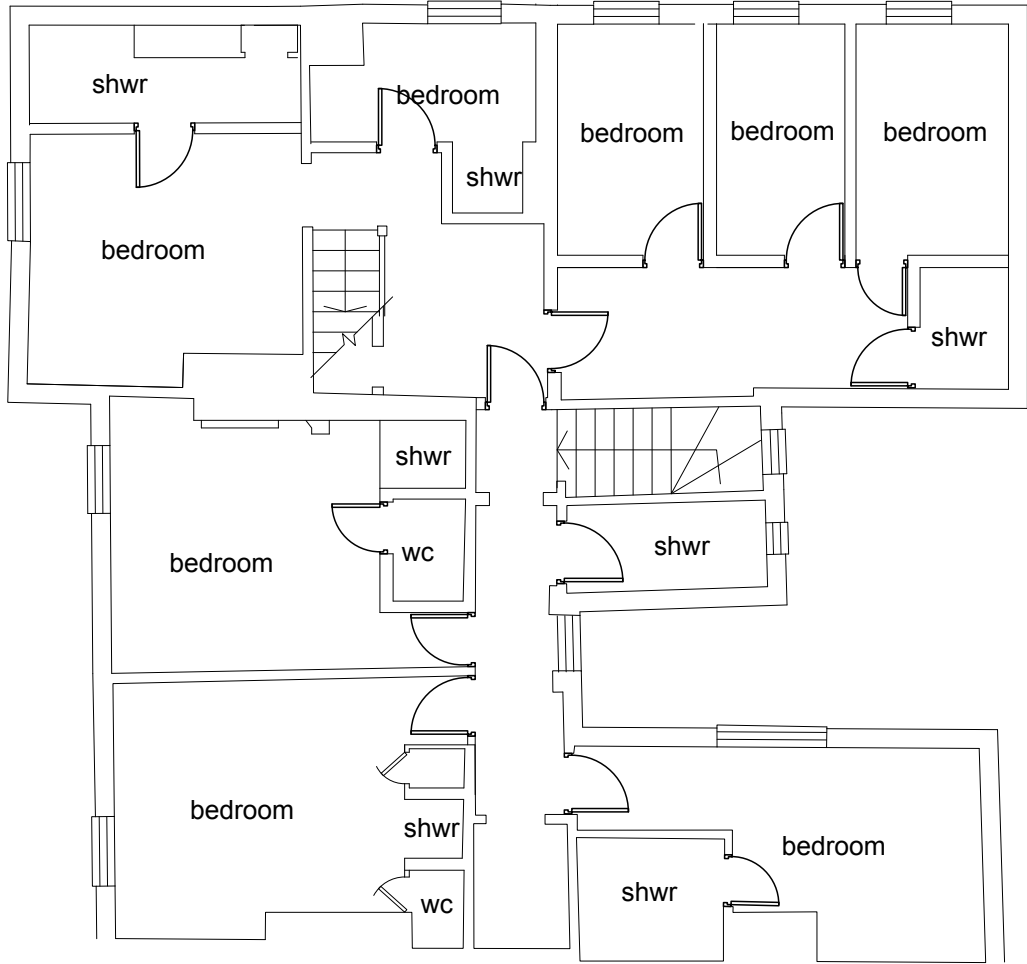

Existing First Floor Plan

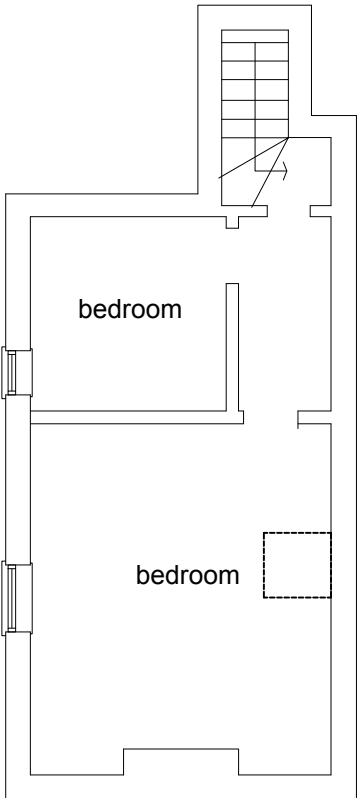

Existing Second Plan

45 High Street Wargrave Berkshire project :	
Existing Upper Floors title :	
Mr. R Arora & Mr. A. Grewal client :	
Lee Norris Design 27 Eden Way, Winnersh Wokingham, Berkshire RG41 5PQ Tel: 01189 787226 Mob: 07795 058193 E-mail: lee@leenorrisdesign.co.uk Web: www.leenorrisdesign.co.uk Planning and building regulations drawings for residential extensions, new build, renovation and conversion projects.	ref : LN
	date : Jun'22
	scale : 1:100@A3
	project : 22-519
	dwg no. / rev : 101/A