


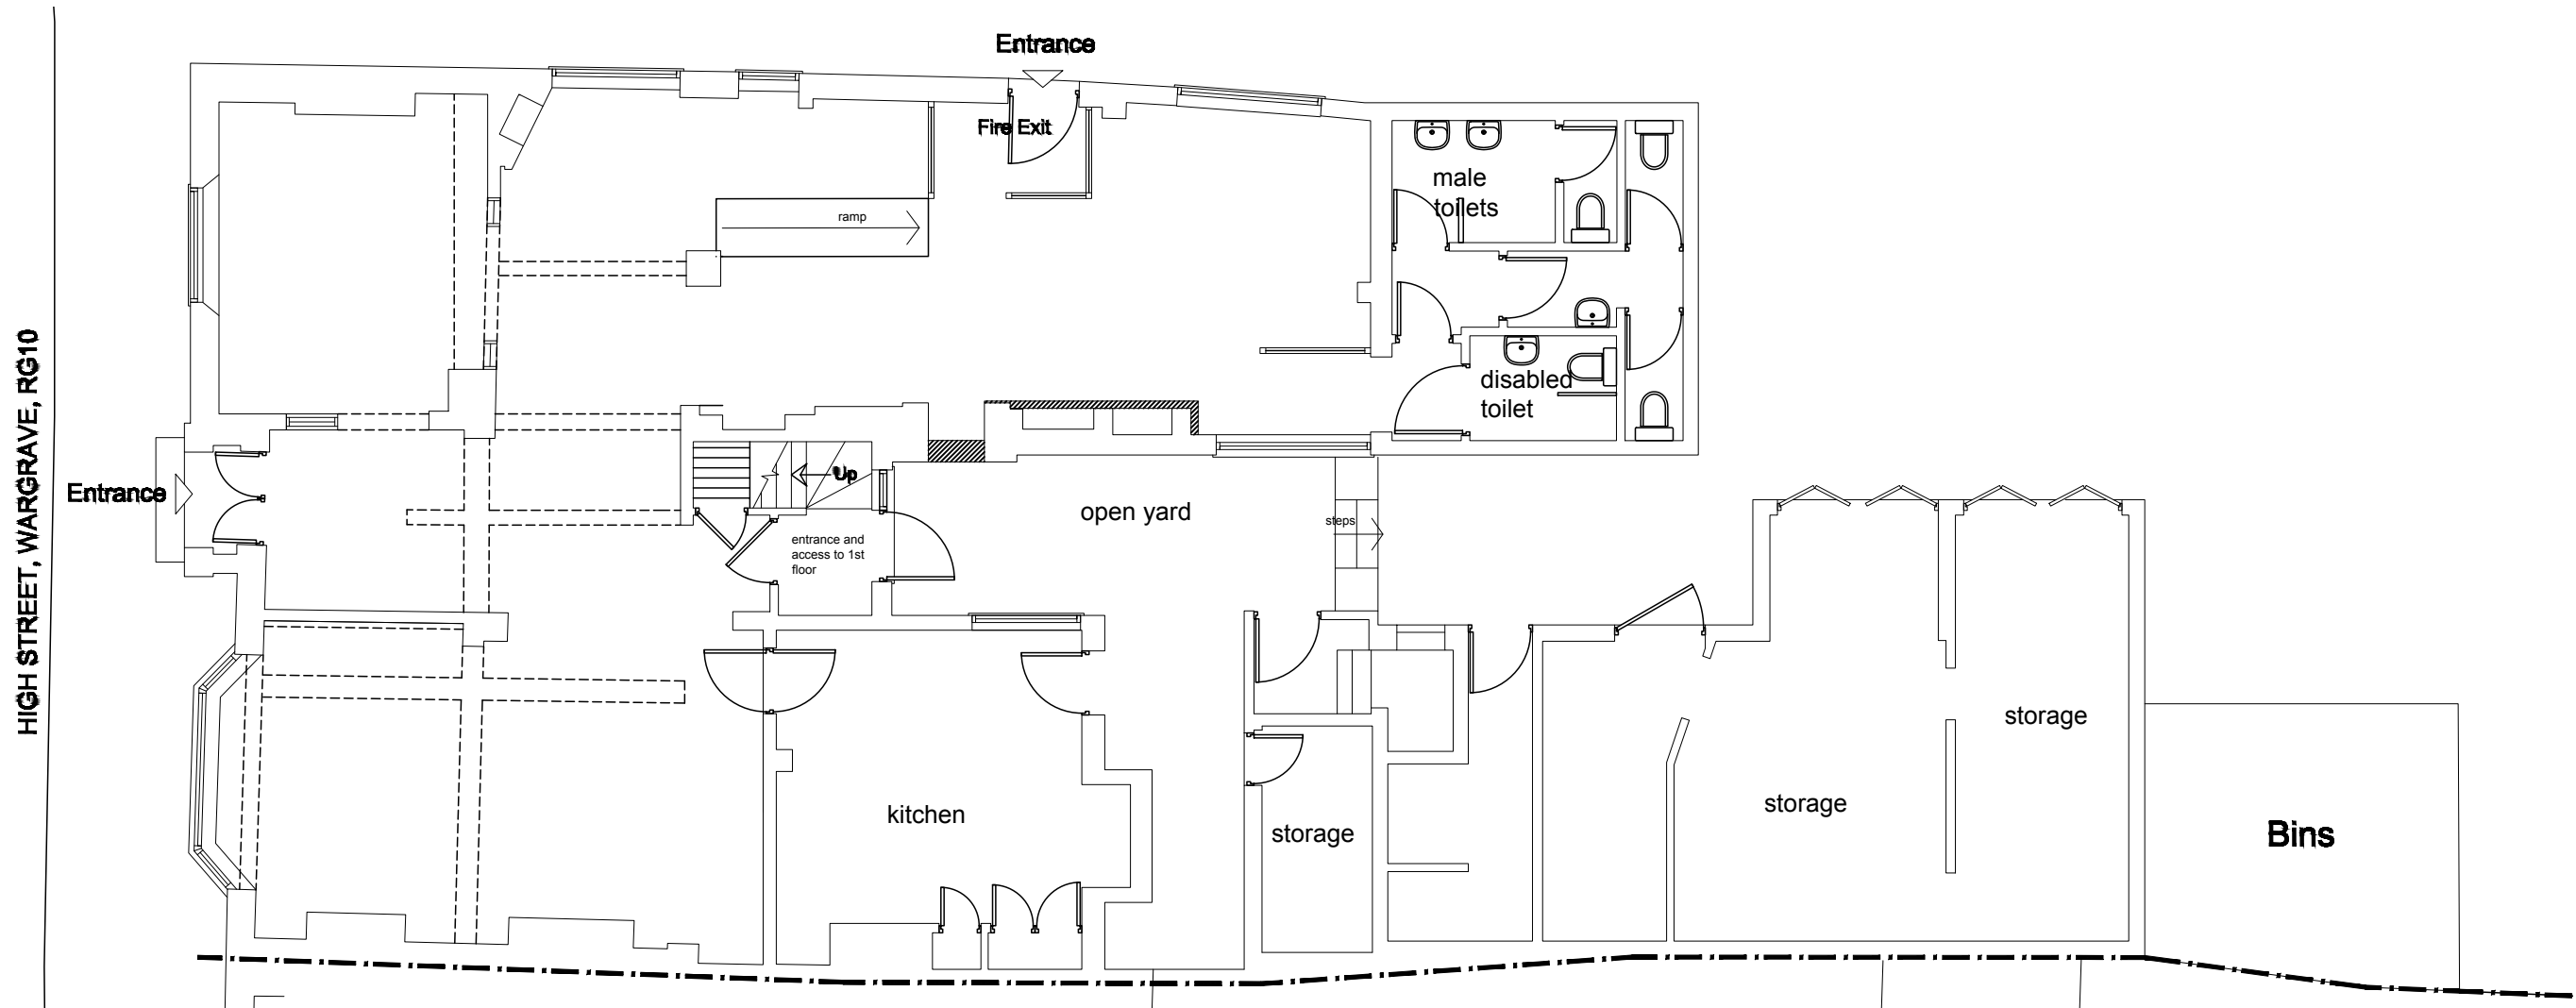

Existing Ground Floor Plan

45 High Street
Wargrave
Berkshire
project :

Existing Ground Floor
title :

Mr. R Arora & Mr. A. Grewal
client :

Lee Norris Design	ref : LN
27 Eden Way, Winnersh Wokingham, Berkshire RG41 5PQ Tel: 01189 787226 Mob: 07795 058193 E-mail: lee@leenorrisdesign.co.uk Web: www.leenorrisdesign.co.uk	date : Jun'22
Planning and building regulations drawings for residential extensions, new build, renovation and conversion projects.	scale : 1:100@A3
	project : 22-519
	dwg no. / rev : 100/A