




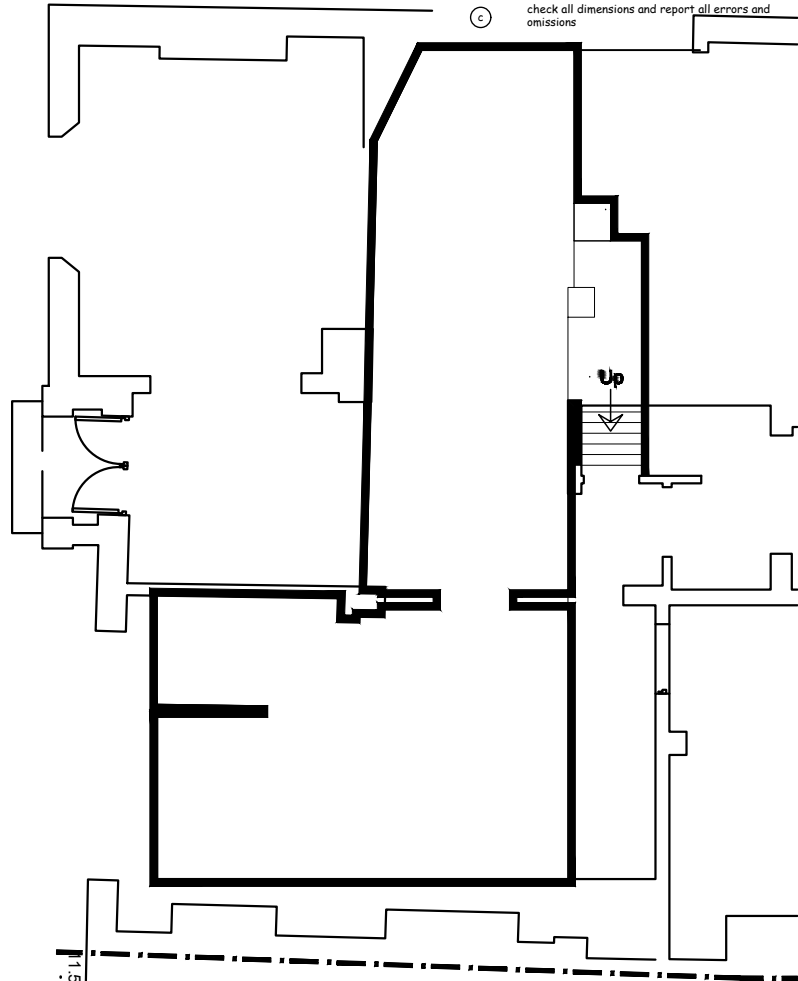

Existing Basement Plan

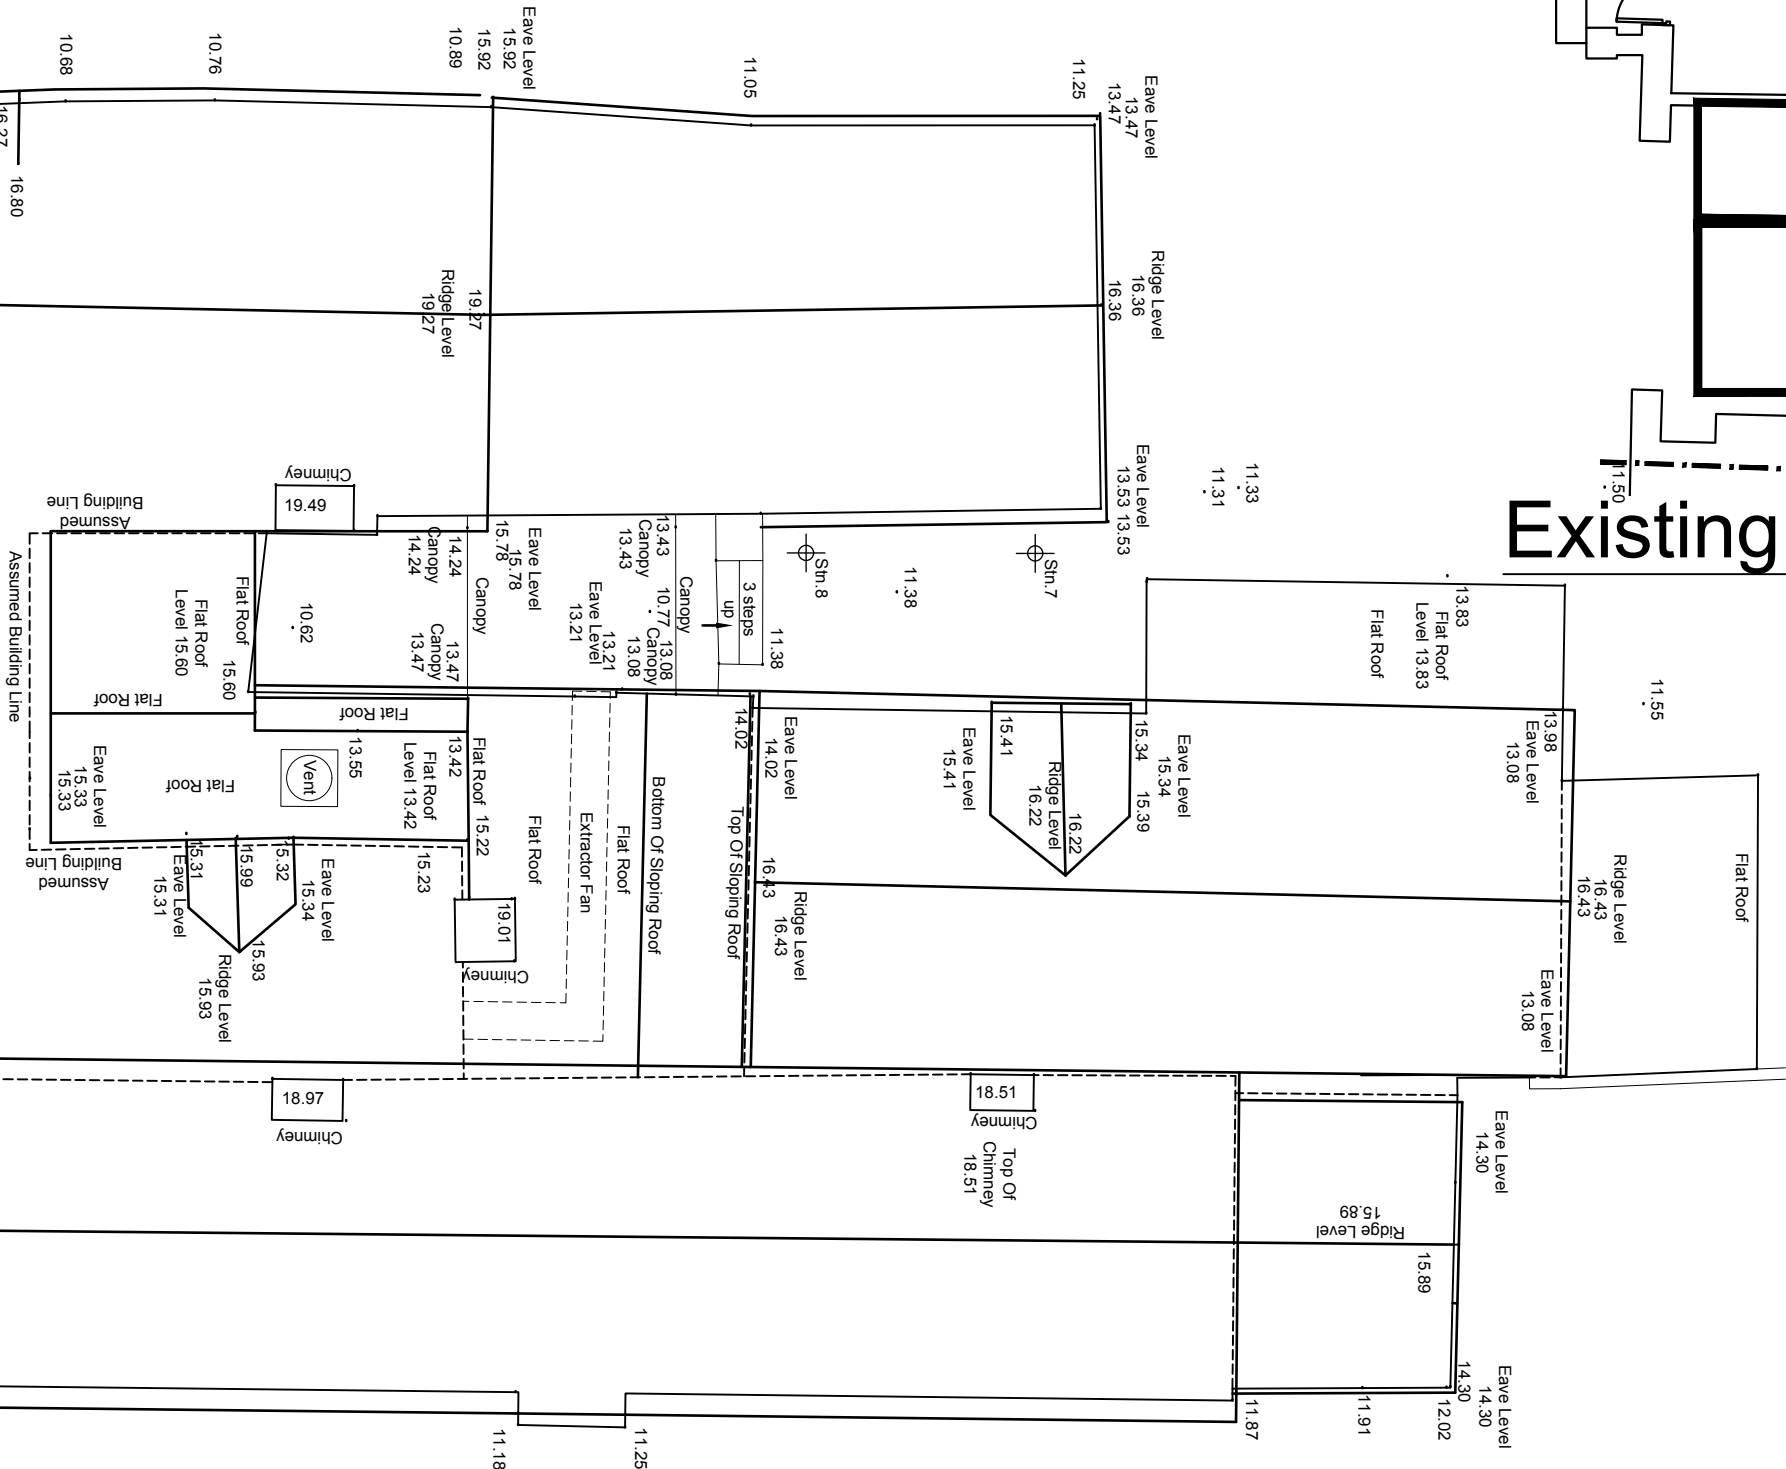

Existing Roof Plan

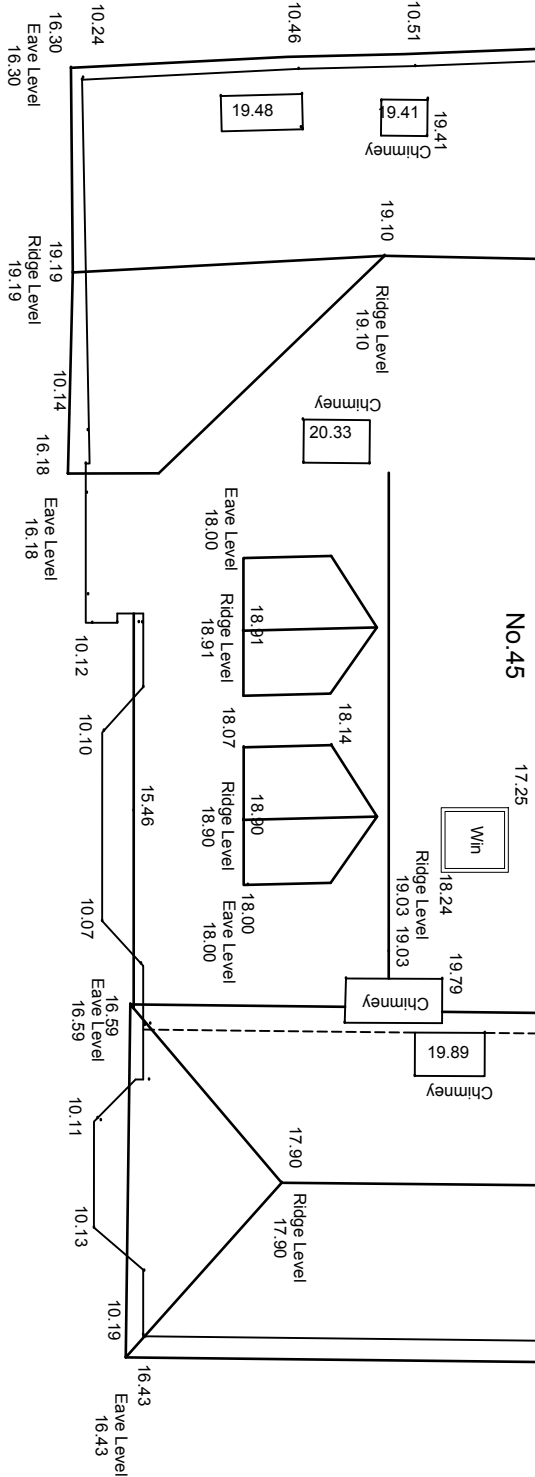

45 High Street
Wargrave
Berkshire

Existing Basement & Roof Plans

Mr. R Arora & Mr. A. Grewal

Lee Norris Design	ref : LN
27 Eden Way, Winnersh Wokingham, Berkshire RG41 5PQ Tel: 01189 787226 Mob: 07795 058193 E-mail: lee@leenorrisdesign.co.uk Web: www.leenorrisdesign.co.uk	date : Jun'22
Planning and building regulations drawings for residential extensions, new build, renovation and conversion projects.	scale : 1:100@A3
	project : 22-519
	dwg no./ rev : 104