



Scale Bar 1-50 @ A3

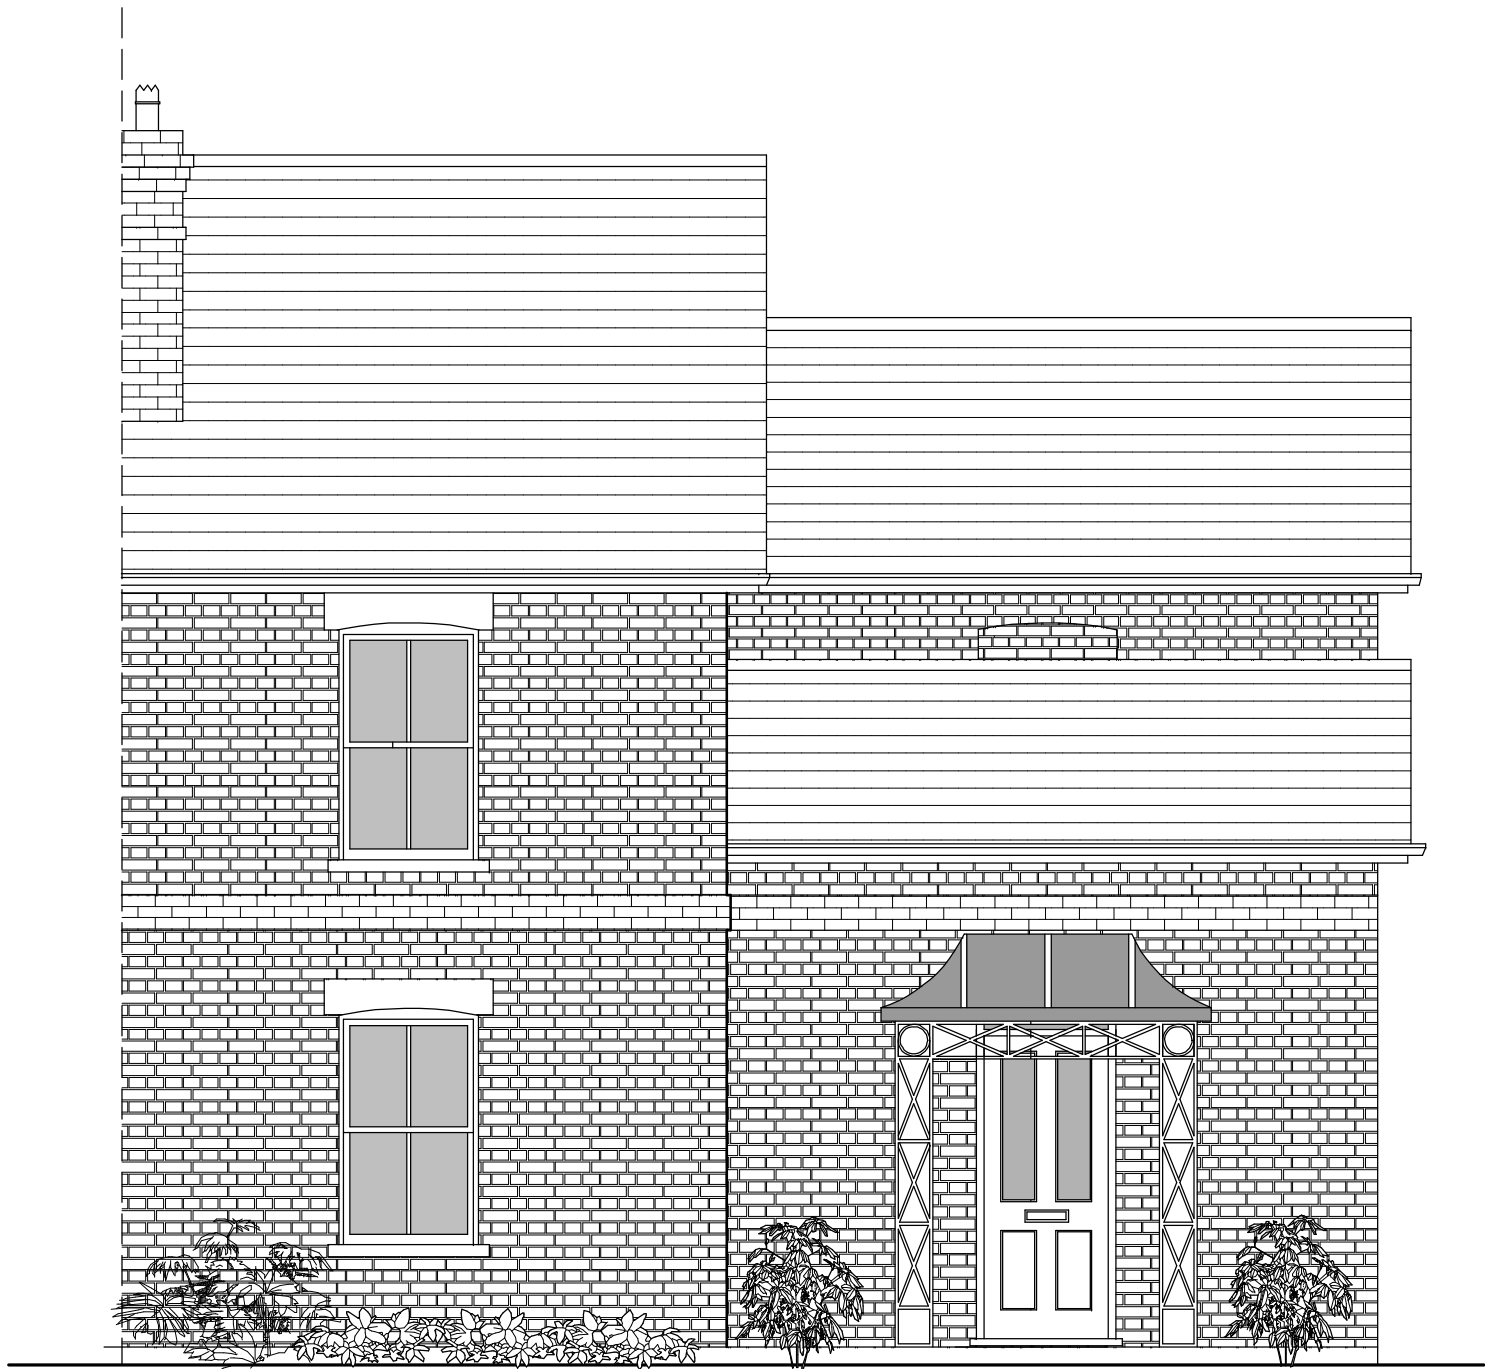

Proposed Front Elevation

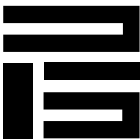

PAUL SCHOFIELD
ARCHITECTURAL DESIGN

CLIENT
Paul & Wiola Galatolo

PROJECT TITLE
29, The Square
Spencers Wood
Berkshire
RG7 1BS

DRAWING TITLE
Proposed Front Elevation 3

SCALE	DATE	DRAWN
1-50	26-03-25	P.Schofield

THE COPYRIGHT IN THIS DOCUMENT AND
DESIGN IS CONFIDENTIAL TO AND THE
PROPERTY OF PAUL SCHOFIELD