

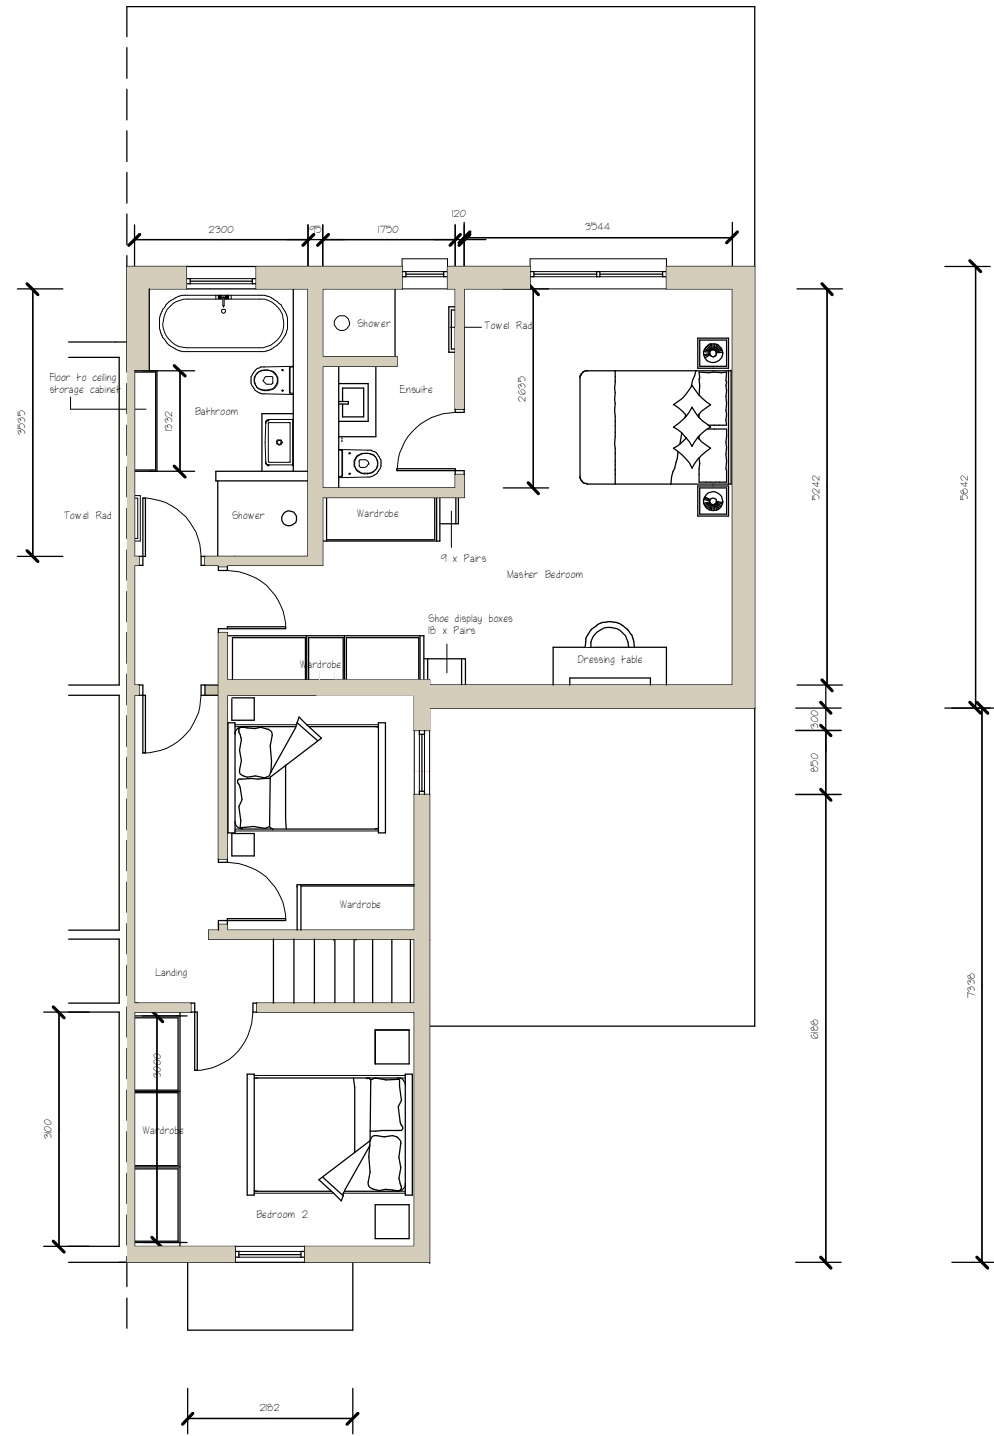


 

Proposed 1st Floor

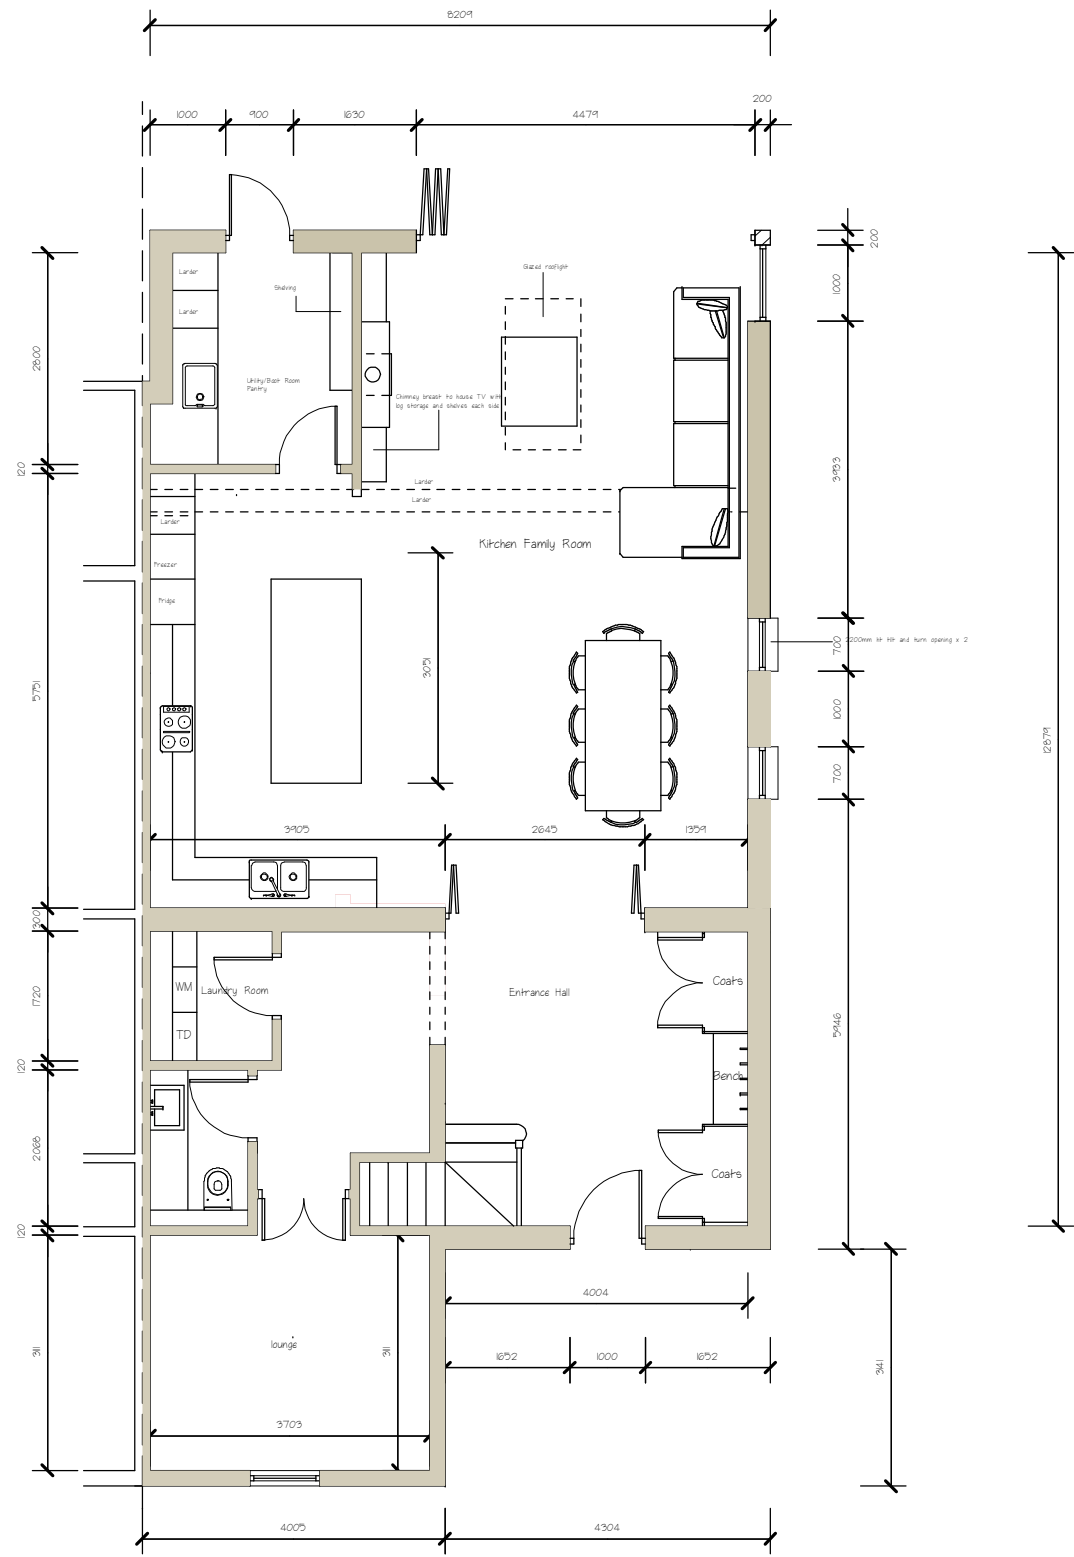

Proposed Ground Floor


Existing Floor Area

Ground Floor	44.33 sq mts
1st Floor	36.67 sq mts
Total	81.00 sq mts

Proposed Floor Area

Ground Floor	108.91 sq mts
1st Floor	67.69 sq mts
Total	176.60 sq mts

Net Increase 95.60 sq mts

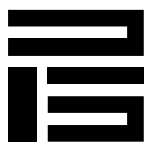

PAUL SCHOFIELD
ARCHITECTURAL DESIGN

CLIENT
Paul & Wida Gatolo

PROJECT TITLE
29 The Square
Spencers Wood
Reading
RG7 1BS

DRAWING TITLE
Proposed Floor Plans Rev 10

SCALE 1:100	DATE 29-03-25	DRAWN P.Schofield
----------------	------------------	----------------------

Email - paul@psdreamhome.com
Mob - 07949 596589

THE COPYRIGHT IN THIS DOCUMENT AND
DESIGN IS CONFIDENTIAL TO AND THE
PROPERTY OF PAUL SCHOFIELD