
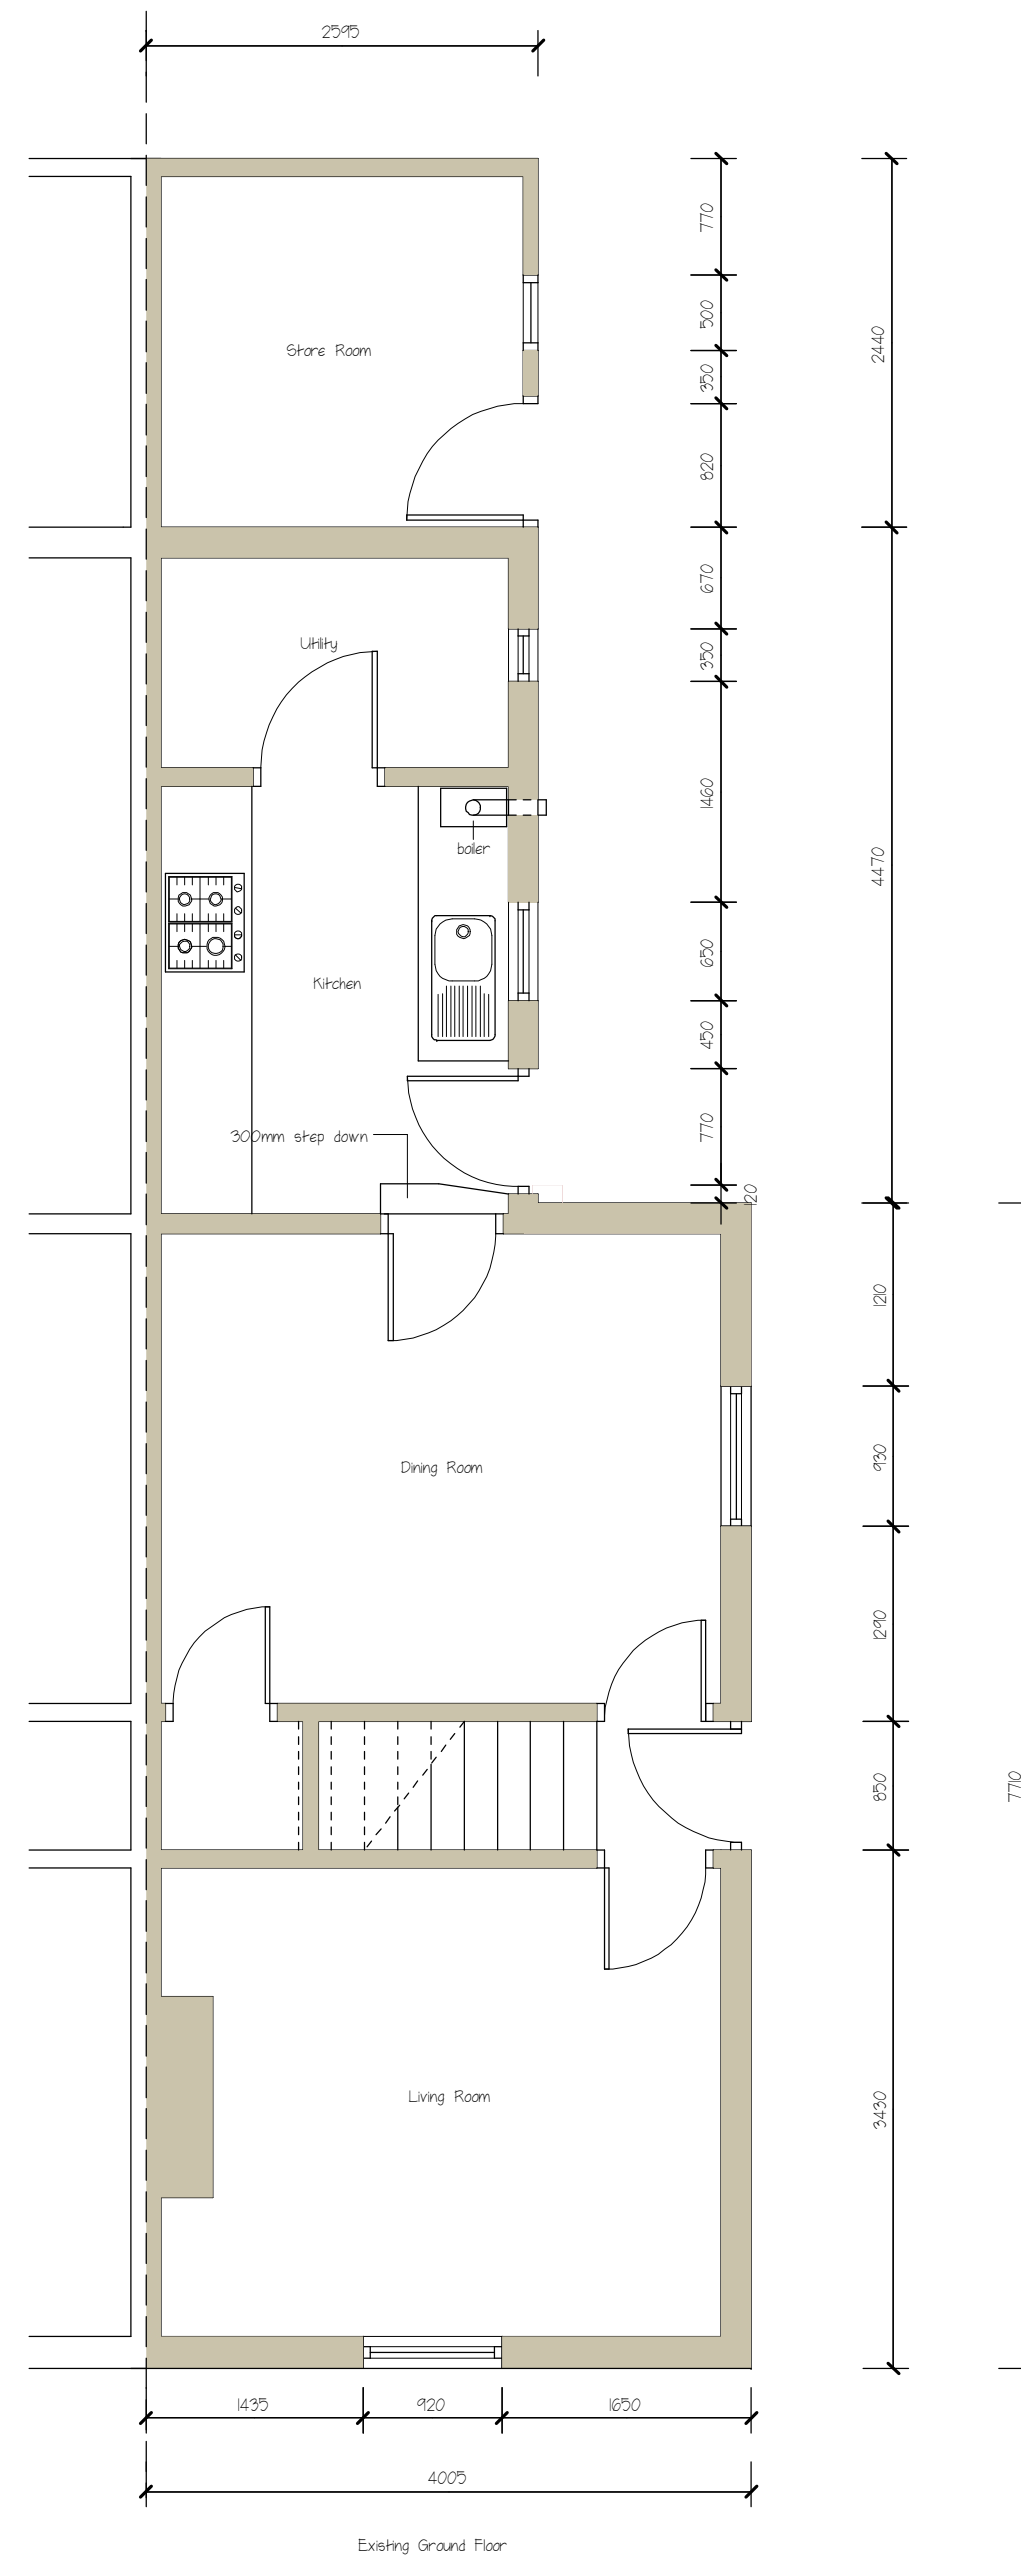
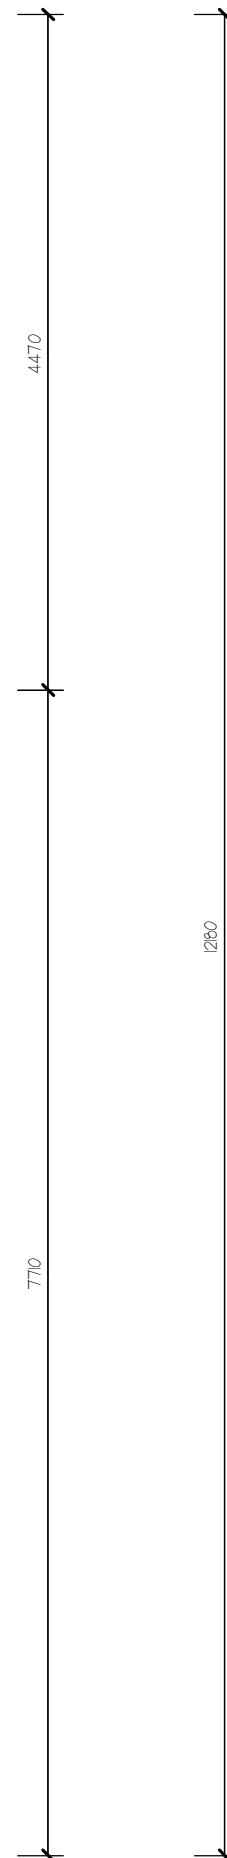
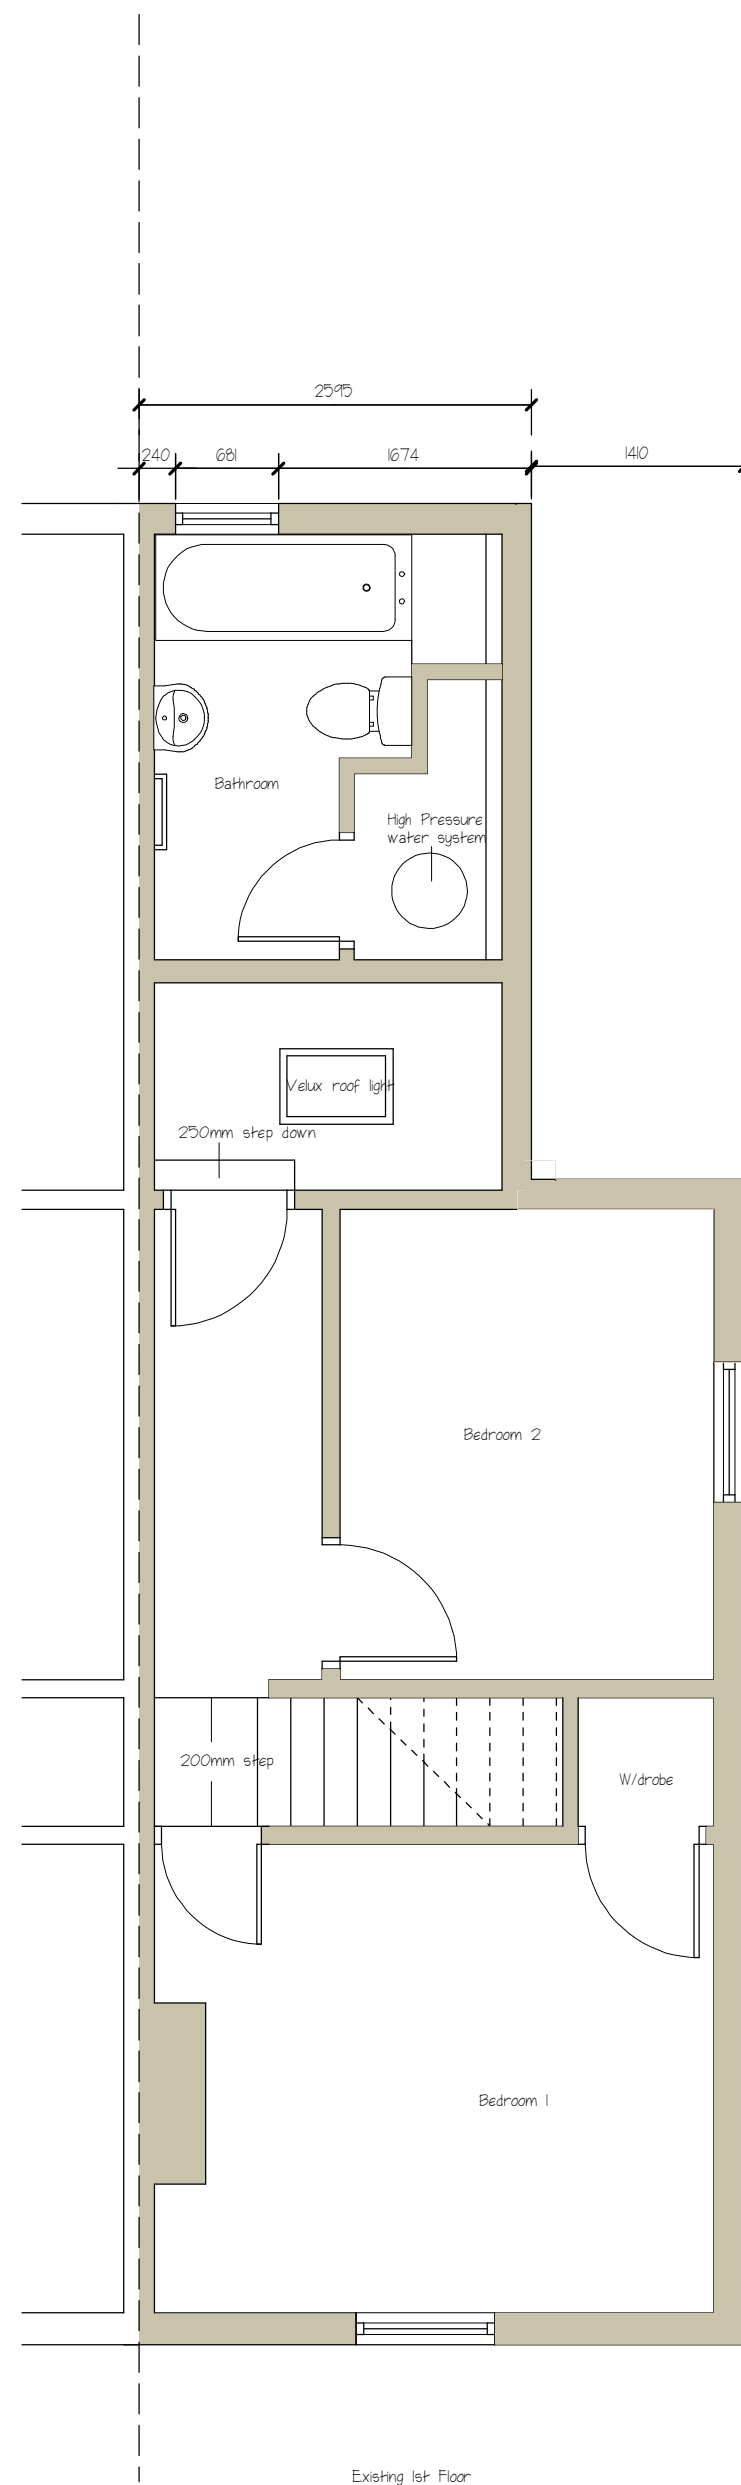


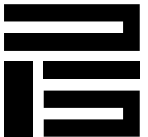

PAUL SCHOFIELD
ARCHITECTURAL DESIGN

CLIENT
Paul & Viola Galatolo

PROJECT TITLE
29, The Square
Spencers Wood
Berkshire
RG7 1BS

DRAWING TITLE
Existing Floor Plans

SCALE 1:50	DATE 11-11-24	DRAWN P.Schofield
---------------	------------------	----------------------

THE COPYRIGHT IN THIS DOCUMENT AND
DESIGN IS CONFIDENTIAL TO AND THE
PROPERTY OF PAUL SCHOFIELD