

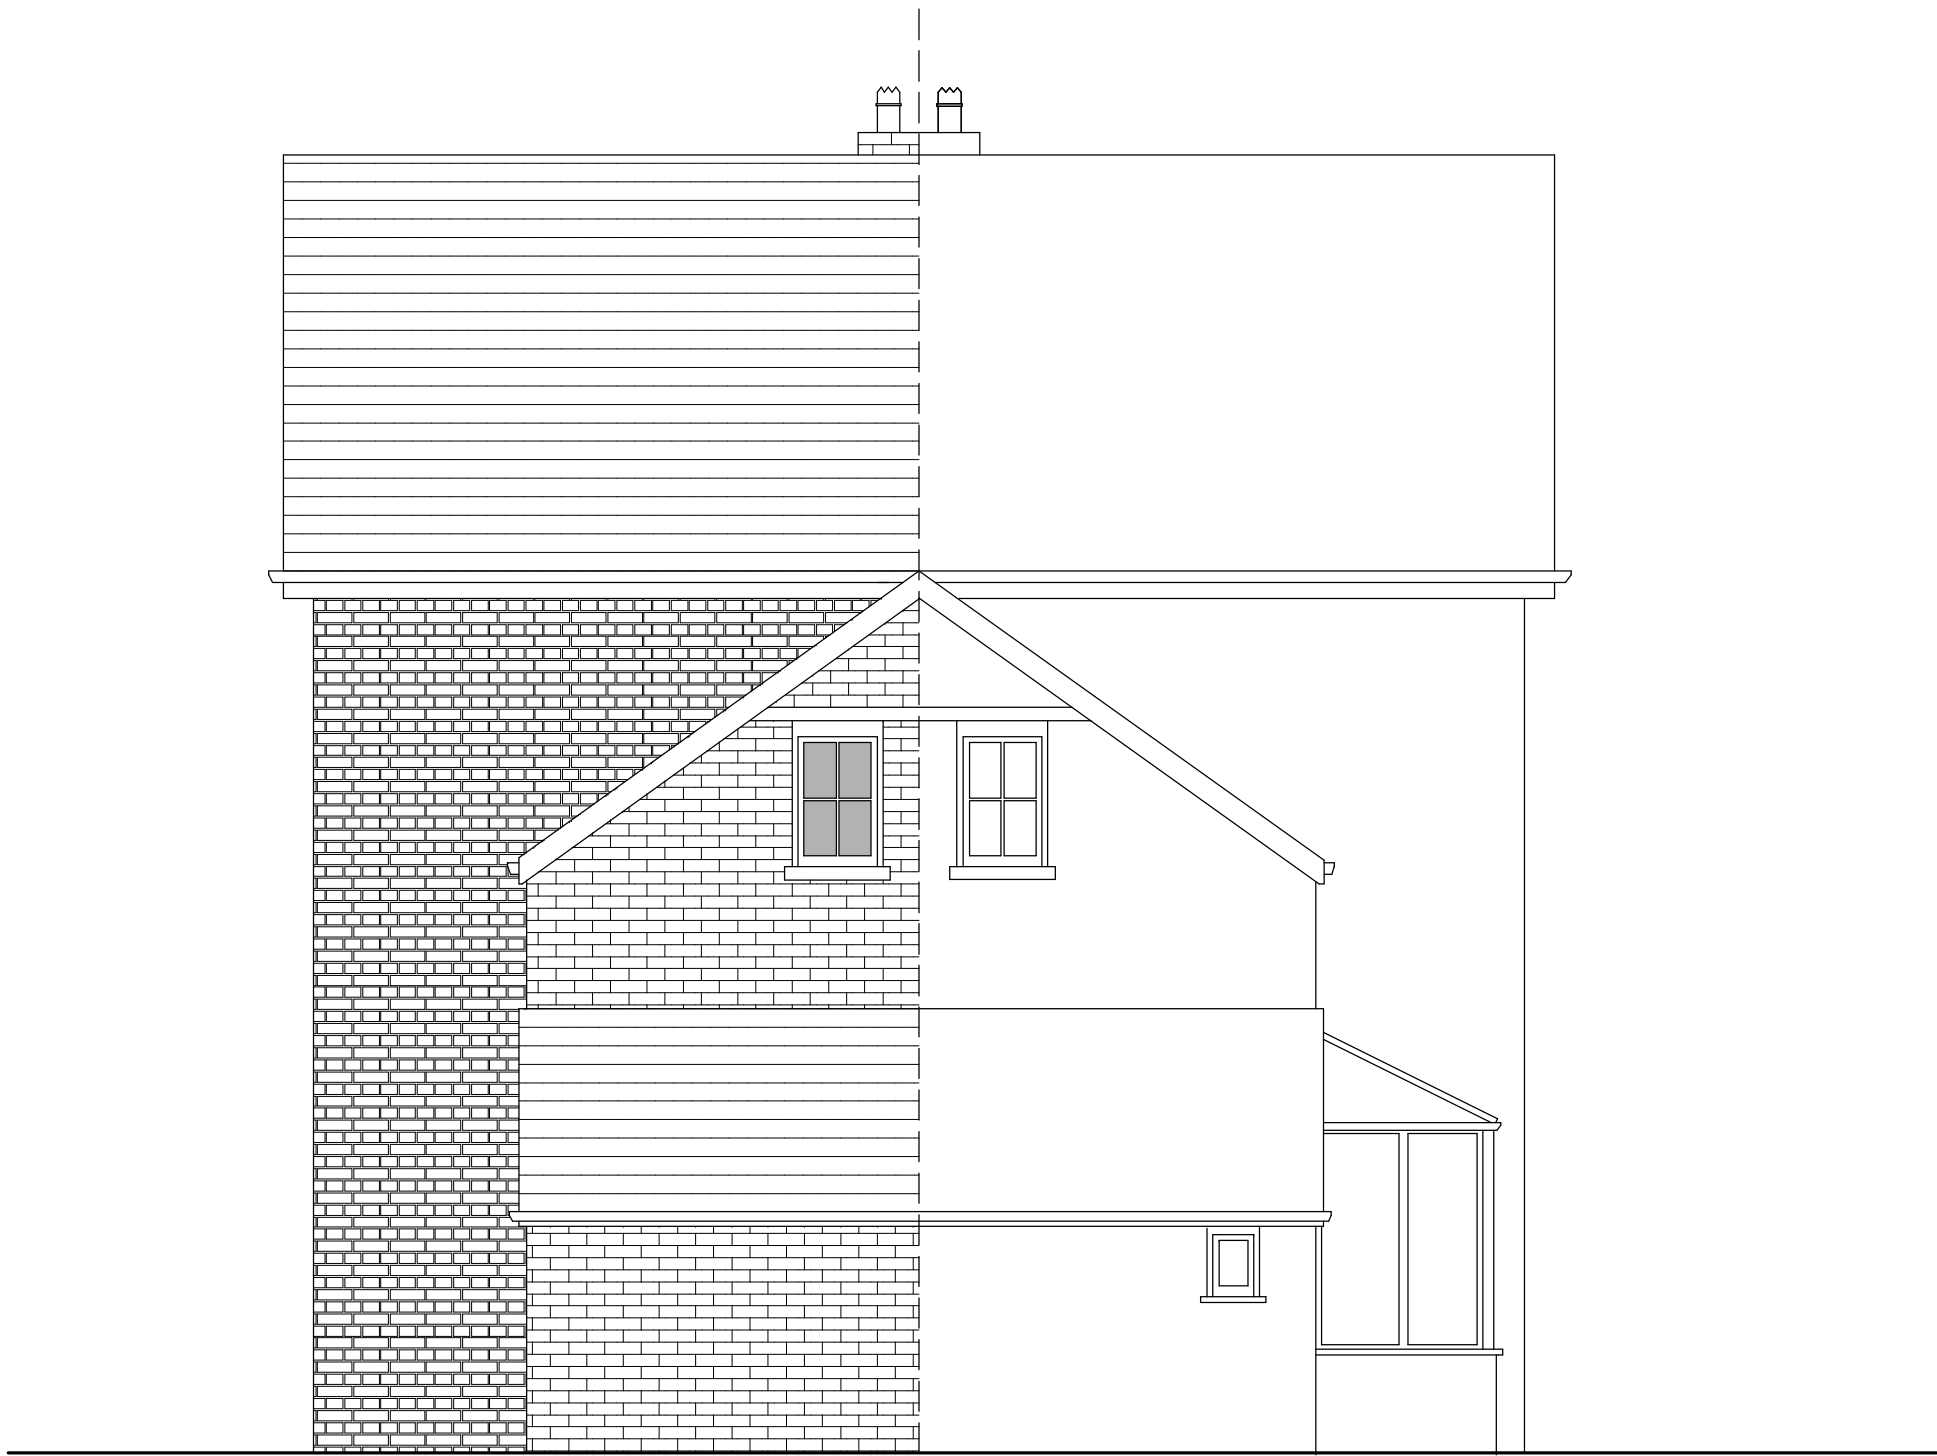


Scale Bar 1-50 @ A2

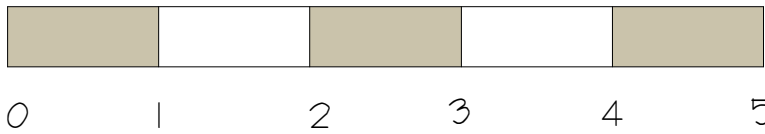

Existing Rear Elevation
No 27

No 29

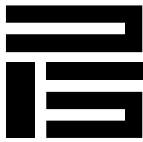

PAUL SCHOFIELD
ARCHITECTURAL DESIGN

CLIENT
Paul & Wola Galatolo

PROJECT TITLE
29, The Square
Spencers Wood
Berkshire
RG7 1BS

DRAWING TITLE
Existing Rear Elevation

SCALE 1-50	DATE 3-11-24	DRAWN P.Schofield
---------------	-----------------	----------------------

THE COPYRIGHT IN THIS DOCUMENT AND
DESIGN IS CONFIDENTIAL TO AND THE
PROPERTY OF PAUL SCHOFIELD