




Scale Bar 1:100 @ A2

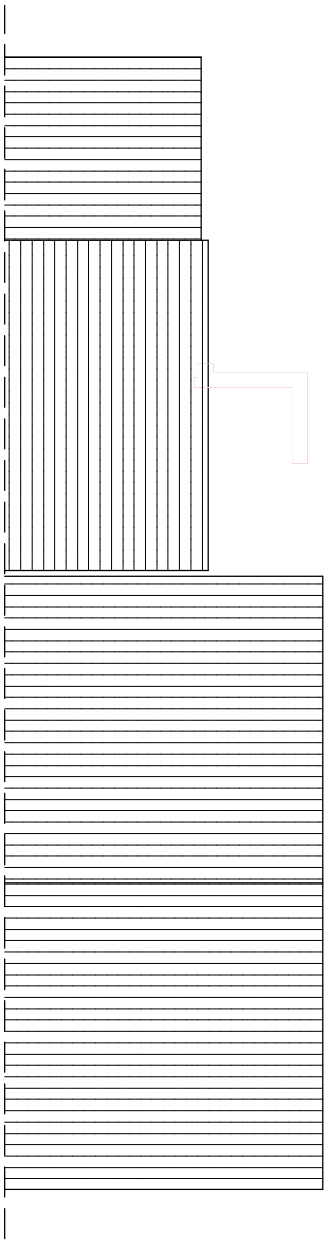

Existing Roof Plan

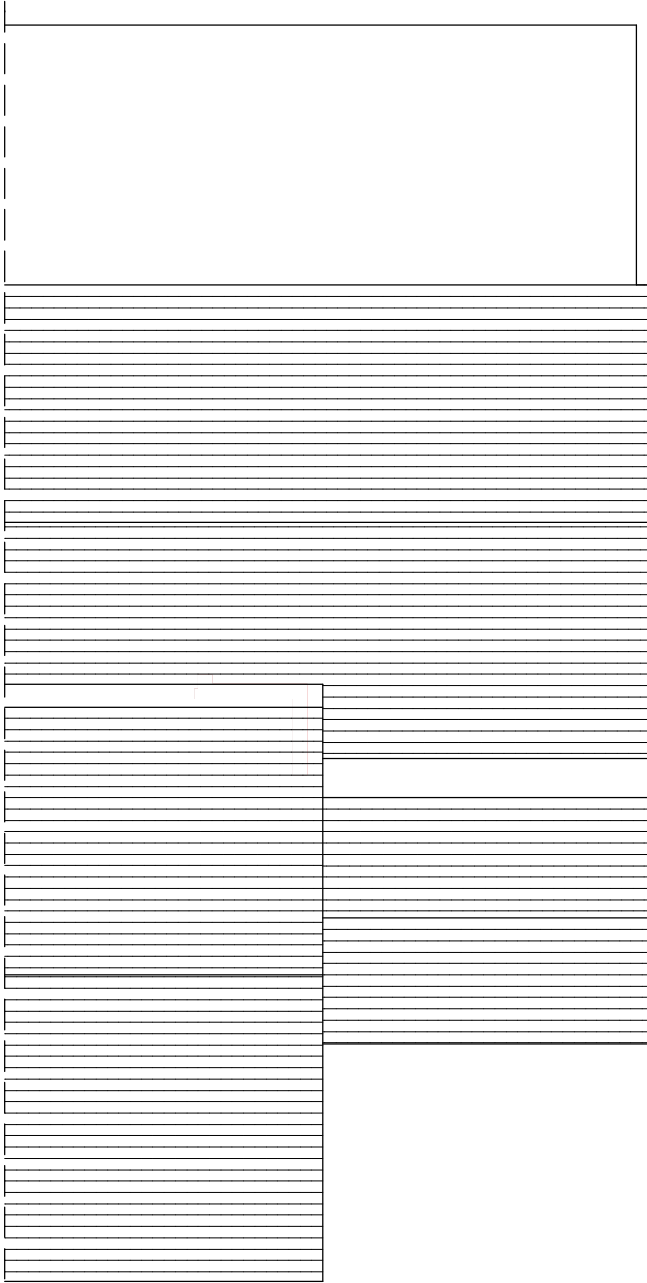

Proposed Roof Plan

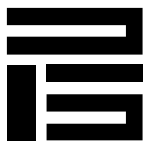

PAUL SCHOFIELD
ARCHITECTURAL DESIGN

CLIENT
Paul & Viola Galatolo

PROJECT TITLE
29, The Square
Spencers Wood
Berkshire
RG7 1BS

DRAWING TITLE
Existing & Proposed Roof Plans

SCALE 1:100	DATE 29.03.25	DRAWN P.Schofield
----------------	------------------	----------------------

Email - paul@psdreamhome.com
Mob - 07949 596589

THE COPYRIGHT IN THIS DOCUMENT AND DESIGN IS
CONFIDENTIAL TO AND THE PROPERTY OF
PAUL SCHOFIELD ARCHITECTURAL DESIGN LTD