





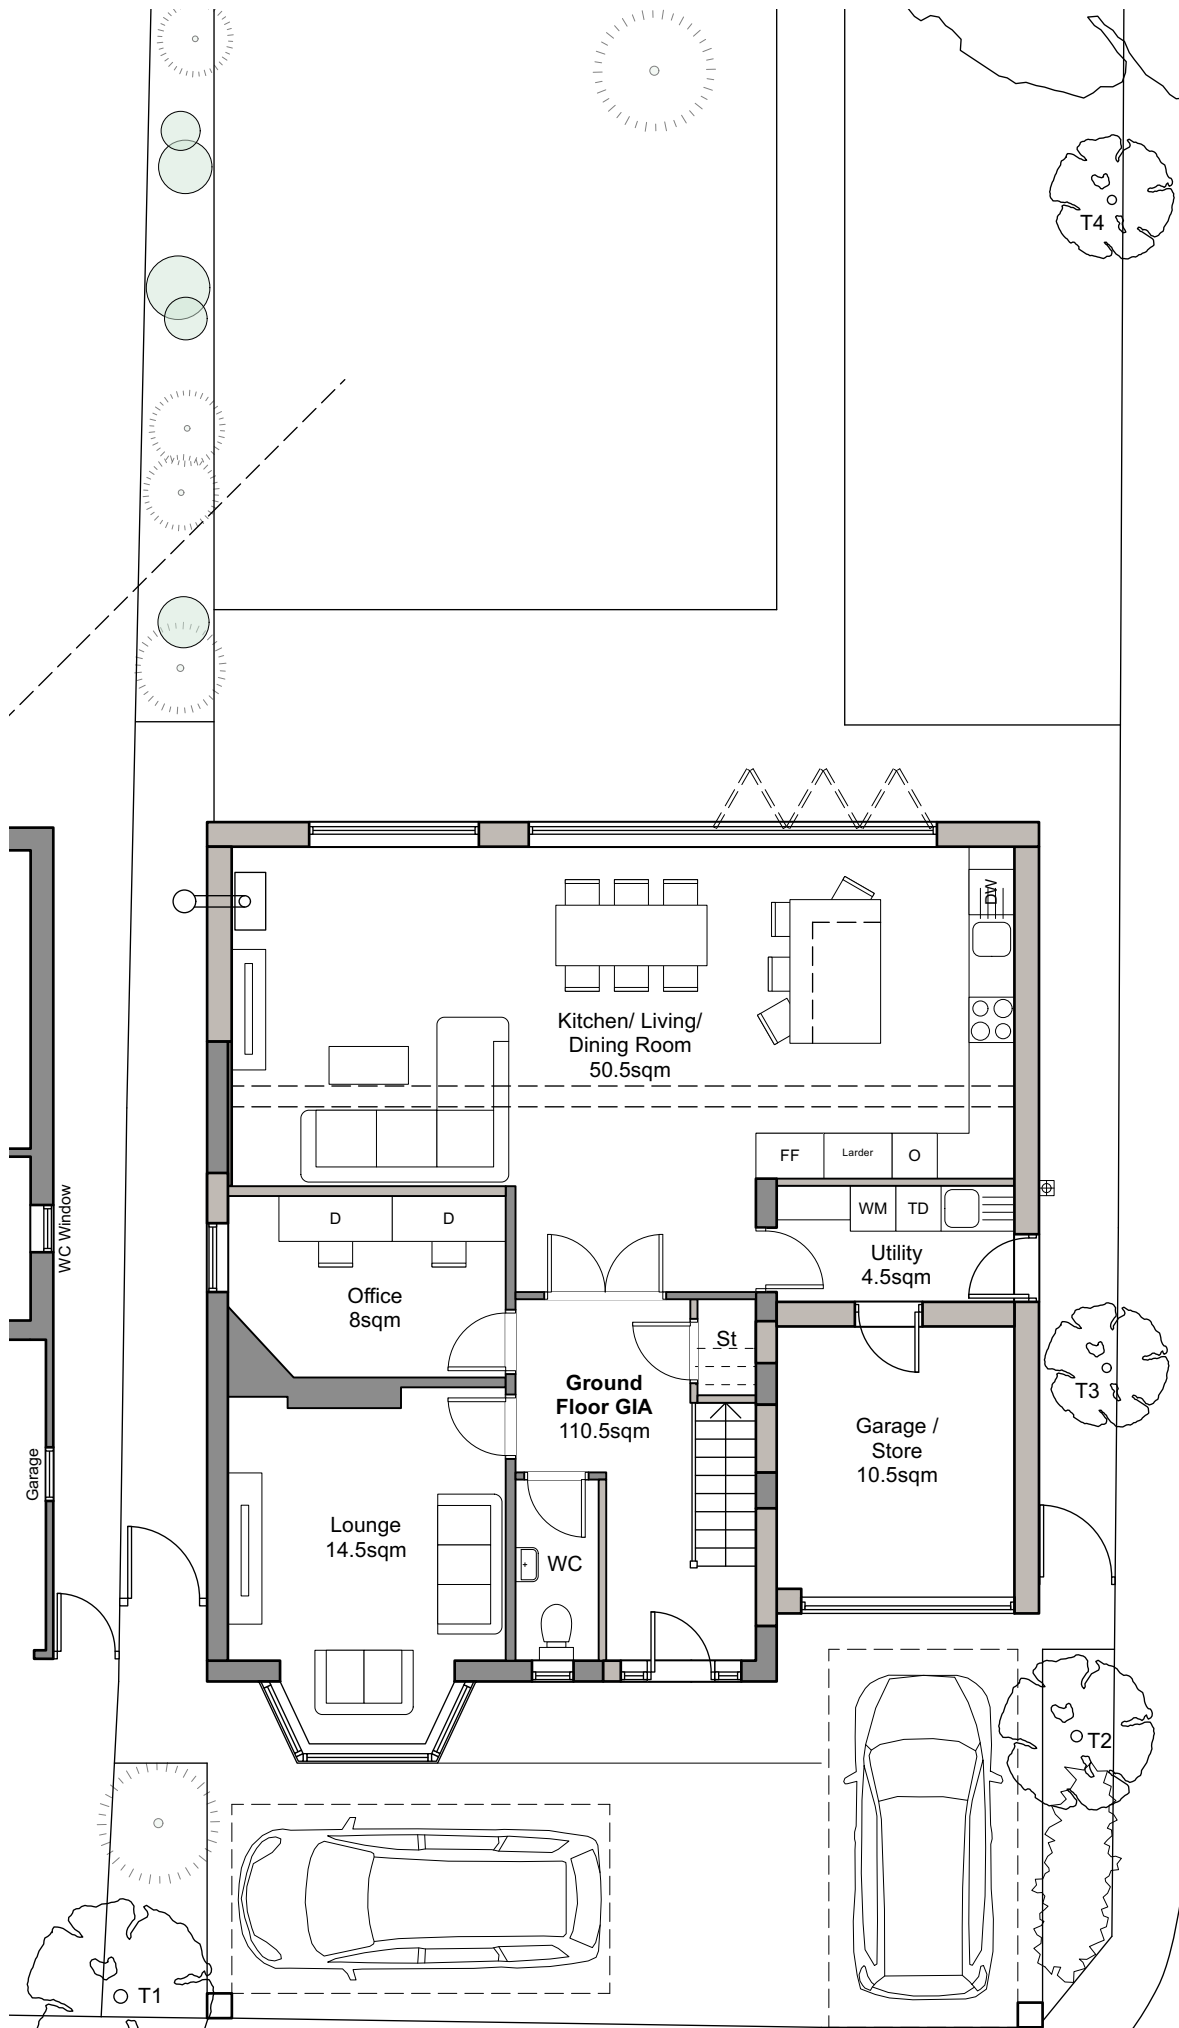


Proposed Ground Floor Plan

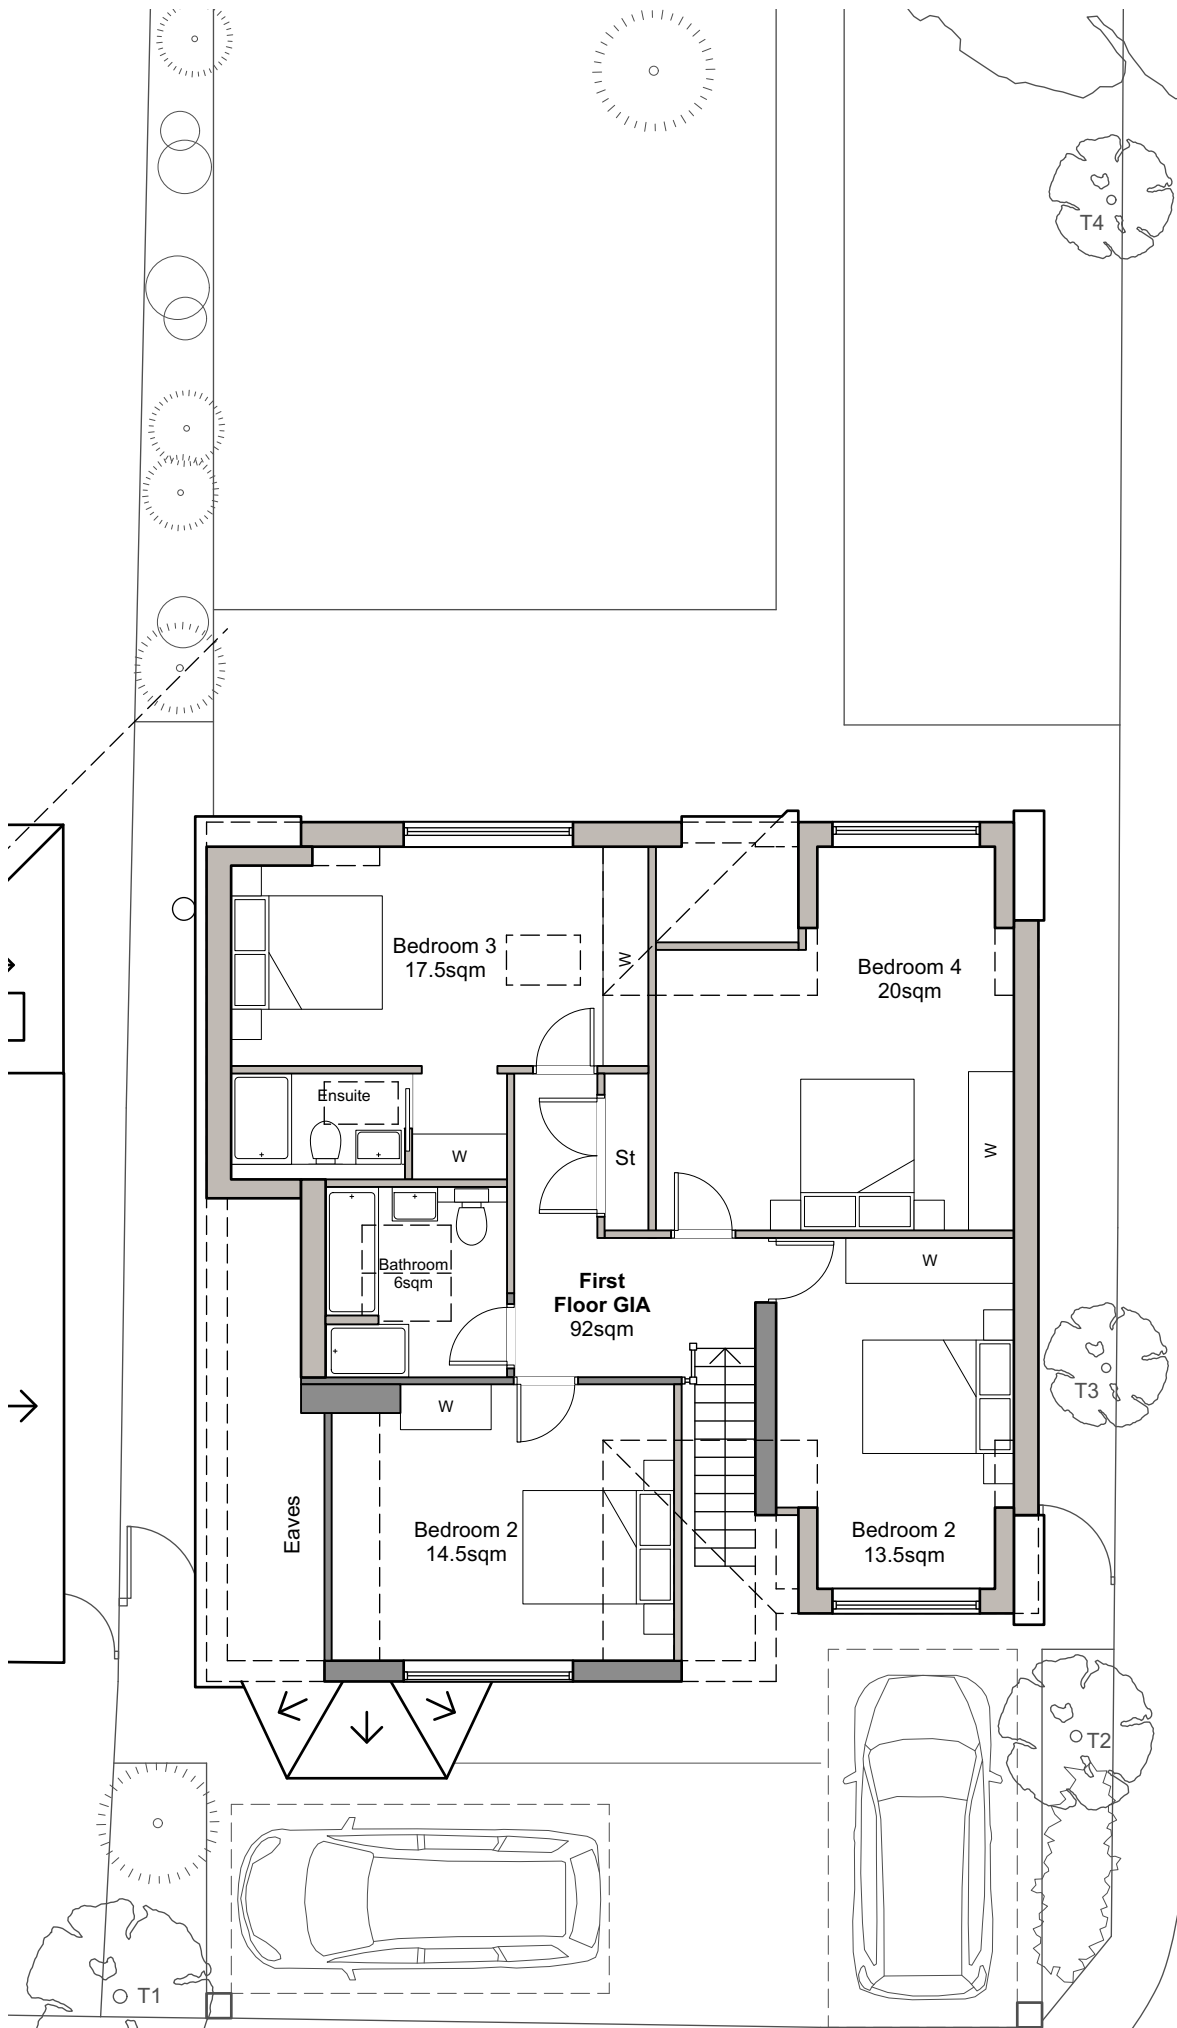

Proposed First Floor Plan

All dimensions are to be checked on site before work commences.
Figured dimensions to be taken in preference to scaled dimensions.
If in doubt please ask.
© Copyright reserved.

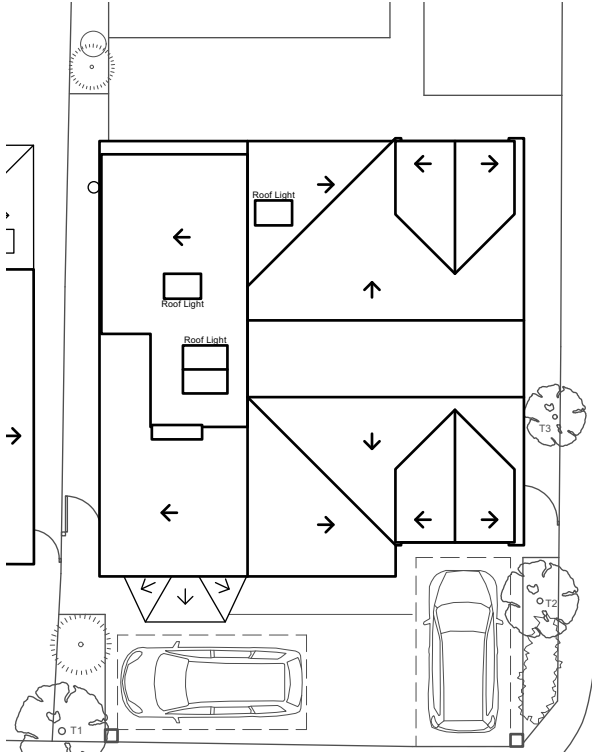  

Proposed Roof Plan (Scale 1:200)

P3		Issued for Planning		11/03/25		LN	
Rev		Notes		Date		Initial	
Status							
Planning							
HOLTHAM+NEWMAN							
ARCHITECTS							
The Old Dairy, 282A Hyde End Road, Spencers Wood, Reading, Berkshire RG7 1DN				T: 07971 316497 E: hello@hnarchitects.co.uk			
Project: 12 Denton Road Wokingham RG40 2DX							
Client Mr and Mrs Kirk							
Drawing Title: Proposed Floor Plans							
Scale: 1:100 @A3		Dwg. No.:			Rev.:		
Drawn by: LN		2457 - P100			P3		
Date: Jan 2025							