



All dimensions are to be checked on site before work commences.
Figured dimensions to be taken in preference to scaled dimensions.
If in doubt please ask.
© Copyright reserved.

 


Proposed Front Elevation

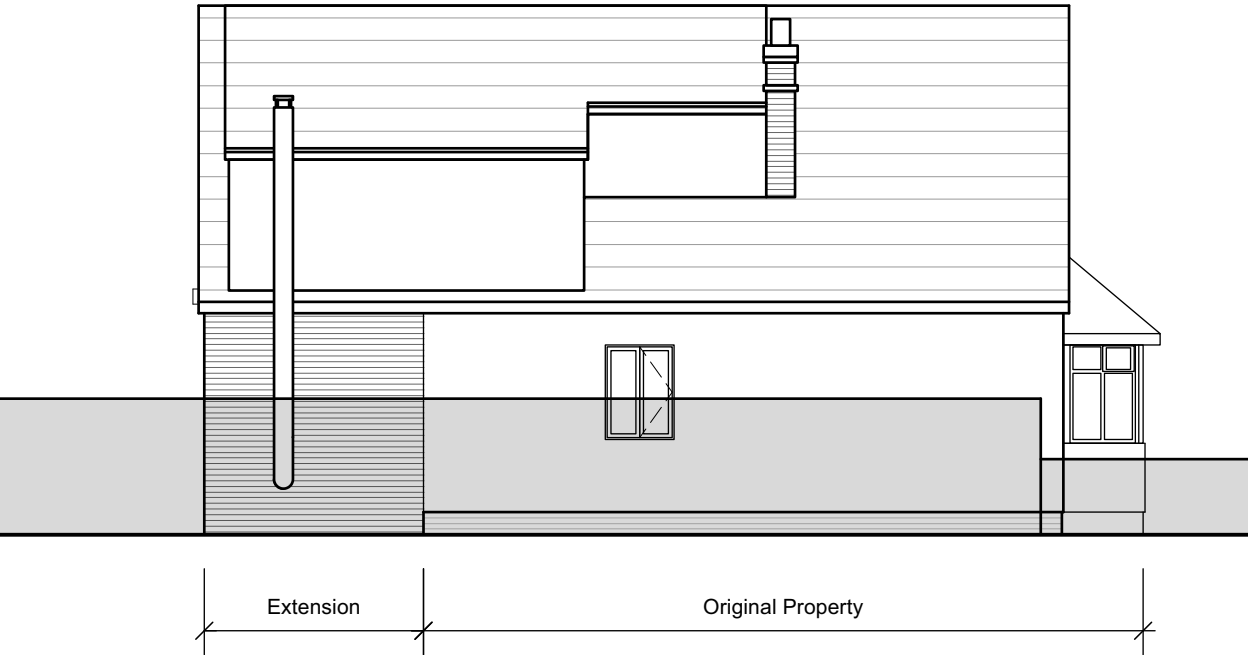

Proposed Side 1 Elevation



Proposed Rear Elevation

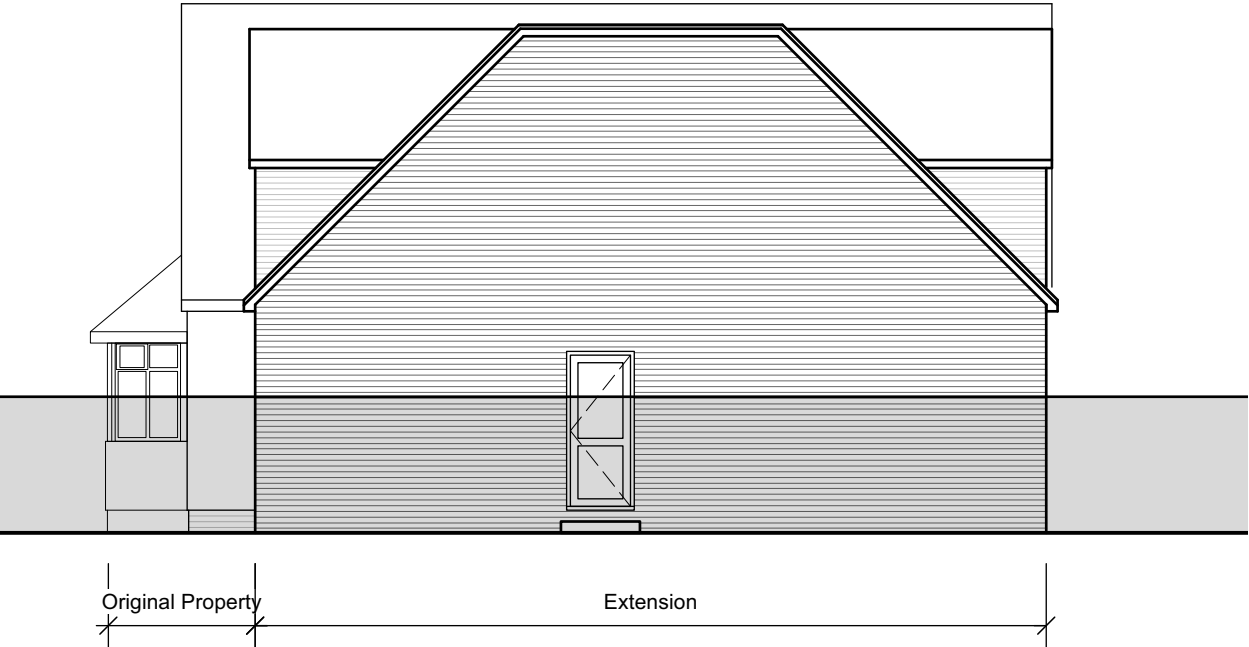

Proposed Side 2 Elevation

P3	Issued for Planning	11/03/25	LN
Rev	Notes	Date	Initial
Status			
Planning			
HOLTHAM+NEWMAN ARCHITECTS The Old Dairy, 282A Hyde End Road, Spencers Wood, Reading, Berkshire RG7 1DN T: 07971 316497 E: hello@hnarchitects.co.uk 			
Project: 12 Denton Road Wokingham RG40 2DX			
Client Mr and Mrs Kirk			
Drawing Title: Proposed Elevations			
Scale: 1:100 @A3		Dwg. No.:	Rev.:
Drawn by: LN		2457 - P200	P3
Date: Feb 2025			