




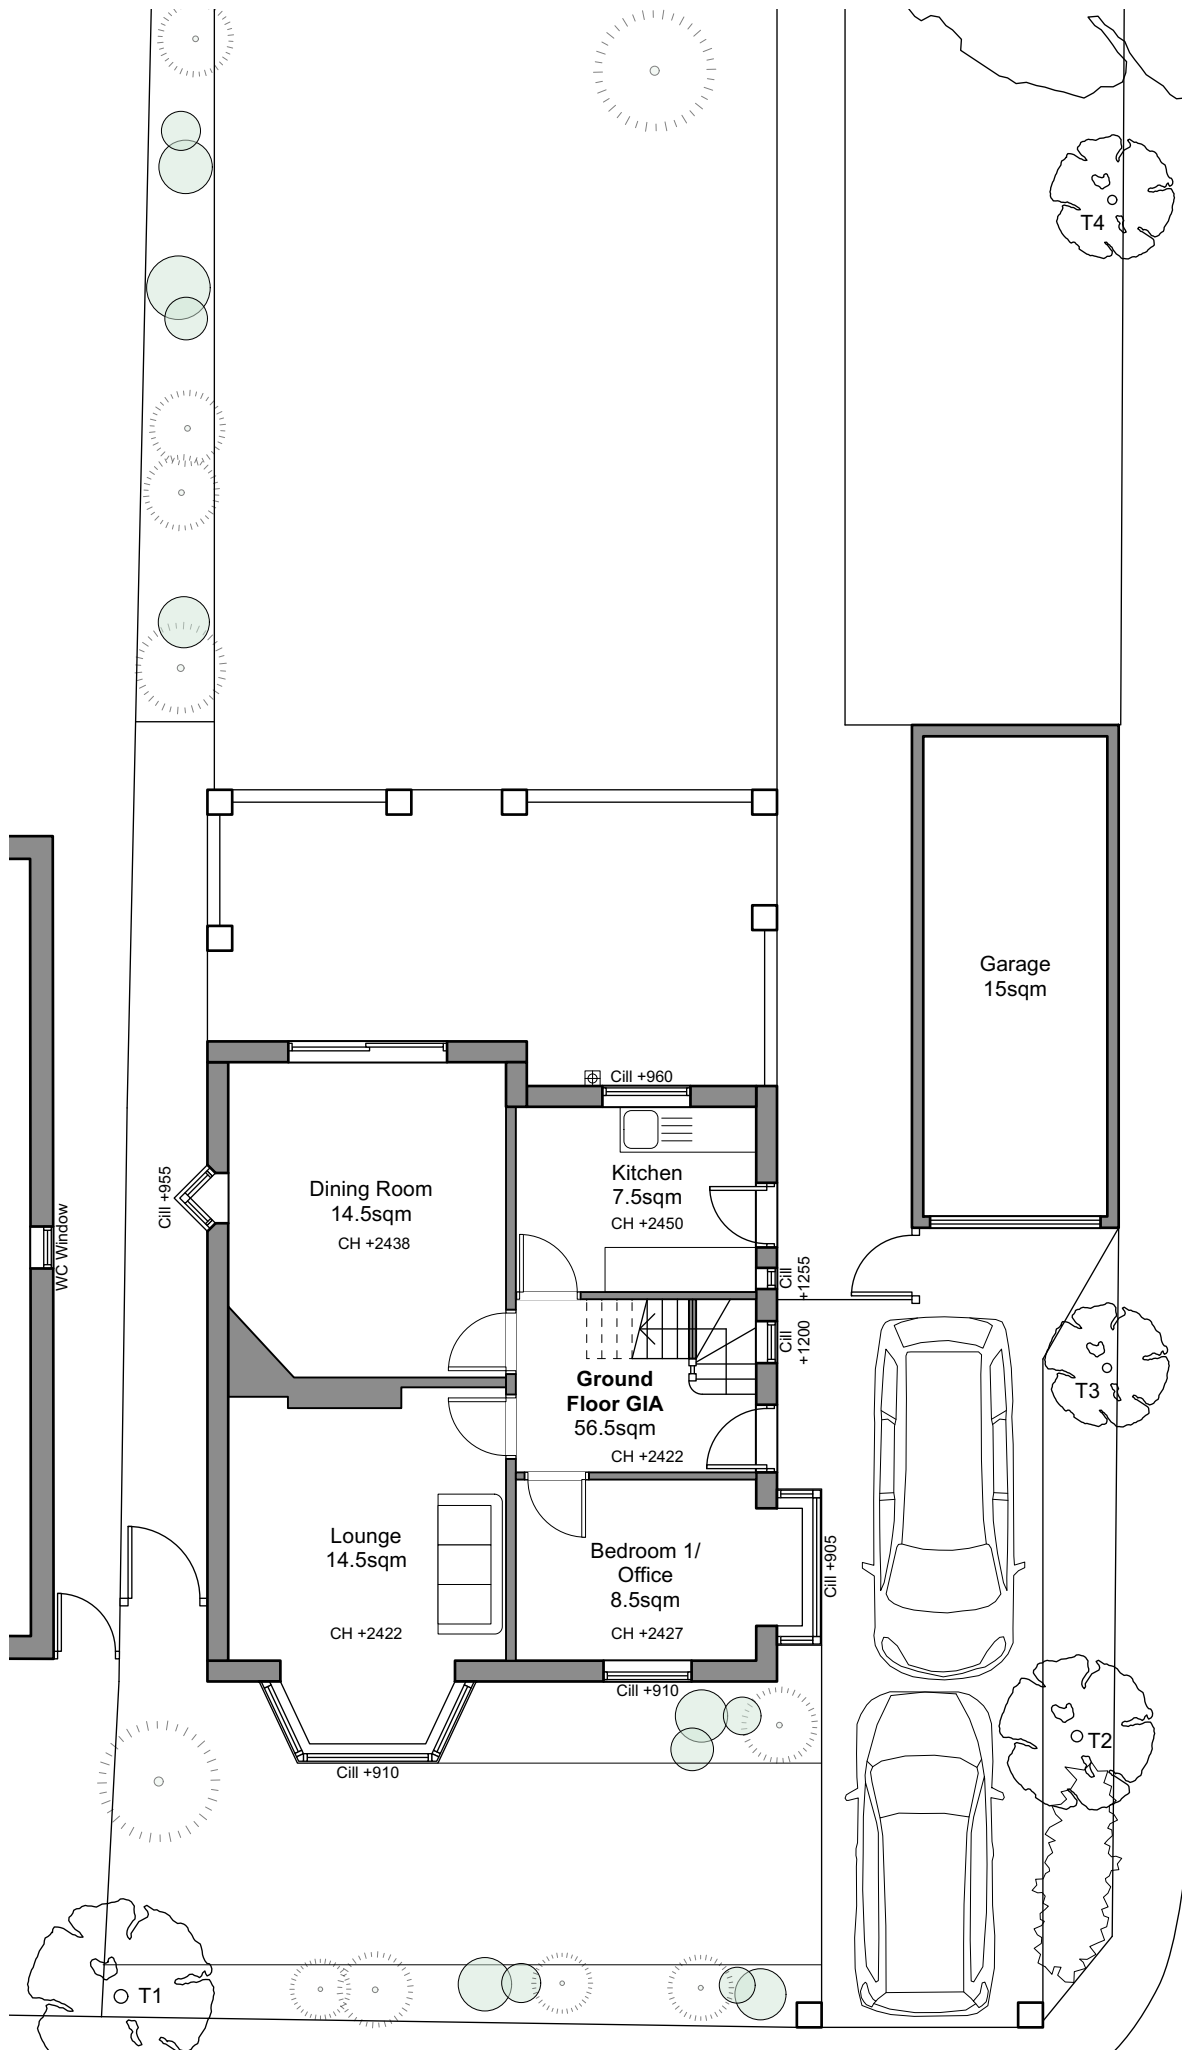


Existing Ground Floor Plan

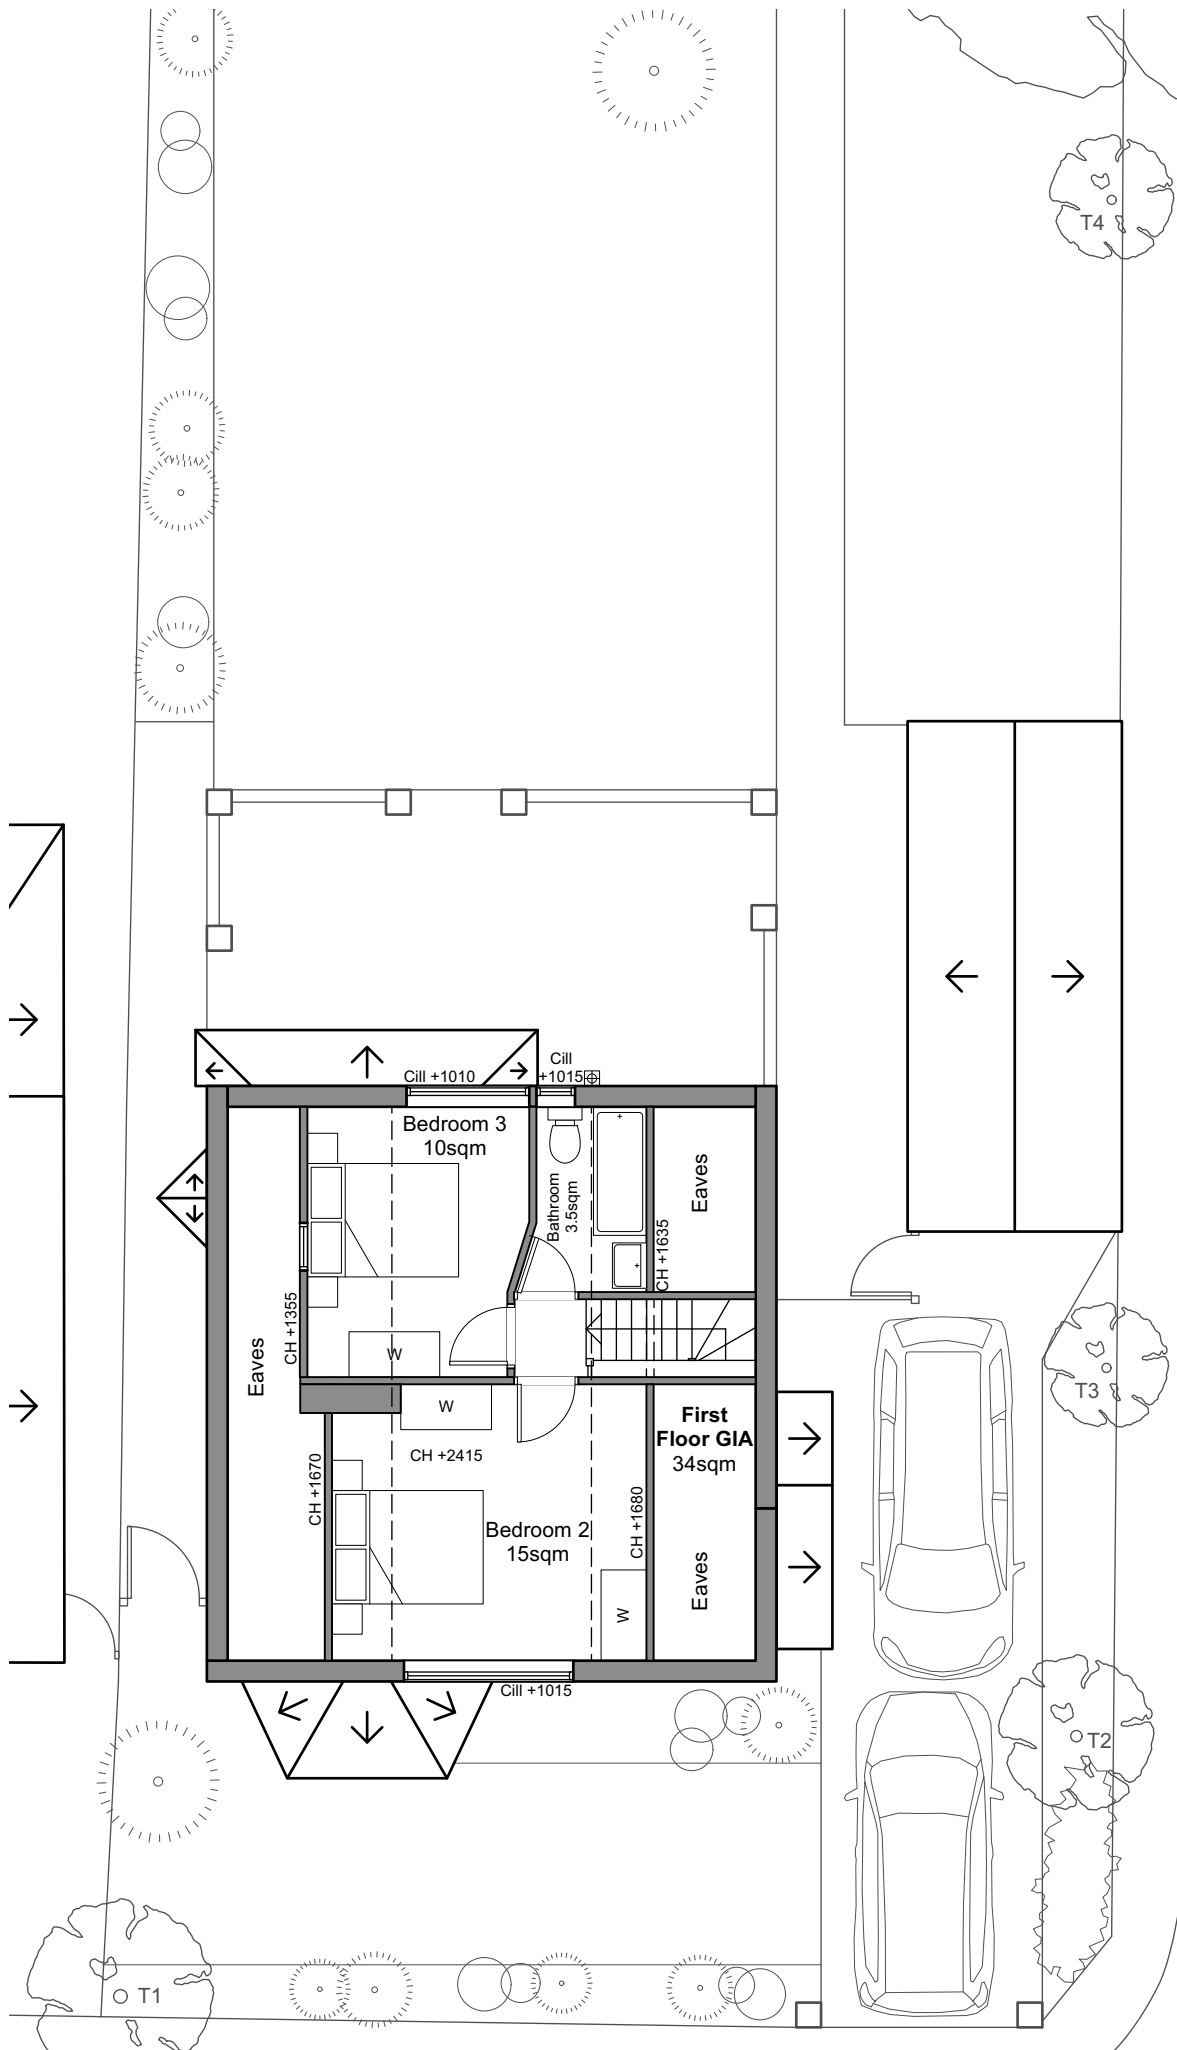


Existing First Floor Plan

All dimensions are to be checked on site before work commences.
Figured dimensions to be taken in preference to scaled dimensions.
If in doubt please ask.
© Copyright reserved.

  

1:100 Scale Bar

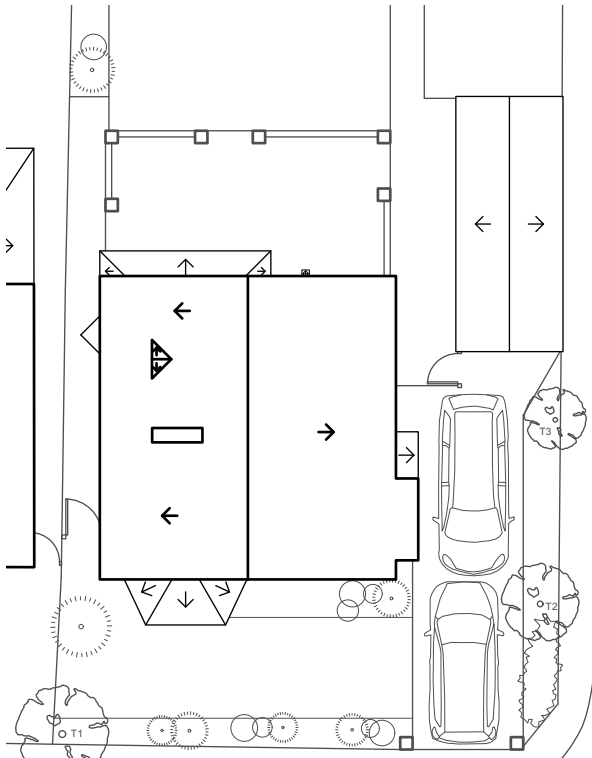

Existing Roof Plan (Scale 1:200)

P1		Issued for Planning	10/03/25	LN
Rev	Notes		Date	Initial
Status				
Planning				
HOLTHAM+NEWMAN				
ARCHITECTS				
The Old Dairy, 282A Hyde End Road, Spencers Wood, Reading, Berkshire RG7 1DN			T: 07971 316497 E: hello@hnarchitects.co.uk	
Project:				
12 Denton Road Wokingham RG40 2DX				
Client				
Mr and Mrs Kirk				
Drawing Title:				
Existing Floor Plans				
Scale: 1:100 @A3		Dwg. No.:		Rev.:
Drawn by: LN		2457 - S100		P1
Date: Jan 2025				