



All dimensions are to be checked on site before work commences.
Figured dimensions to be taken in preference to scaled dimensions.
If in doubt please ask.
© Copyright reserved.

 


Existing Front Elevation

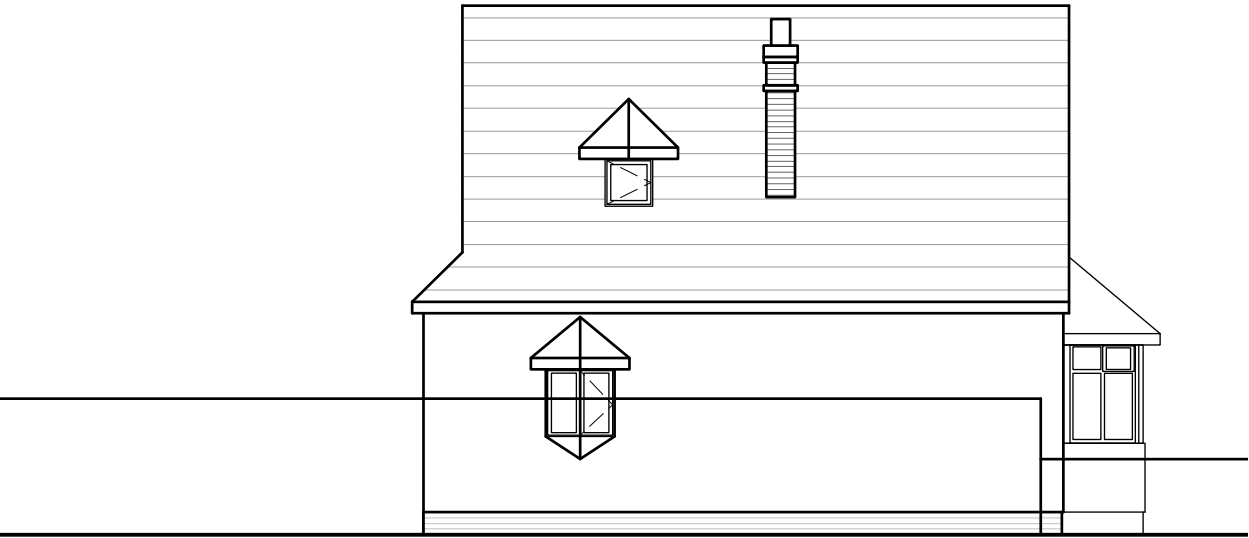

Existing Side 1 Elevation



Existing Rear Elevation

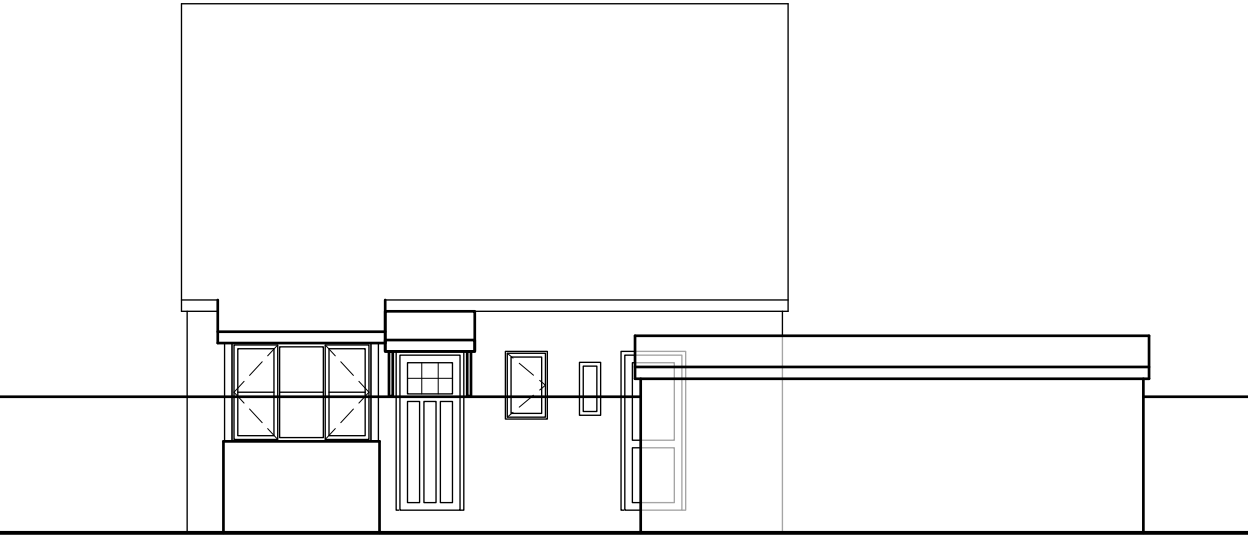

Existing Side 2 Elevation

P2		Issued for Planning	10/03/25	LN
Rev	Notes		Date	Initial
Status				
Planning				
HOLTHAM+NEWMAN				
ARCHITECTS				
The Old Dairy, 282A Hyde End Road, Spencers Wood, Reading, Berkshire RG7 1DN			T: 07971 316497 E: hello@hnarchitects.co.uk	
Project:				
12 Denton Road				
Wokingham				
RG40 2DX				
Client				
Mr and Mrs Kirk				
Drawing Title:				
Existing Elevations				
Scale: 1:100 @A3		Dwg. No.:		Rev.:
Drawn by: LN		2457 - S200		P2
Date: Feb 2025				