


DEVELOPMENTS IN DESIGN LTD

WWW.DEVELOPMENTSINDESIGN.CO.UK
TEL:01344 641286

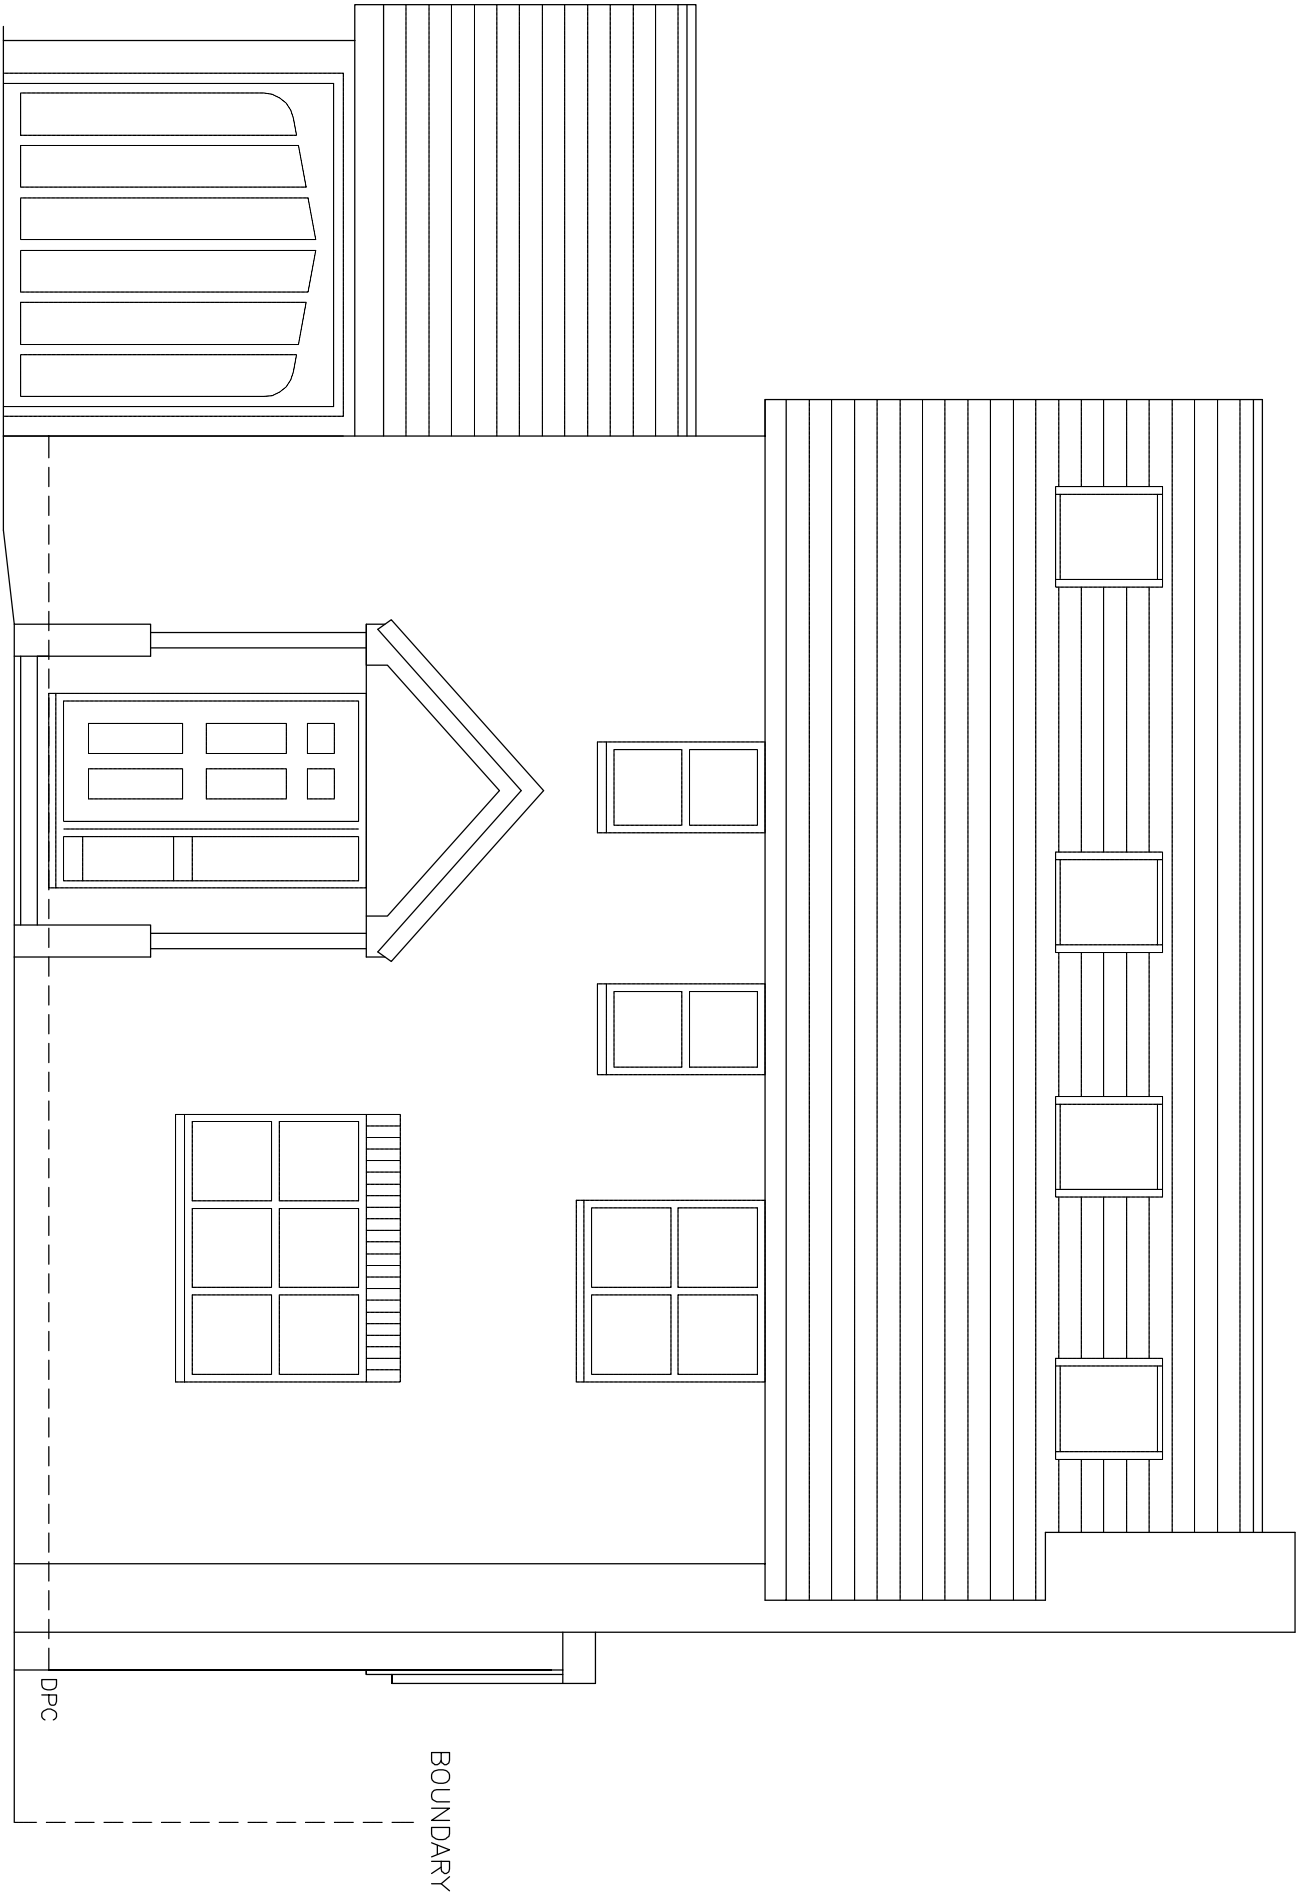


EXISTING FRONT ELEVATION

NO PROPOSED CHANGES TO ELEVATIONS

EXISTING FRONT ELEVATION

MR AND MRS MCGINN

65 WOODWARD CLOSE WINNERSH BERKS RG41 5UU

 

DRAWING NO. GL.001B
DATE 5.2.26
SCALE 1:50