

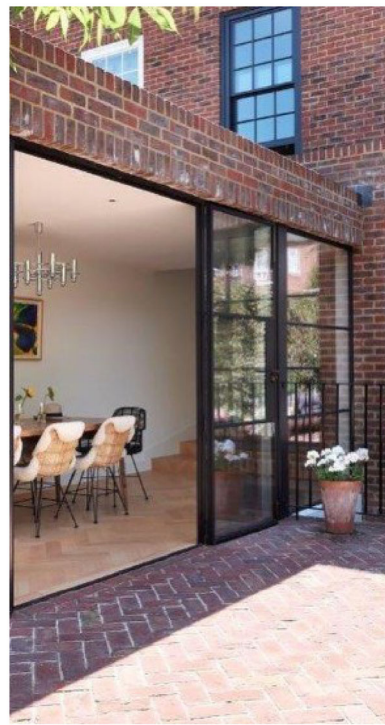


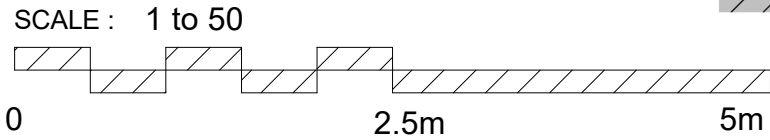

Brickwork to match existing.
Contemporary parapet
detailing

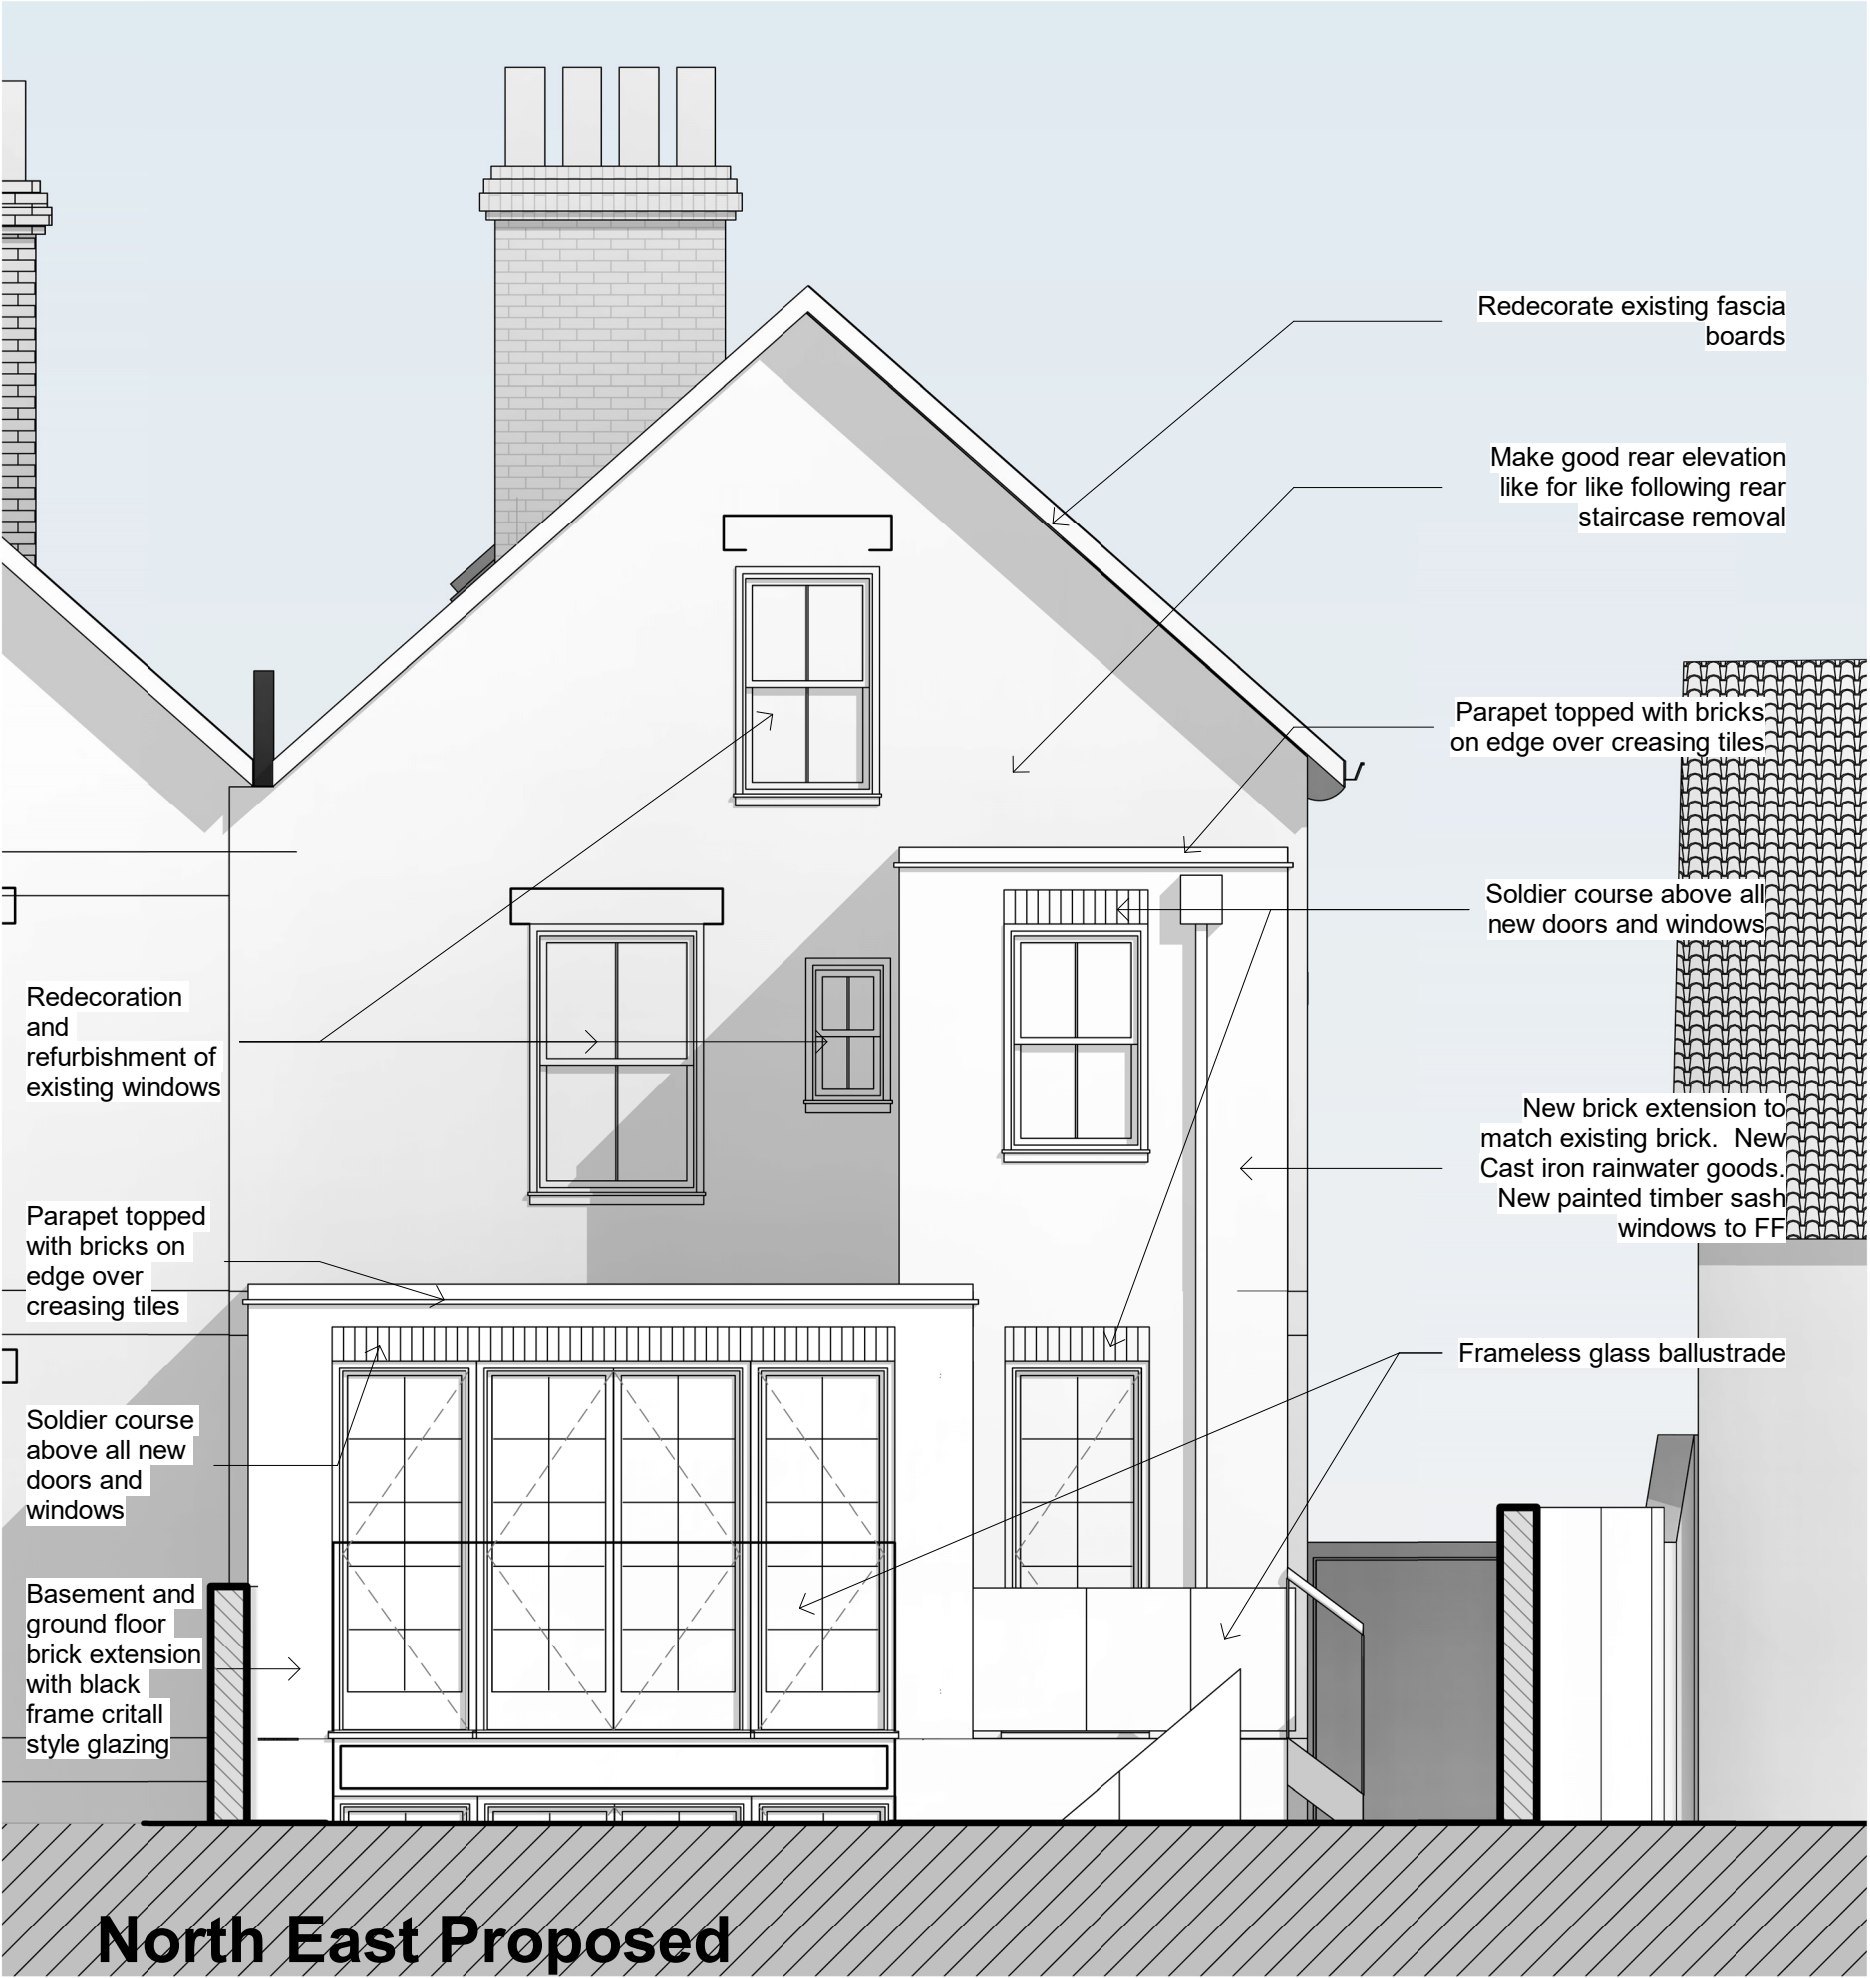

Note: This maybe a reduced sized print, check scales below

Figured dimensions only are to be taken from this drawing. All dimensions are to be checked on site before any work is put in hand.

P1	Remove rear dormer	MW	13/11/2025	
A	Updated from meeting	CL	09/07/25	MP
Revision	Description	Drawn	Date	Checked

Client's Name

Mr and Mrs Thapar

Job Title

37 Broad Street, Wokingham, RG40 1AU

Drawing Title

Proposed Rear elevation

Scale

1 : 50 @A3

Job No

2174

Drawing No

P31

Status

Rev

P1

