

THIS DRAWING IS THE © COPYRIGHT OF FRONT ARCHITECTURE LTD AND SHOULD NOT BE COPIED WITHOUT PRIOR WRITTEN CONSENT.


CONTRACTORS ARE TO CHECK ALL LEVELS AND DIMENSIONS BEFORE WORK COMMENCES ON SITE AND ANY DISCREPANCIES ARE TO BE REFERRED TO FRONT ARCHITECTURE. DO NOT SCALE, WORK TO FIGURED DIMENSIONS ONLY.



ELEVATION KEY

PLEASE REFER TO PROPOSED ELEVATIONS TOP LEFT

- ① RED BRICKWORK
BRICKWORK TO MATCH EXISTING.
- ② GREY BRICKWORK
- ③ DOORS
TO MATCH MAIN DWELLING.
- ④ BLACK FRAMES WINDOWS
TO MATCH MAIN DWELLING.
- ⑤ SLATE ROOF TILES

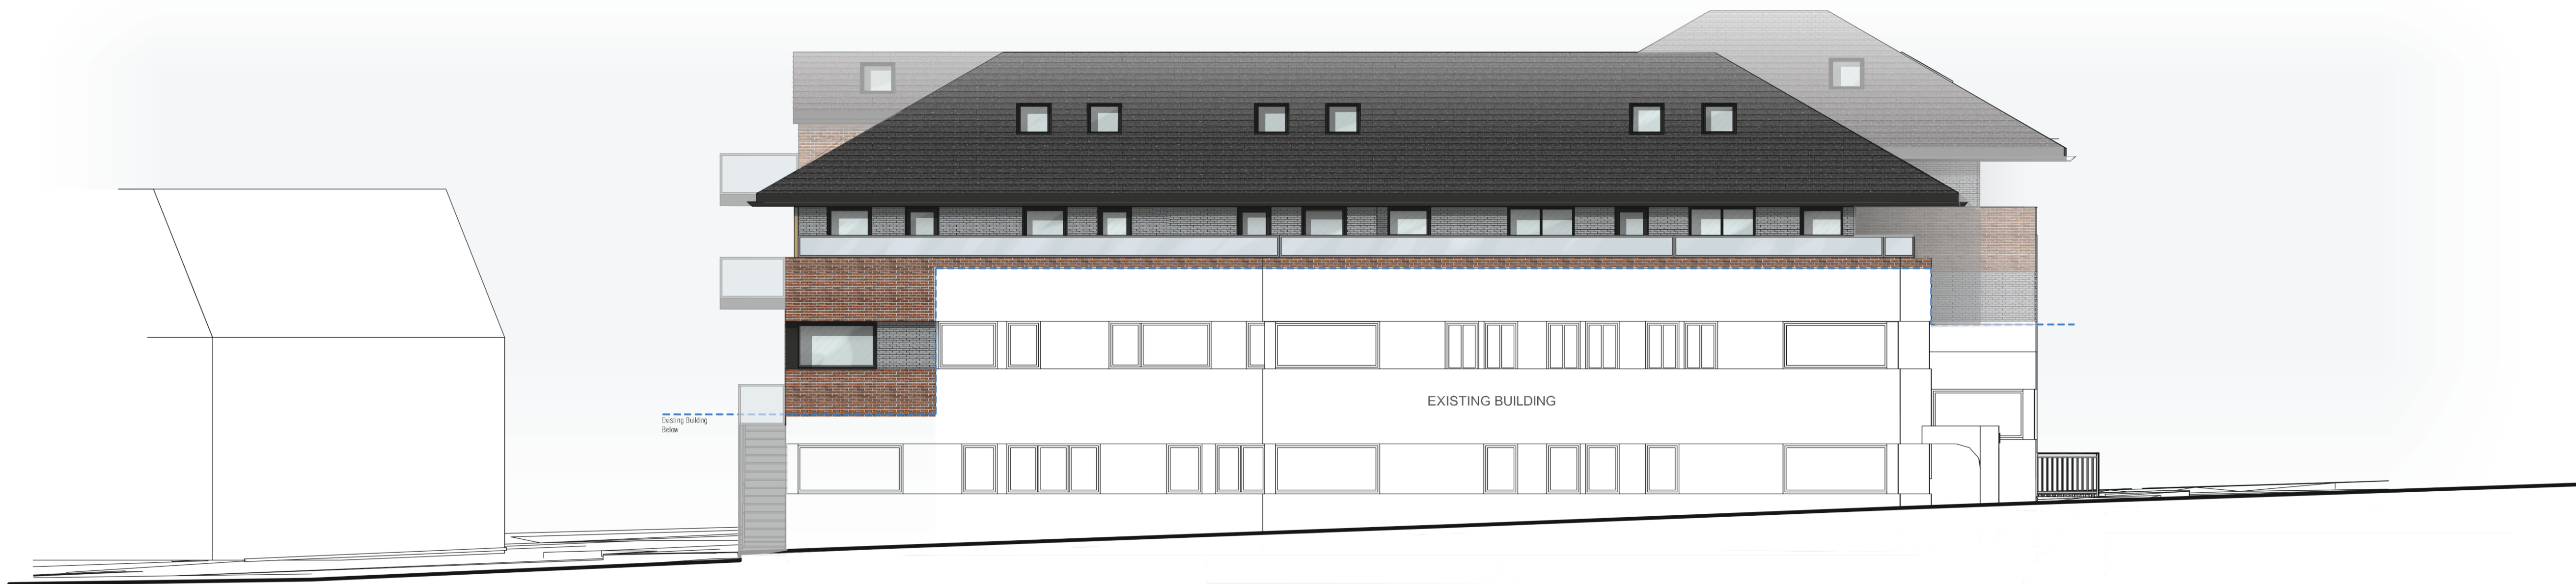

REV.	DATE	AMENDMENT	DRAWN

PROJECT:

ASCOT HOUSE
FINCHAMPSTEAD ROAD,
WOKINGHAM,
RG40 2NW

DRAWING TITLE:

PROPOSED EAST ELEVATION

//

CLIENT:

KLARA HOMES

DRAWN:	PROJECT NO.	DRAWING NO.
GR.	25.521	209
CHECKED:	SCALE:	
//	1:100@A1	
DATE:	REVISION:	P04
FEB' 25		

FRONT. 171 HIGH STREET, RAYLEIGH, ESSEX, SS6 7QA.
TEL: +44 (0)202 801 4161 | EMAIL: HELLO@FRONT-ARCHITECTURE.CO.UK