

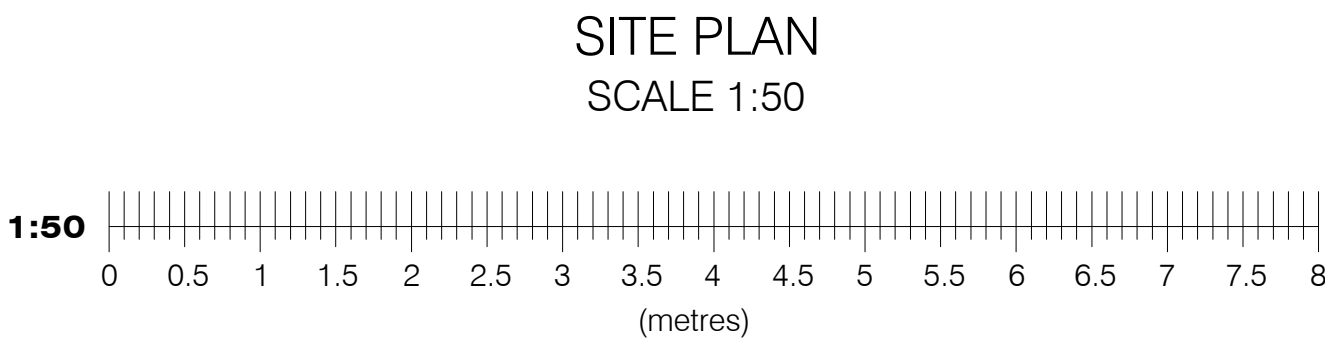
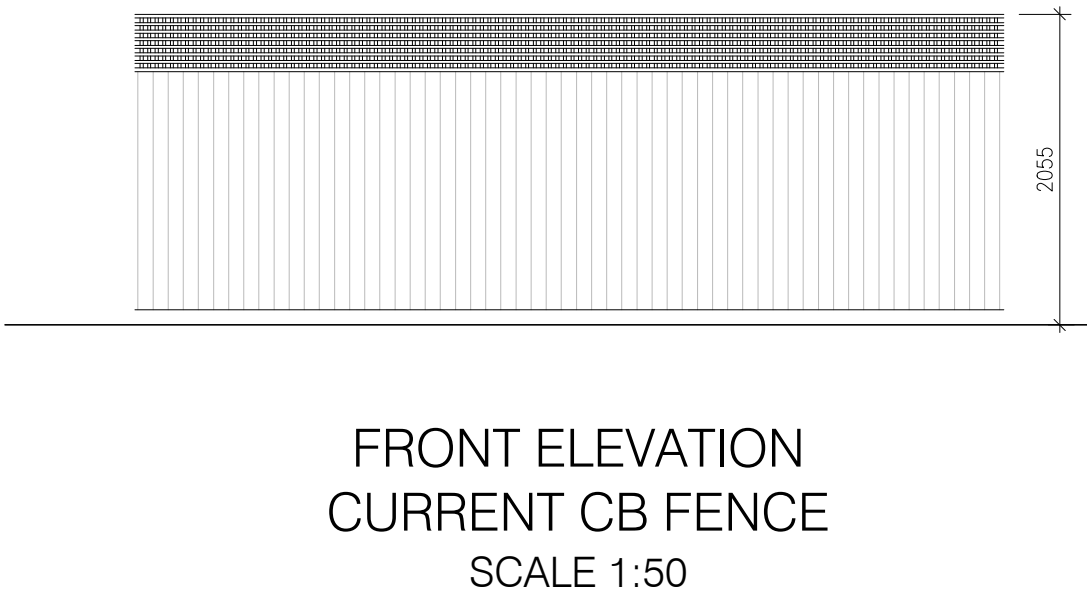
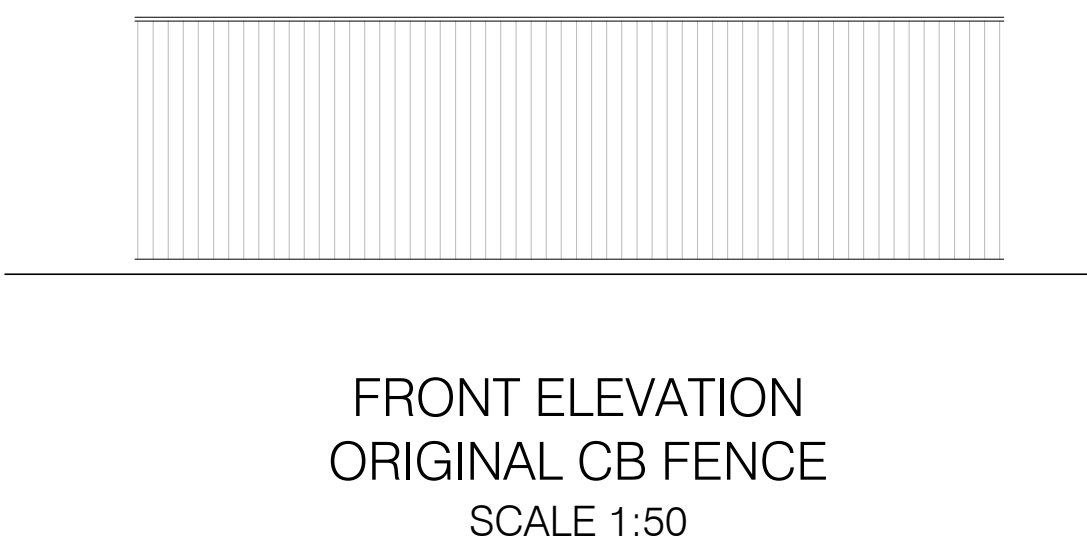


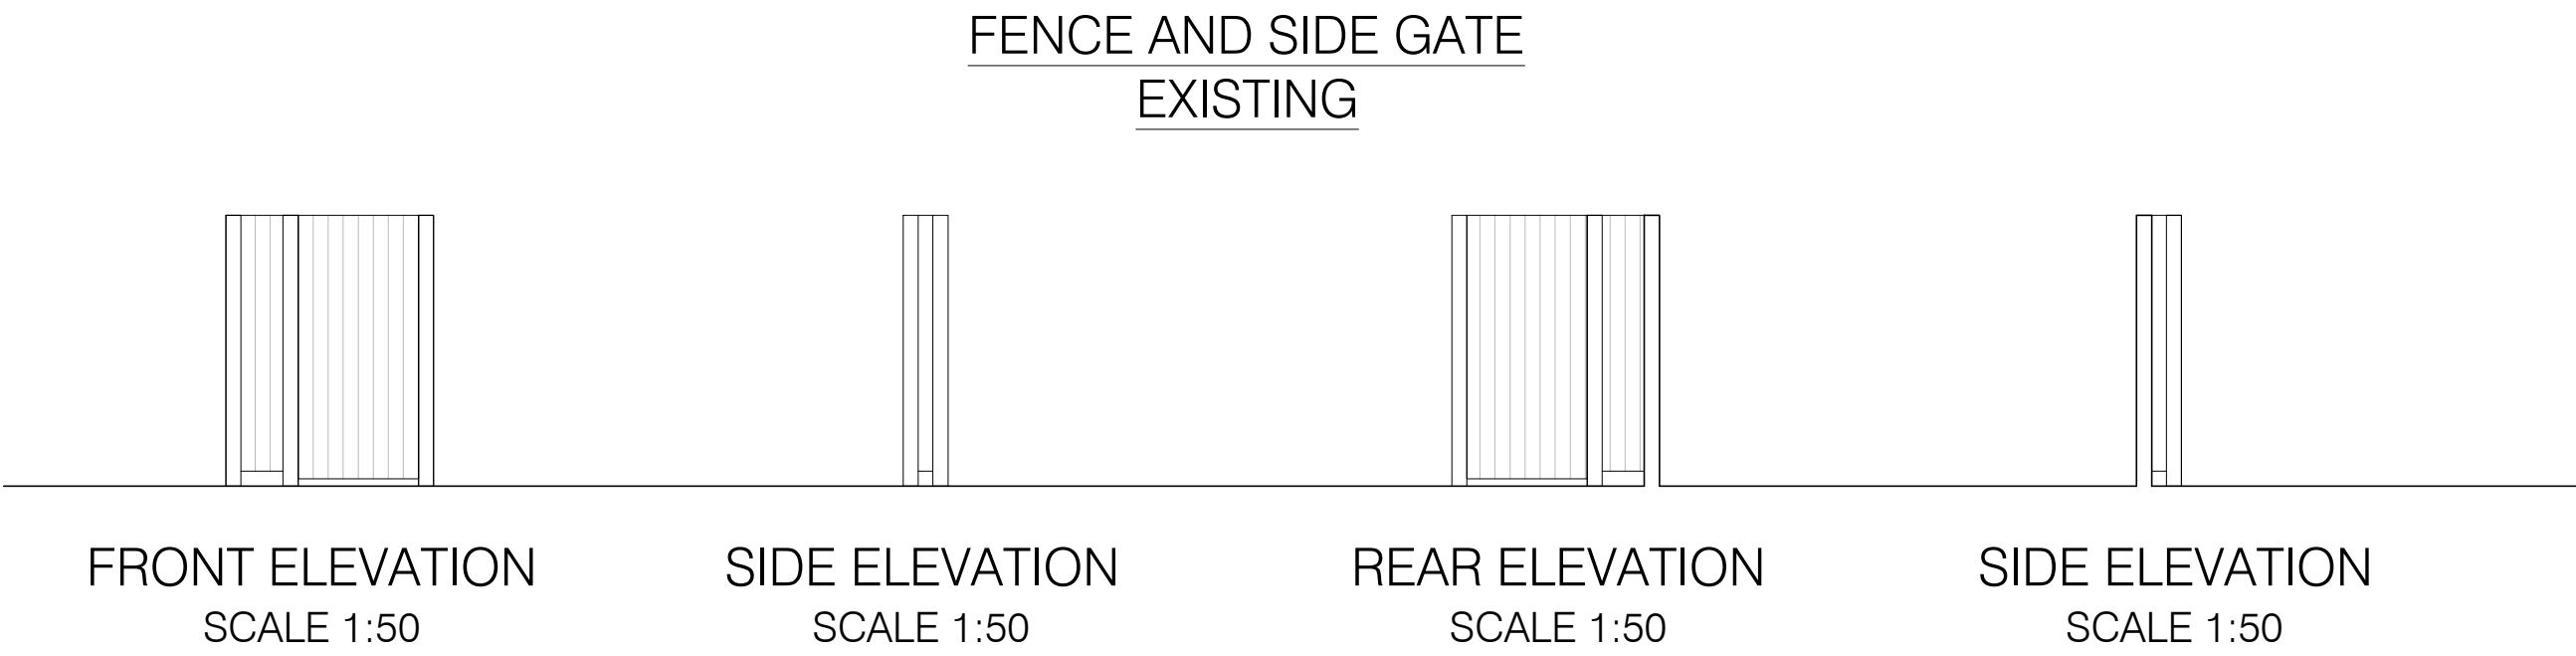

- NOTES:
- THIS DRAWING IS TO BE READ IN CONJUNCTION WITH ALL RELEVANT ARCHITECTS, SUB-CONTRACTORS AND ARCHITECTURAL DRAWINGS.
 - THIS DRAWINGS REMAINS THE COPYRIGHT OF JETARCH DESIGN LTD AND MAY NOT BE SHARED OR REPRODUCED WITHOUT THEIR KNOWLEDGE

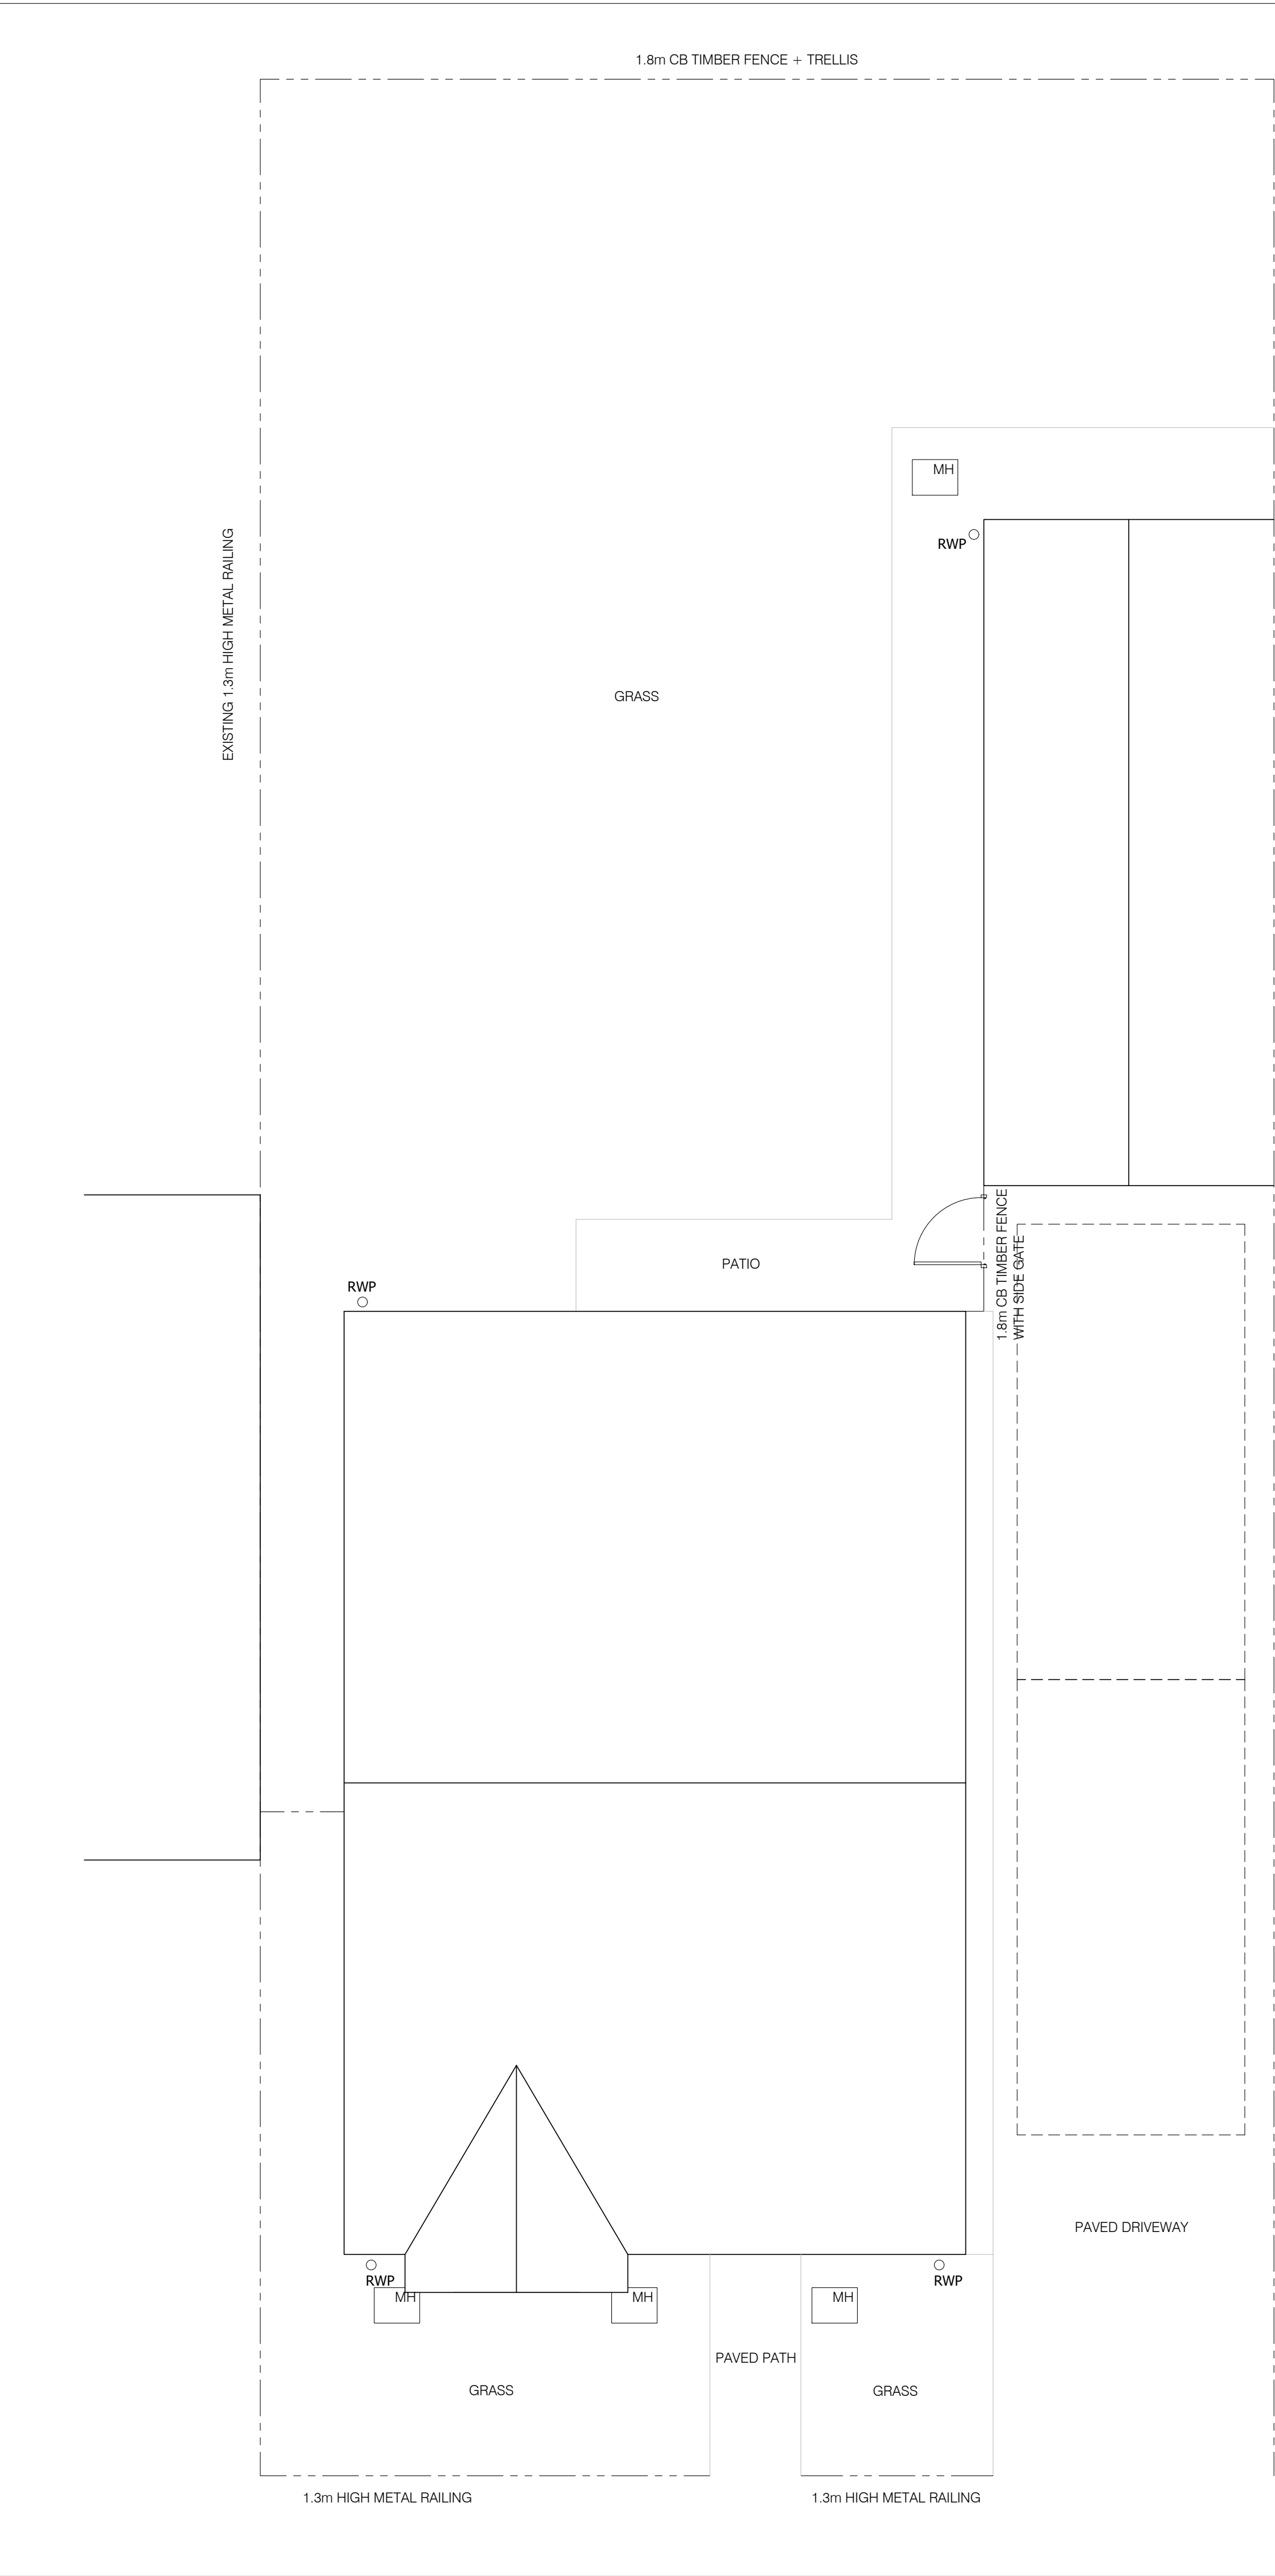

100 Berkshire Place
Winnersh Triangle
Wokingham, Berkshire RG41 5RD
Tel: 07787296792
email: info@jetarchdesign.co.uk

Client
MR MEHTA

Property:
20 KENNEDY PLACE
WOKINGHAM
RG40 1LG

Drawing Title:
DETAILS OF EXISTING
SITE PLAN

Rev.	Date	Revisions

Drawing No. A1/424/01	Rev. B
Plot Date: NOV 24	
Scale 1:50 @ A1	
Date NOV 24	Drawn JT