




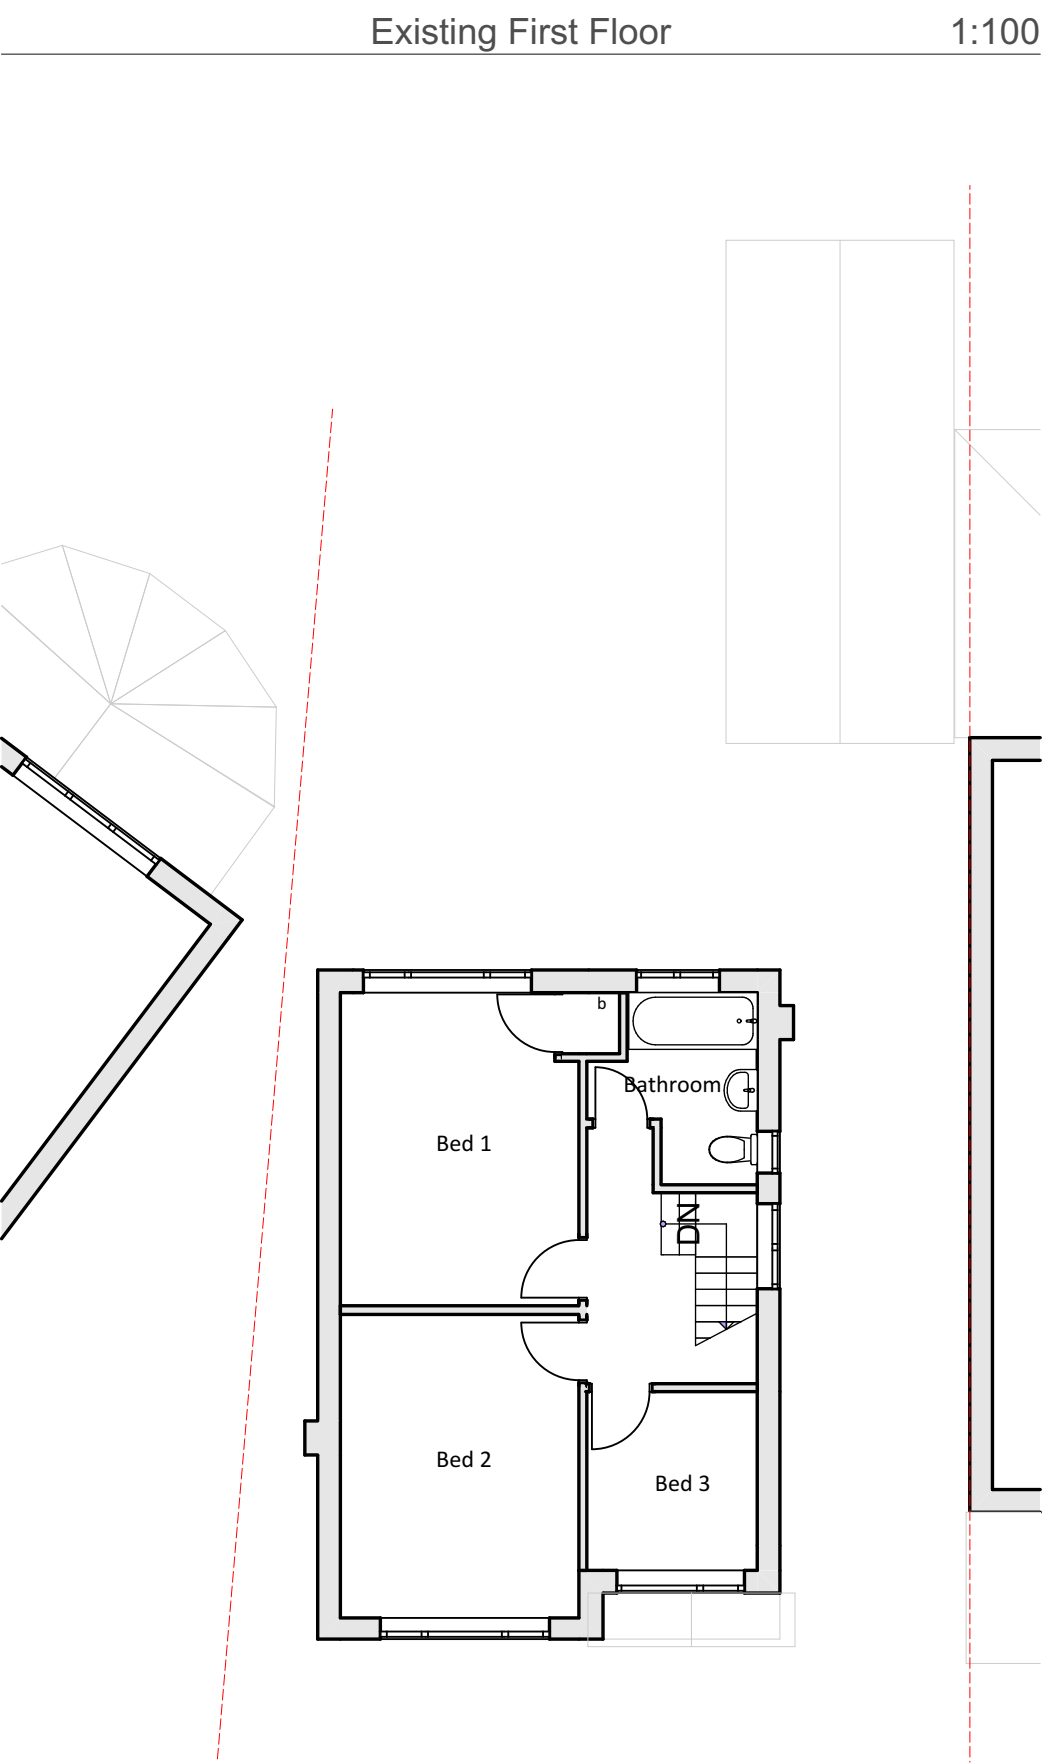


Existing Rear Elevation 1:100

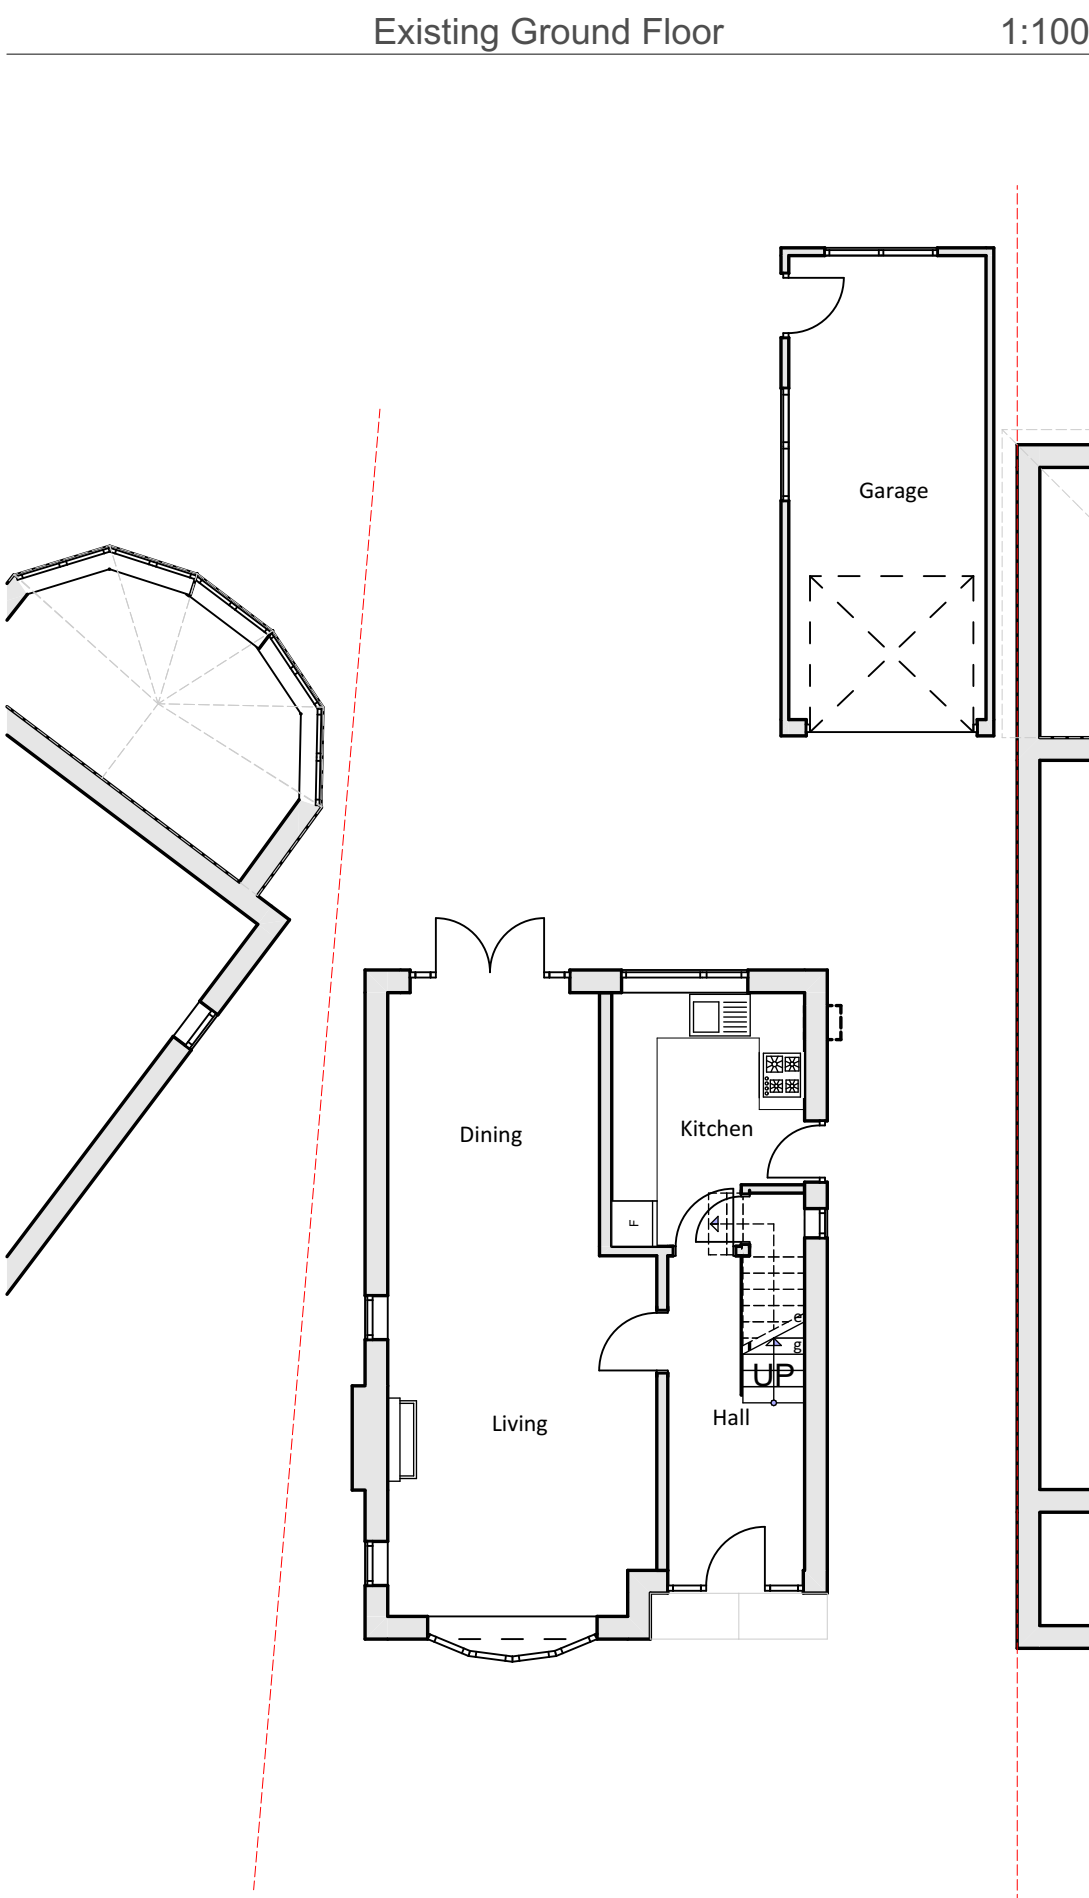


Existing Side Elevation 1:100

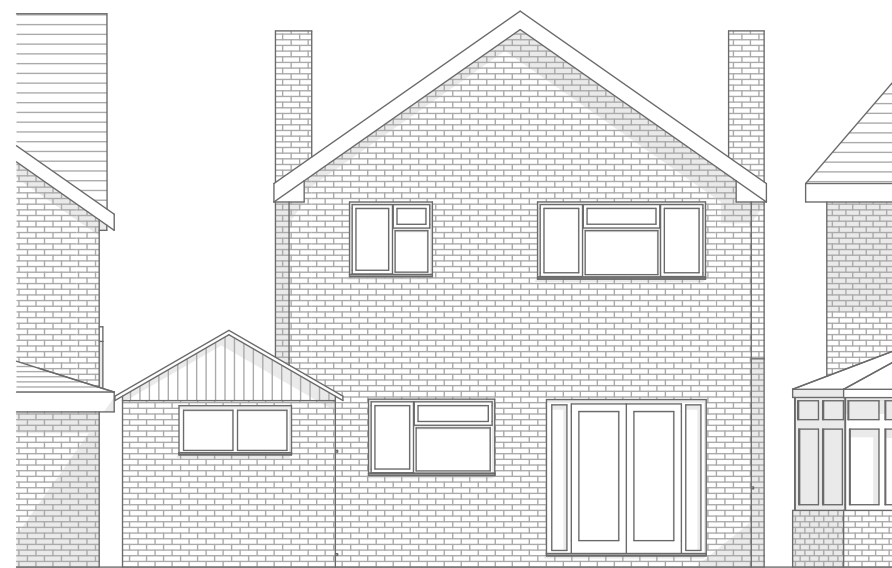

Existing Front Elevation 1:100

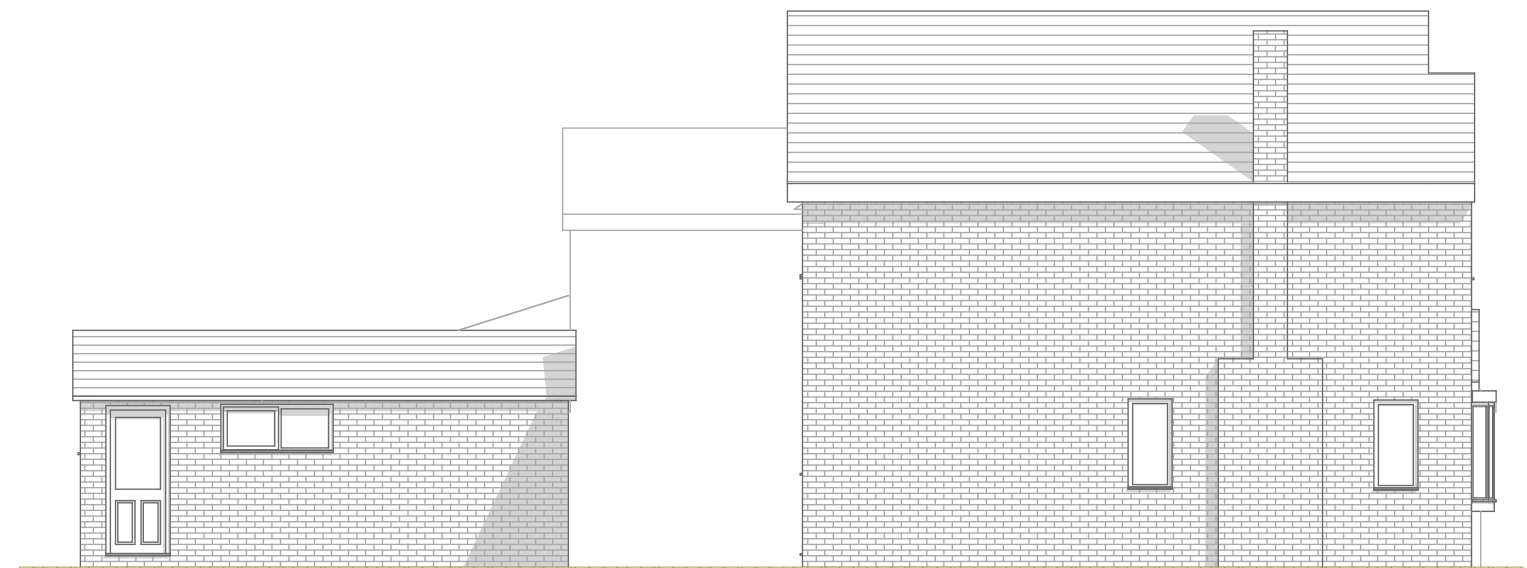

Existing Side Elevation 1:100

 

GENERAL NOTES

1. All materials to match existing unless otherwise stated
2. Do not scale from this drawing (other than for Planning purposes).
3. The Contractor is to verify all dimensions & levels before setting out, commencing work or placing orders.
4. Any discrepancies to be reported to M3 Architectural Design Ltd.
5. Drawings & design are the intellectual property of M3 Architectural Design Ltd, must not be used or reproduced without consent.
6. Issued drawings must be read in conjunction with entire contract set.
7. Ensure all work is undertaken using the most recent issue of documentation (refer to revision issue & date)
8. Comply with all applicable building code/ regulations.

RevID	Revision	Date
01	Transmittal Set	18/07/2024



Project

Proposed part single part two storey rear extension and two storey side extension

39 Larkwood Drive Crowthorne RG45 6RH

Client

Ms E Montgomery

Drawing Title

Existing Plans And Elevations

Project Ref	Layout Id	Rev.
3174	A.01	01
Date	18/07/2024	Scales @ A1 1:100

M3 Architectural Design Ltd
Basepoint Centres Limited
377-399 London Road
Camberley GU15 3HL
t: 01276 300024
e: info@m3architecturaldesign.co.uk
w: www.m3architecturaldesign.co.uk

©2024 M3 Architectural Design Ltd