



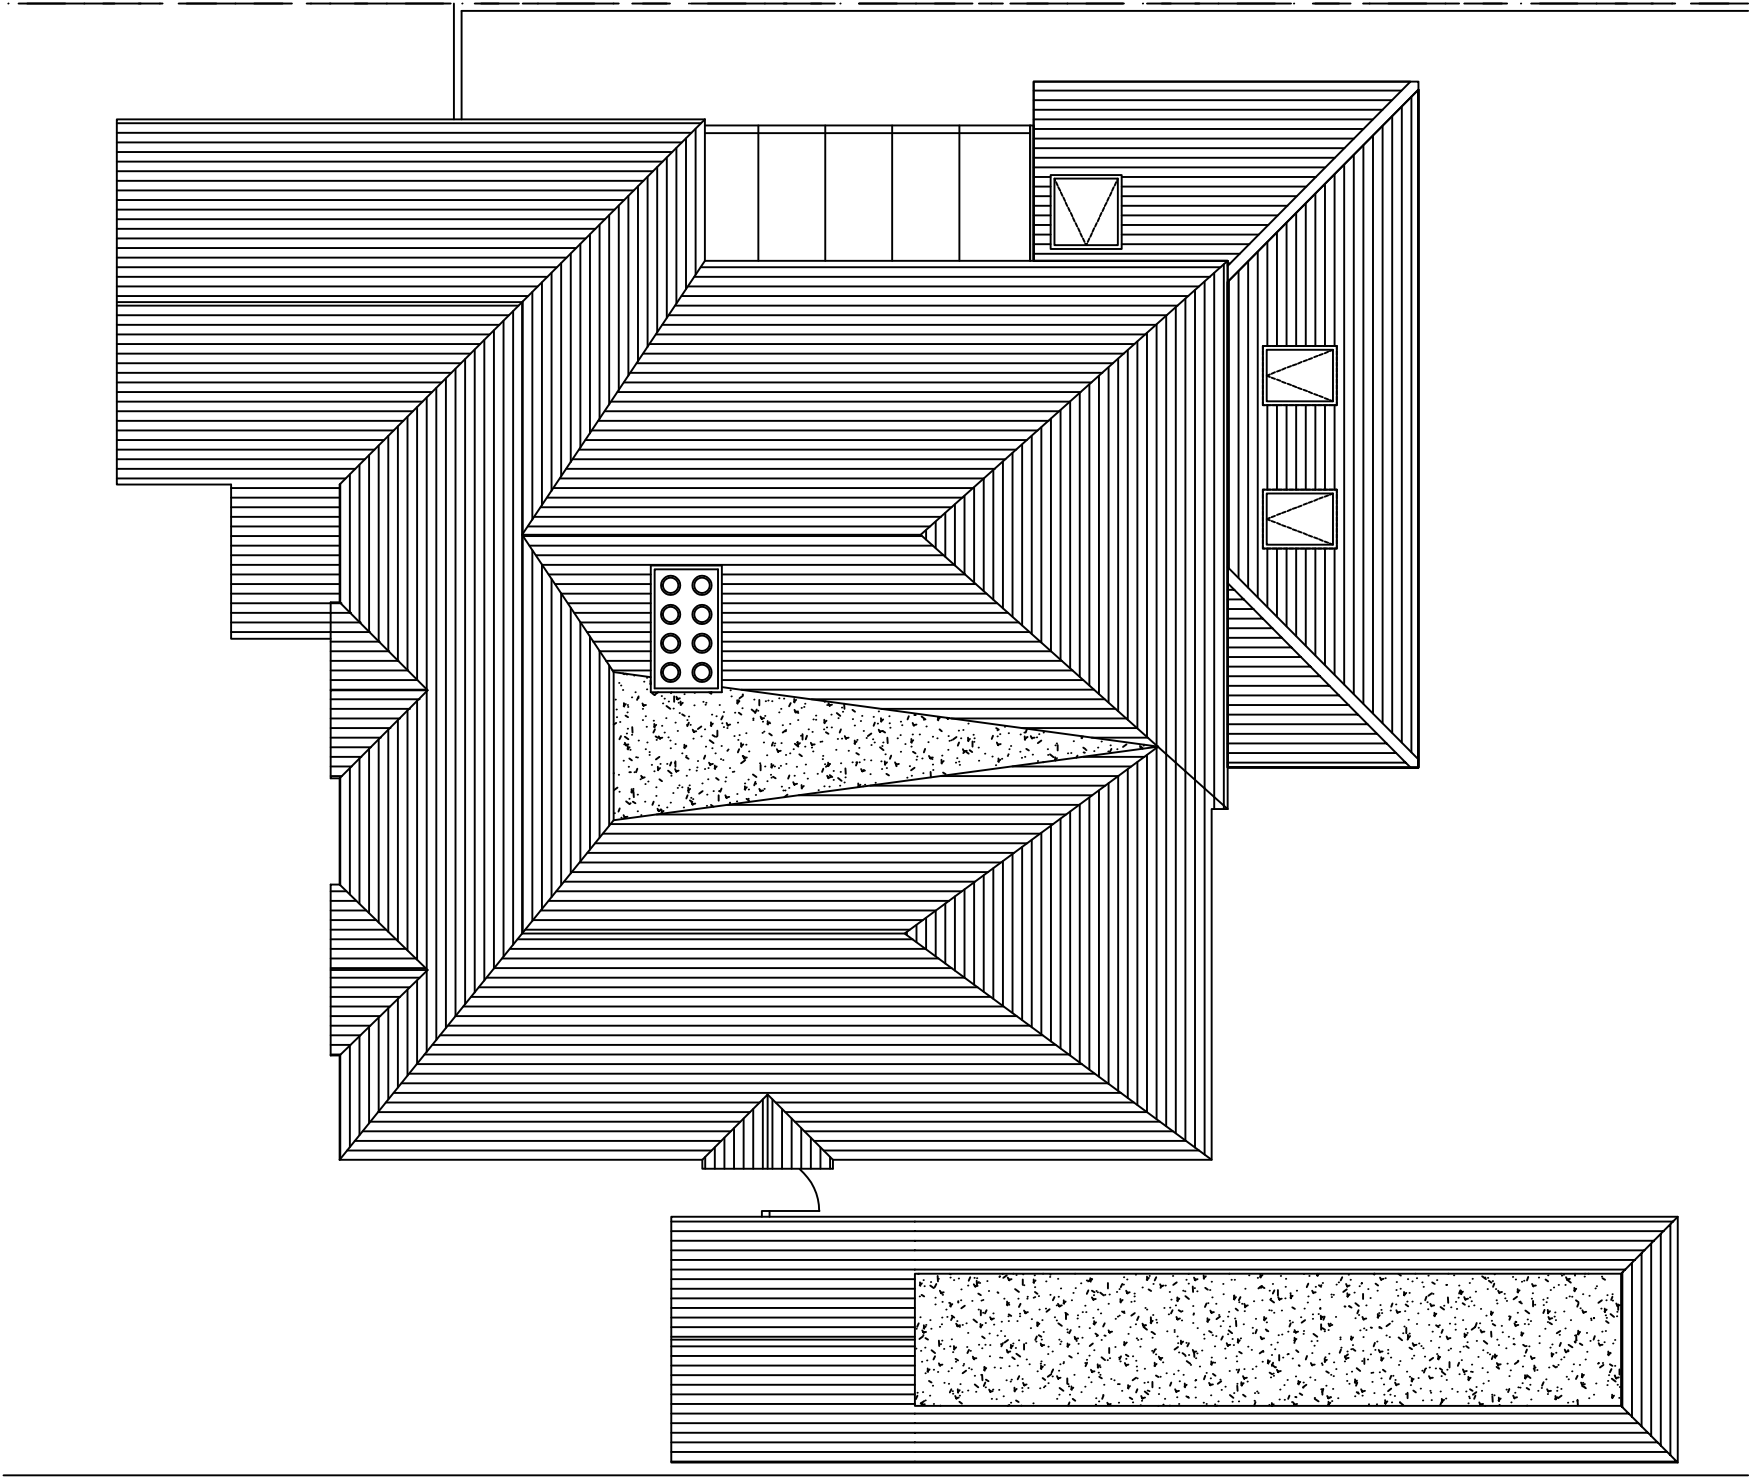


Existing roof plan

 

Client
Mr & Mrs Young

Project
Halfway Up, Swallowfield

Description
Proposed roof plan

 

Location plan (not to scale)

Revision	Date	Description
-	12-12-24	Planning application

Status
Planning

Scale
1:100@A3

Job Number
055

Drawn By
SG

Drawing Number
03-07

Date
Dec 24

Revision
-