

 


Contractors and consultants are not to
scale dimensions from this drawing

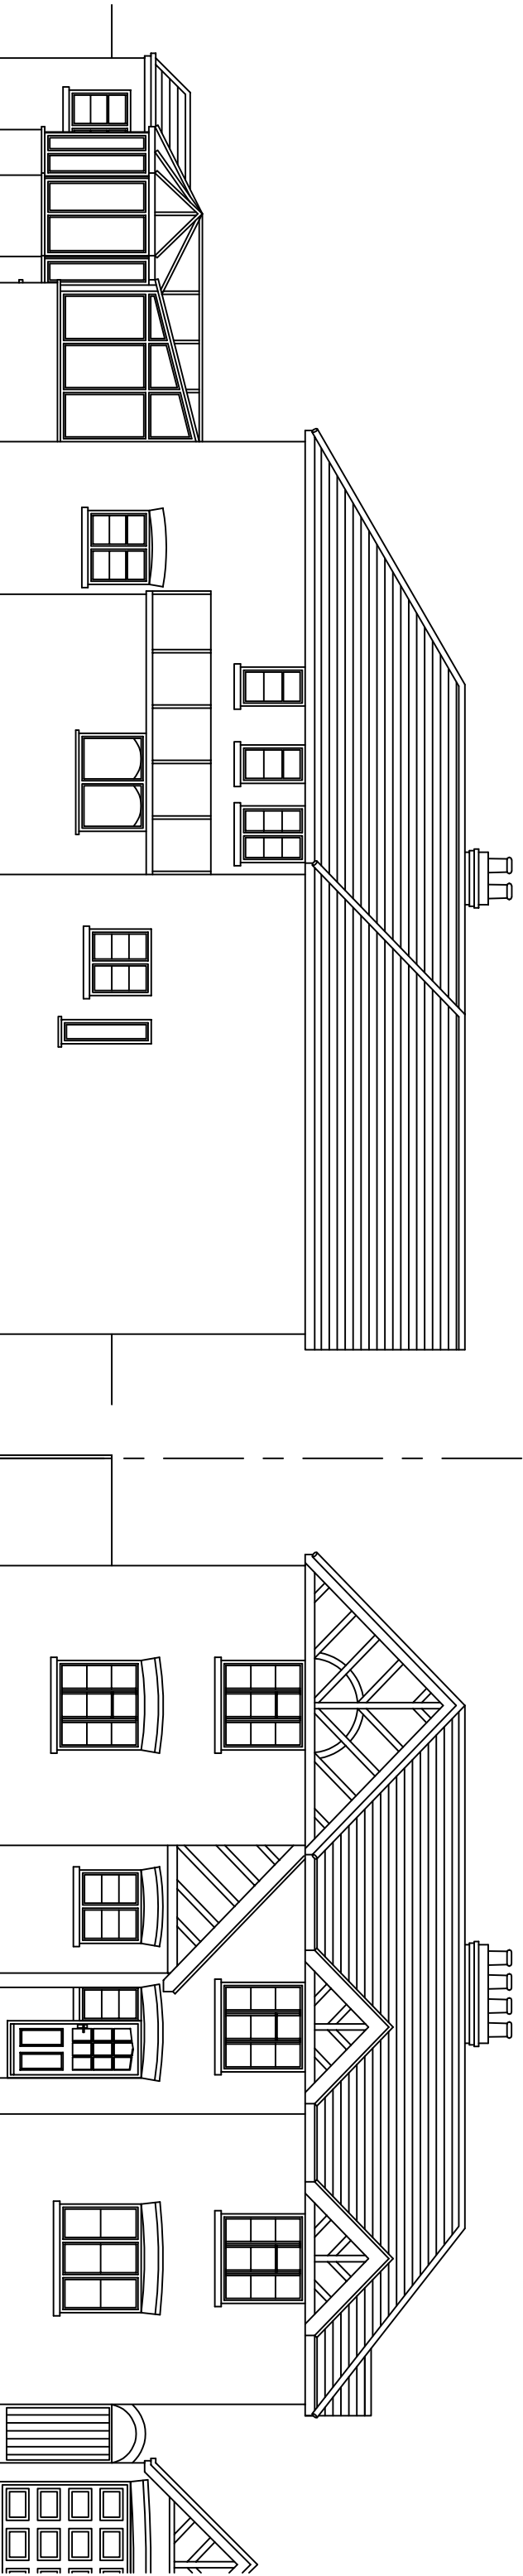

West elevation

South elevation

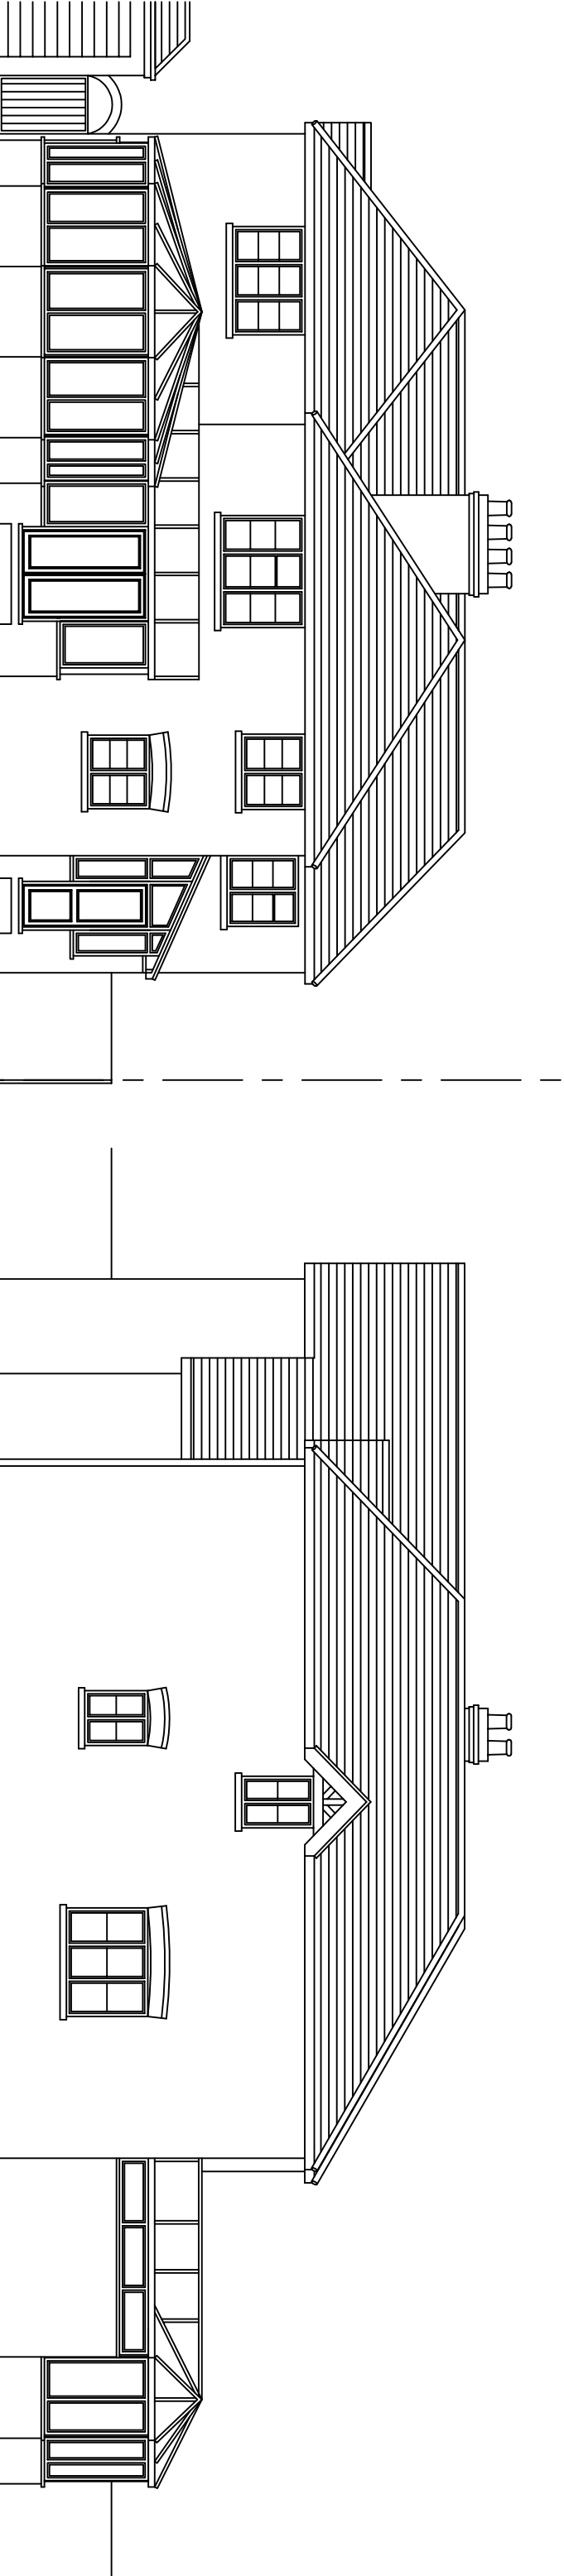

North elevation

East elevation

A	12-12-24	Planning application
-	08-07-24	For information
Revision	Date	Description

Client


Mr & Mrs Young

Project

Halfway Up, Swallowfield

Description

Existing elevations

 

Status

Planning

Scale

1:100@A3

Drawn By

SG

Job Number

055

Drawing Number

05-01

Date

July 24

Revision

A



sarahgouldarchitects@gmail.com