



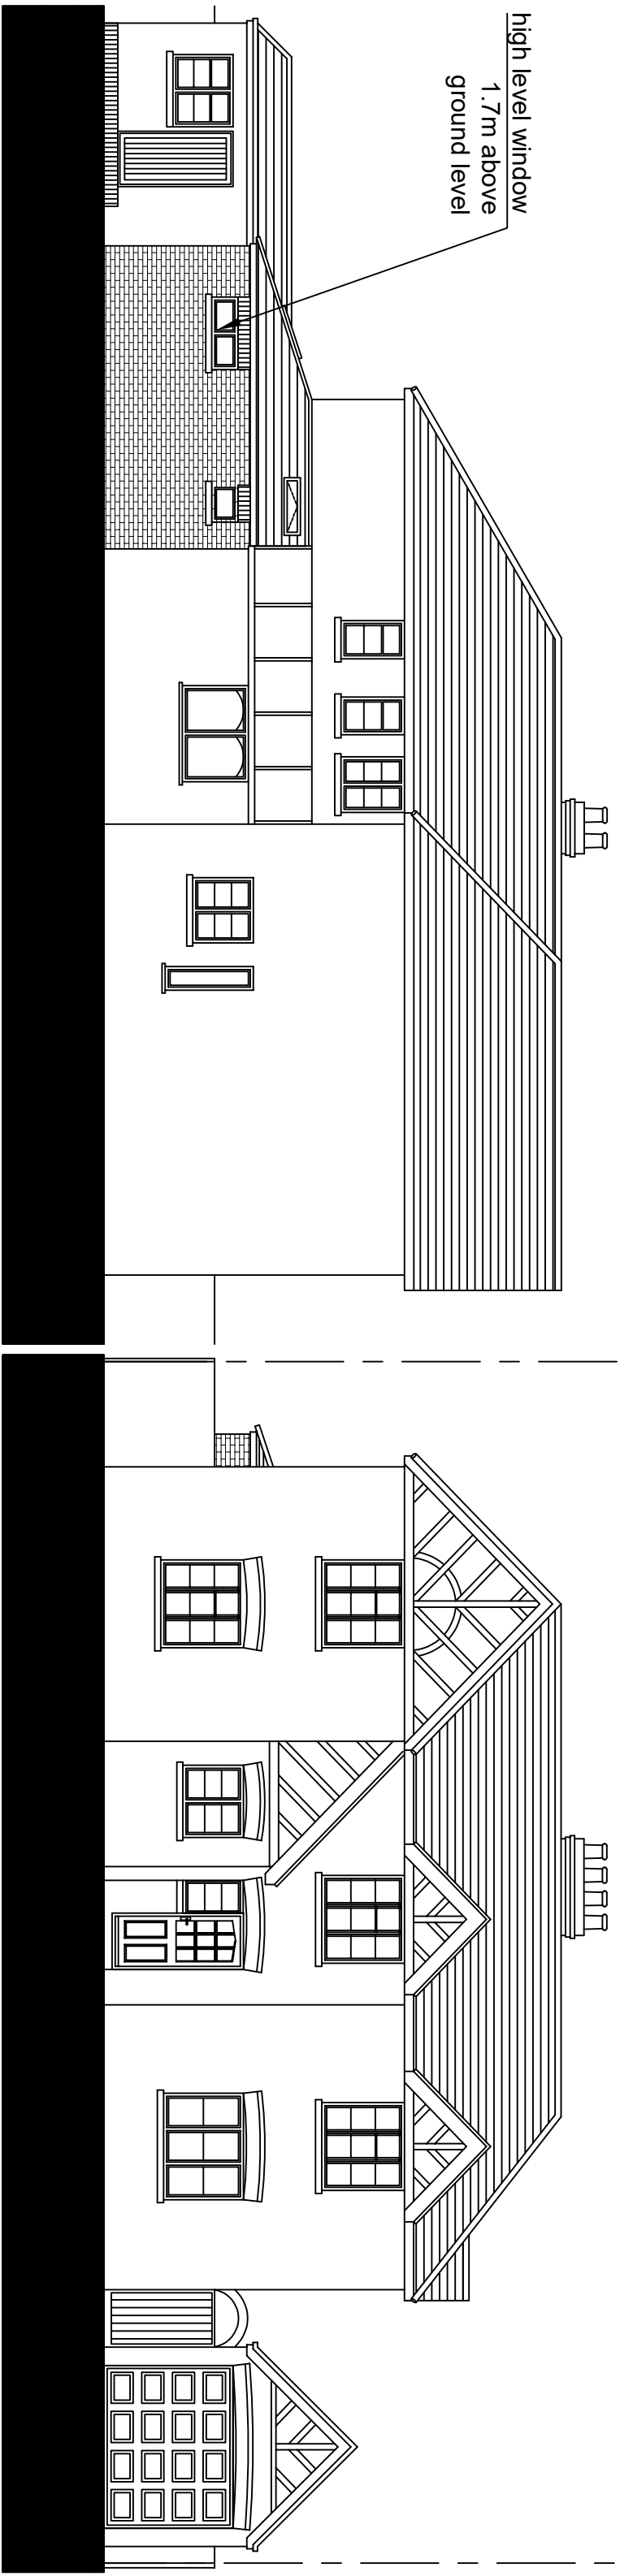

West elevation

South elevation

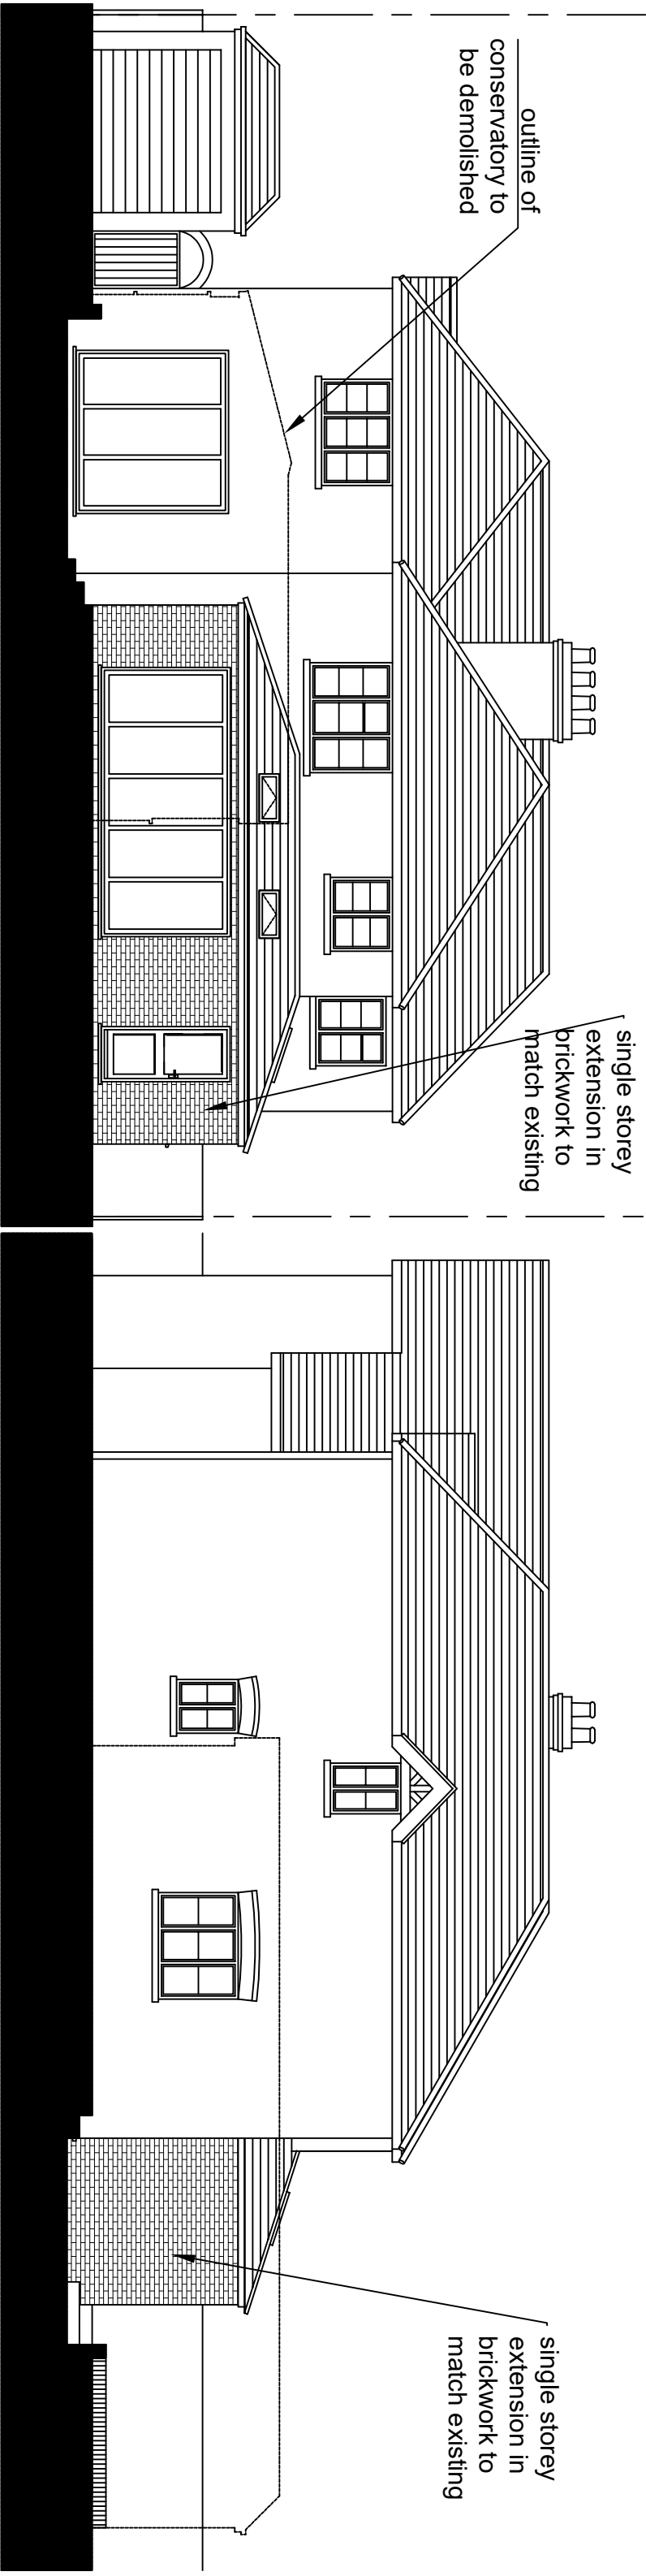

North elevation

East elevation

A	12-12-24	Planning application
-	14-11-24	For information
Revision	Date	Description

Status

Planning

Scale

1:100@A3

Drawn By

SG

Date

Nov 24

Job Number

055

Drawing Number

05-05

Revision

A



SARAH GOULD
ARCHITECTS

sarahgouldarchitects@gmail.com

Client
Mr & Mrs Young

Project
Halfway Up, Swallowfield

Description
Proposed elevations



0 1 2.5 5 10

SCALE BAR 1:100

Status
Planning

Scale
1:100@A3

Job Number
055

Drawn By
SG

Drawing Number
05-05

Date
Nov 24

Revision
A