



Garden

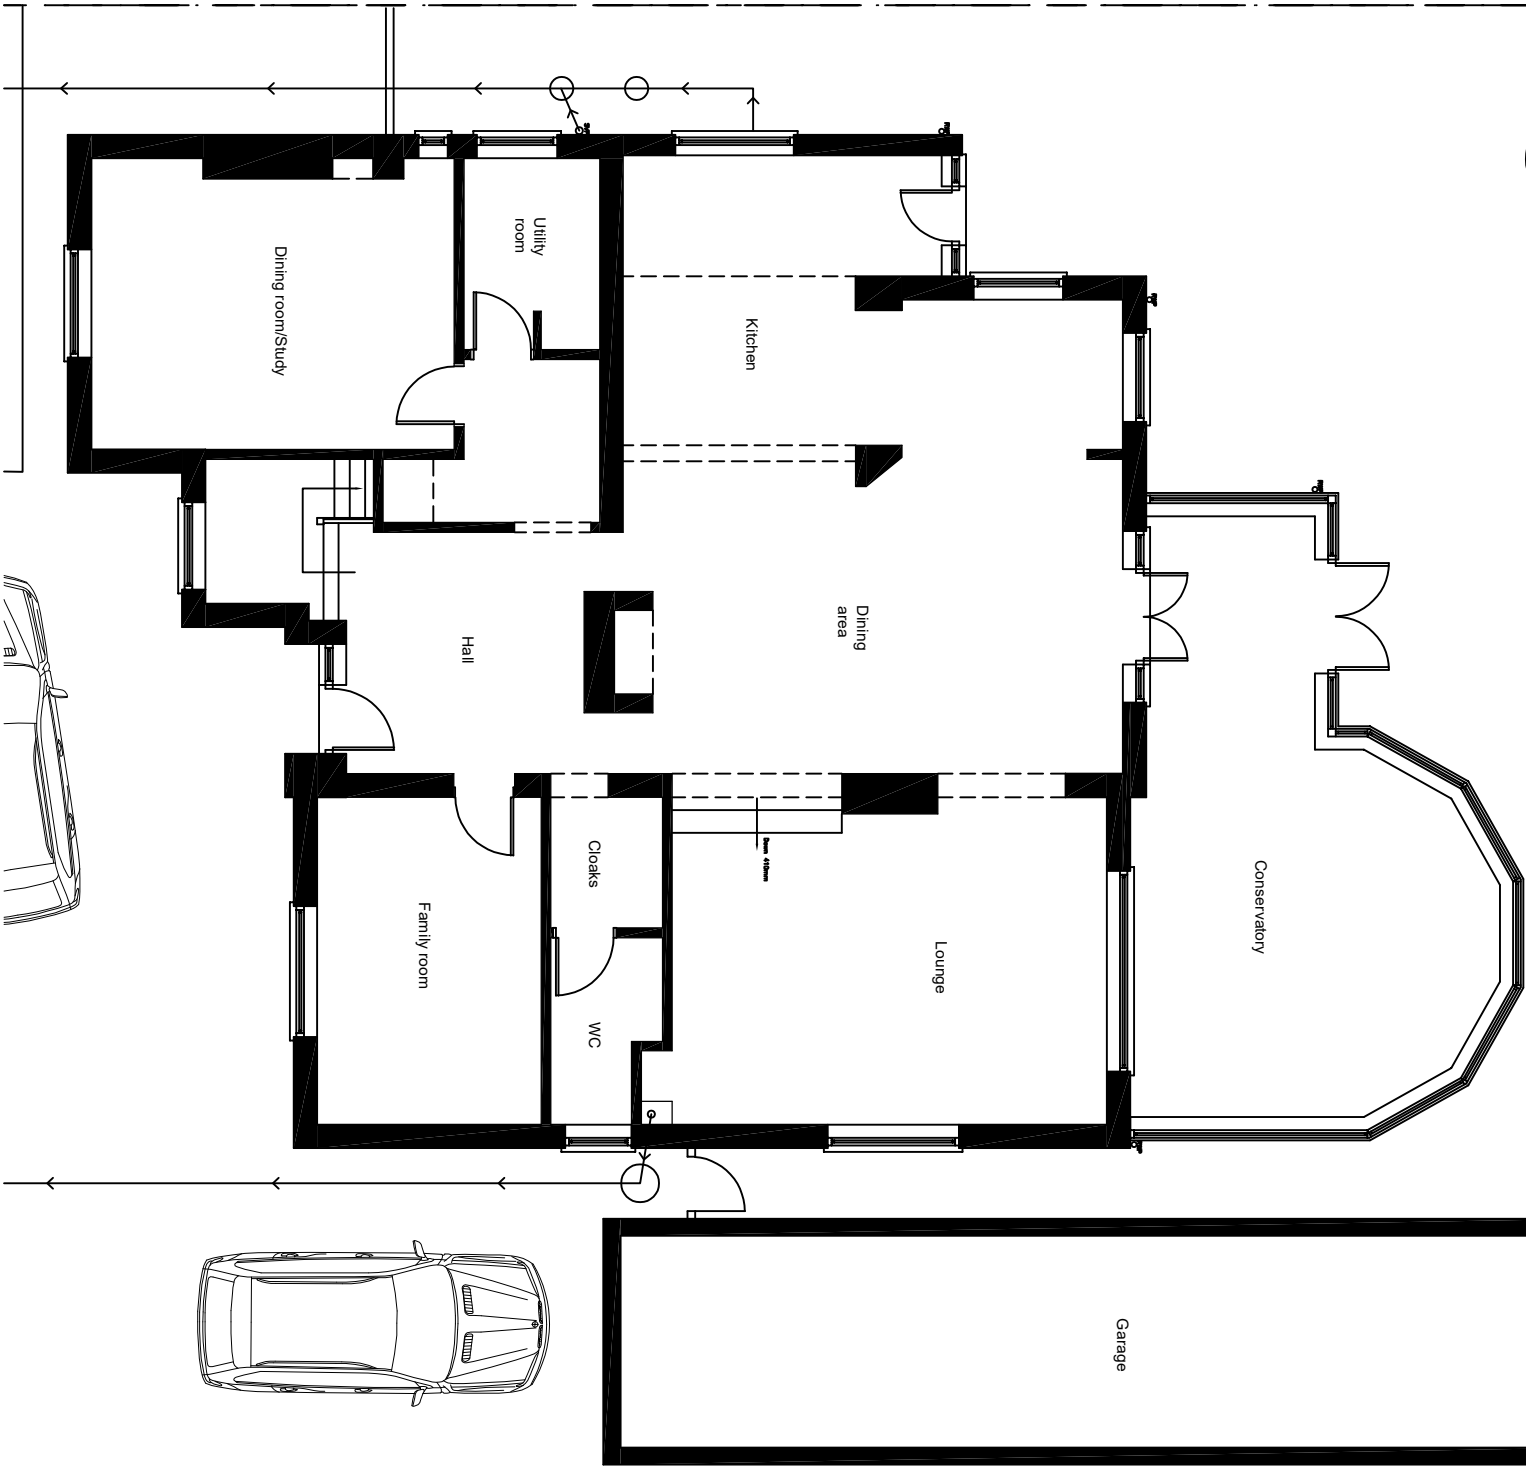

Existing ground floor plan

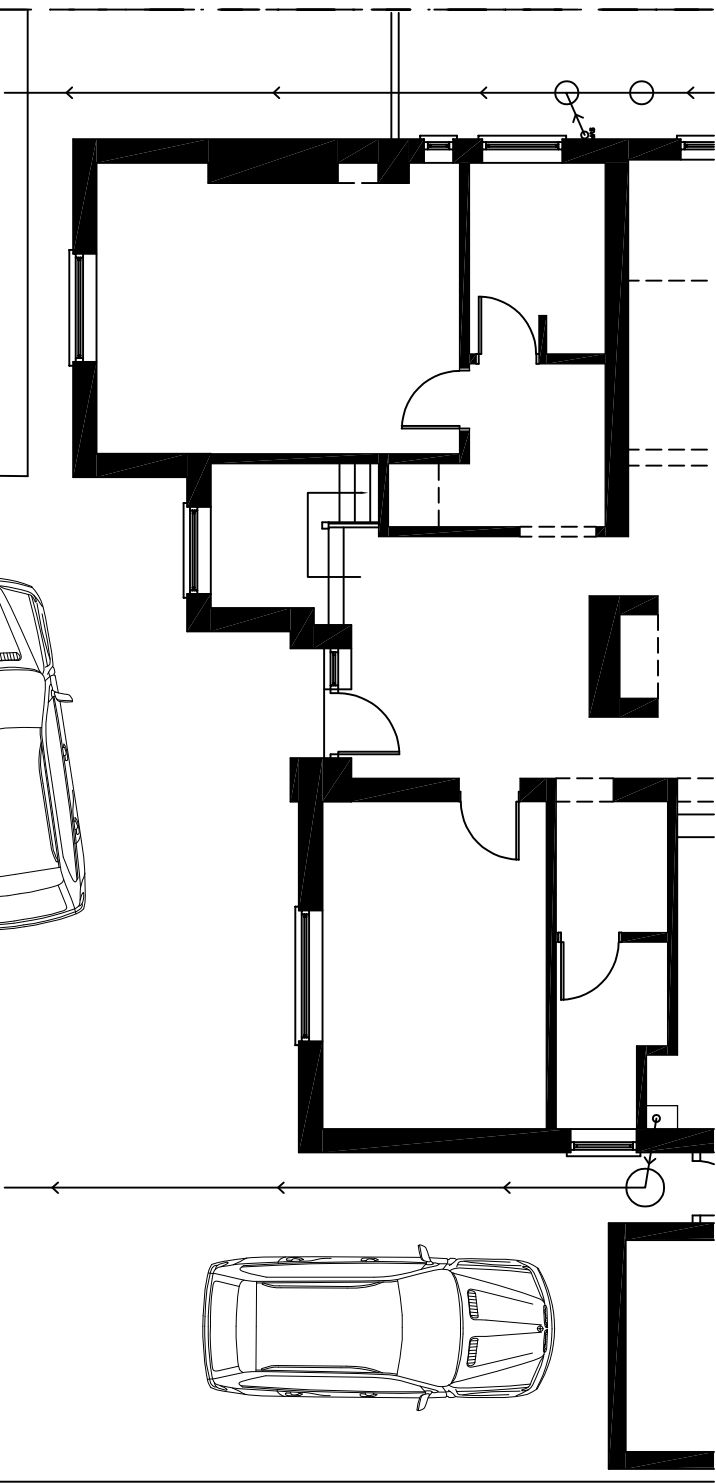

Existing & Proposed parking plan



Location plan (not to scale)

Contractors and consultants are not to scale dimensions from this drawing



Client


Mr & Mrs Young

Project

Halfway Up, Swallowfield

Description

Existing Ground floor plan & Parking plan

 

Revision	Date	Description
A	12-12-24	Planning application
-	08-07-24	For Information

Status

Planning

Scale

1:100@A3

Drawn By

SG

Date

July 24

Job Number

055

Drawing Number

03-01

Revision

A