



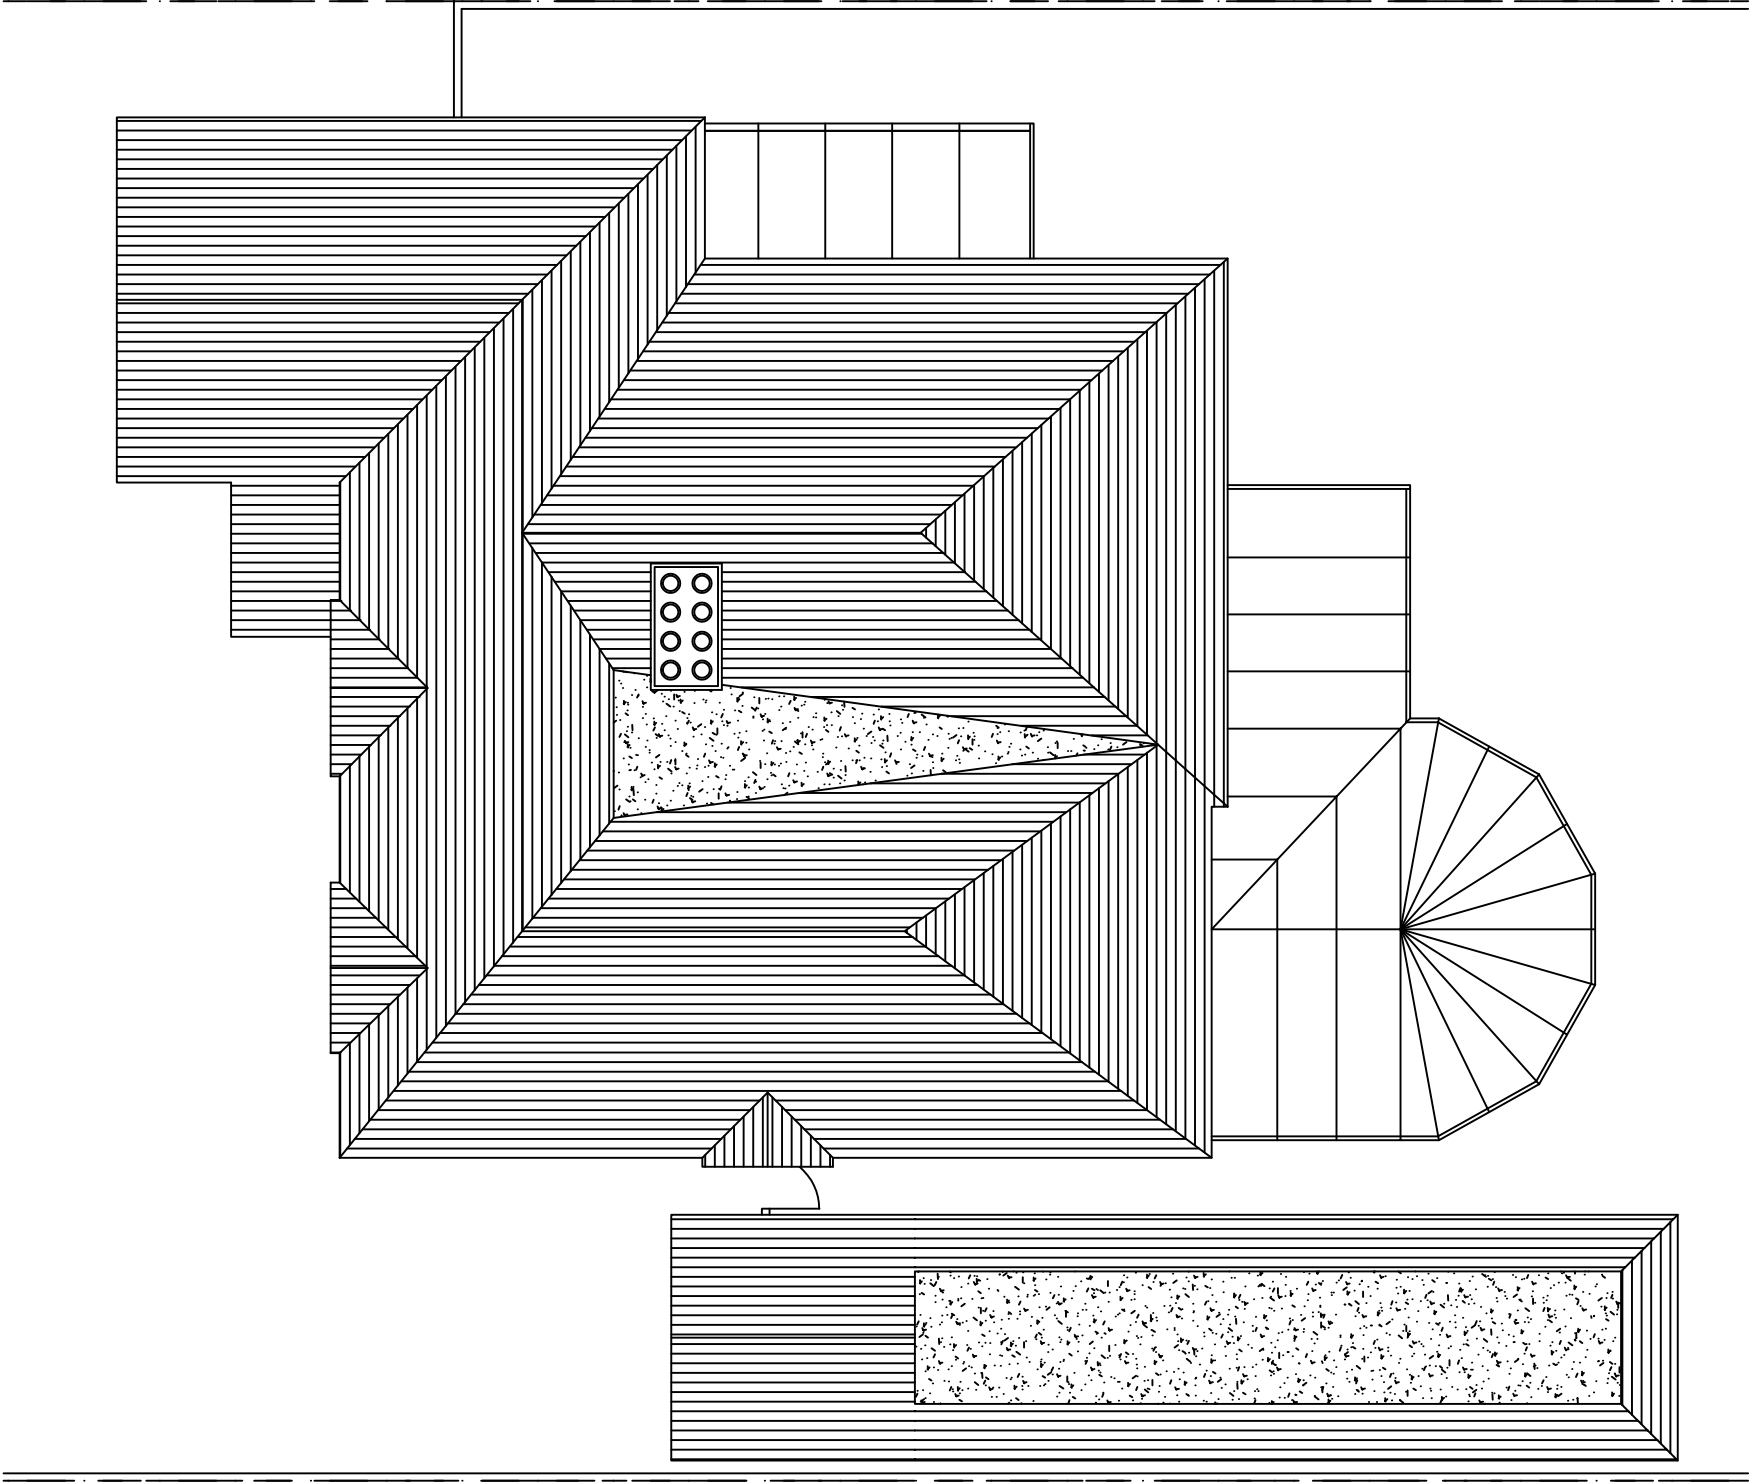

Existing roof plan

 

sarahgouldarchitects@gmail.com

Client

Mr & Mrs Young

Project

Halfway Up, Swallowfield

Description

Existing roof plan



SCALE BAR 1:100

Revision	A	12-12-24	Planning application
	-	08-07-24	For Information

Status

Planning

Scale

1:100@A3

Drawn By

SG

Date

July 24

Job Number

055

Drawing Number

03-02

Revision

A



Location plan (not to scale)

Contractors and consultants are not to scale dimensions from this drawing