
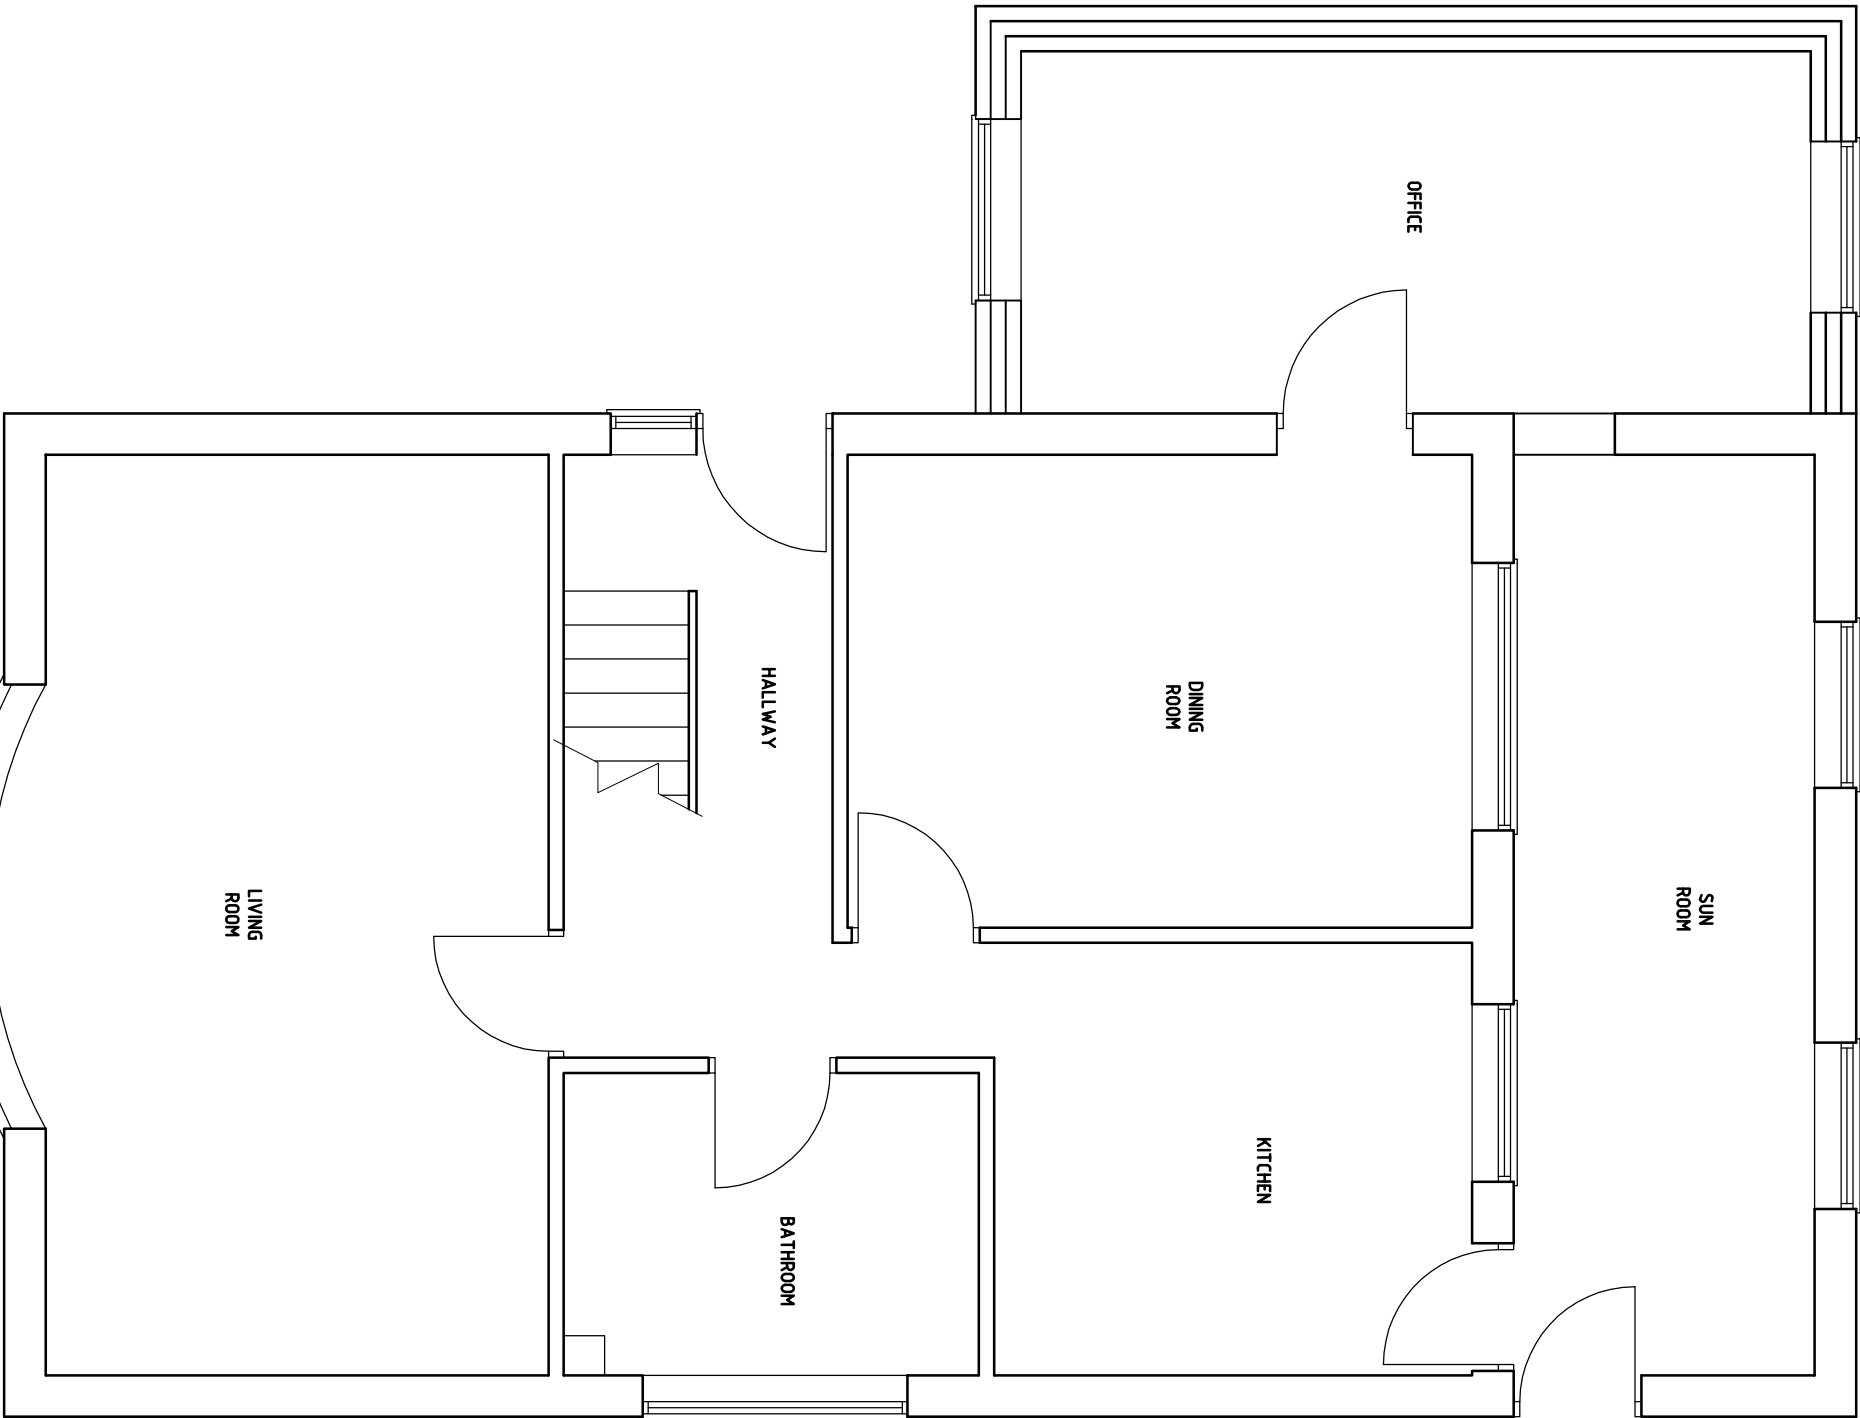


THIS DRAWING IS THE PROPERTY OF RRS DESIGNS
- COPYING / REDISTRIBUTION BY CONSENT ONLY

NOTES

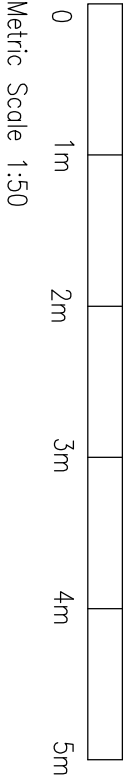

A	-		
Rev	Date	Amendment	

PROJECT
23B REEVES WAY
WOKINGHAM
RG4 1 2PS

TITLE

PROPOSED GROUND
FLOOR PLAN

RRS Designs
Architectural & Planning Services

Mobile- 07964326643
Email- amar@rrsdesigns.co.uk
Website- www.rrsdesigns.co.uk

DRAWN	AS	SCALE @ A3
DATE	AUG 24	1:50
DRAWING NO.	REV.	
AS02524-03	A	